

LENGTH OF PROJECT	0.33 MILES	
	SIDEWALK	TOTAL
NET LENGTH OF SIDEWALK	0.33	0.33
NET LENGTH OF BRIDGES	0.00	0.00
NET LENGTH OF PROJECT	0.33	0.33
NET LENGTH OF EXCEPTION	0.00	0.00
GROSS LENGTH OF PROJECT	0.33	0.33
PERCENT LENGTH OF PROJECT COUNTY		100%
THIS PROJECT IS LOCATED WITHIN CONGRESSIONAL DISTRICT 10		
THIS PROJECT IS LOCATED WITHIN ATHENS-CLARKE COUNTY		

FOR
ATHENS-CLARKE COUNTY
DEPARTMENT OF LEISURE SERVICES

EXISTING FEATURES

— R/W — RIGHT OF WAY

▲ - SURVEY CONTROL POINTS

EXISTING STORM SEWER & JUNCTION BOX

 GRATE TRAP, HOOD BACK TRAP

— — EXISTING STORM SEWER & SINGLE WING TRAP

---  --- EXISTING STORM SEWER & DOUBLE WING TRAIL

---(D)--- EXISTING STORM SEWER & MANHOLE

⑤ EXISTING SANITARY SEWER MANHOLE

 ELECTRIC METER LIGHT POLE

 POWER POLE
 YARD LIGHT

	WATER VALVE	1	GUY WIRE
---	-------------	---	----------

 WATER METER FIRE HYDRANT

 TREE  GAS VALVE

 TELEPHONE PEDESTAL TELEPHONE MARKER

PROPOSED FEATURES

PROPOSED FEATURES

PROPOSED SIDEWALK

☒ ☒ REQUIRED R/W

TEMPORARY CONSTRUCTION EASEMENT

TEAM STRAITS: CONSTRUCTION ENFORCEMENT

 PROPOSED STORM PIPE

THE DATA, TOGETHER WITH ALL OTHER INFORMATION SHOWN ON THESE PLANS OR IN ANYWAY INDICATED THEREBY, WHETHER BY DRAWINGS OR NOTES, OR IN ANY OTHER MANNER, ARE BASED UPON FIELD INVESTIGATIONS AND ARE BELIEVED TO BE INDICATIVE OF ACTUAL CONDITIONS. HOWEVER, THE SAME ARE SHOWN AS INFORMATION ONLY, ARE NOT GUARANTEED, AND DO NOT BIND THE DEPARTMENT OF TRANSPORTATION IN ANY WAY. THE ATTENTION OF BIDDER IS SPECIFICALLY DIRECTED TO SUBSECTIONS 102.04, 102.05, AND 104.03 OF THE SPECIFICATIONS.

NOTE:
ALL REFERENCES IN THIS DOCUMENT, WHICH INCLUDES ALL PAPERS, WRITINGS, DOCUMENTS, DRAWINGS, OR PHOTOGRAPHS USED, OR TO BE USED IN CONNECTION WITH THIS DOCUMENT, TO "STATE HIGHWAY DEPARTMENT OF GEORGIA", "STATE HIGHWAY DEPARTMENT", "GEORGIA STATE HIGHWAY DEPARTMENT", "HIGHWAY DEPARTMENT", OR "DEPARTMENT" WHEN THE CONTEXT THEREOF MEANS THE STATE HIGHWAY DEPARTMENT OF GEORGIA MEAN, AND SHALL BE DEEMED TO MEAN THE DEPARTMENT OF TRANSPORTATION AND/OR THE UNIFIED GOVERNMENT OF ATHENS-CLARKE COUNTY.

*DISTURBED AREA = 0.98 AC
A NOI IS NOT REQUIRED*

NOTE:
PROJECT TO BE CONSTRUCTED AS PER GEORGIA
DOT STANDARD SPECIFICATIONS, 2021 EDITION
AND 2016 STANDARD SUPPLEMENTAL
SPECIFICATIONS, AS APPROVED BY THE FEDERAL
HIGHWAY ADMINISTRATION AND AS MODIFIED BY
CONTRACT DOCUMENTS.

N.T.S.



Alfred Benesch & Company
1005 Broad Street, Suite 200 Augusta, GA 30901
P 706.722.4114 - www.benesch.com

OWNER
24 HR. CONTACT
ATHENS-CLARKE COUNTY
DEREK DOSTER
301 COLLEGE AVE., SUITE 101
ATHENS, GA. 30603
706-613-3025

A map of the Lexington Rd project area in Lexington, North Carolina. The map shows Lexington Rd running diagonally from the top left to the bottom right. A black line segment on Lexington Rd indicates the 'PROJECT AREA'. Surrounding streets include Cooper Rd, Myrtle Ln, Reed St, Oak Dr, Firewood St, and Woodgrove Dr. Highway shields for US-10 and US-78 are visible.

N.T.S.

Begin	
Latitude	<u>33.935726 N</u>
Longitude	<u>83.316530 W</u>
End	
Latitude	<u>33.933192 N</u>
Longitude	<u>83.311707 W</u>

SUBMITTED BY VICTOR A. CONOVER

[illegible]

3. The General Notes are to be supplemented by any and all other notes contained within the Construction Plans.
4. The Contractor shall ensure that a complete set of construction plans is kept on the job site at all times.
5. All work to be done in accordance with the Georgia Department of Transportation "Standard Specifications for Roads and Bridge Construction," 2021 Edition with Supplements and Revisions.
6. The Contractor shall assign and have on site at all times a competent superintendent knowledgeable of the construction techniques required to perform the various types of work being performed. IE Concrete, asphalt, storm drain etc. The Superintendent shall have full authority over all work forces and shall assure all work is performed per specified guidelines, specifications and remains on schedule.
7. The Contractor shall maintain the safety and convenience of the general public and the residents along all affected roadways. The Contractor shall protect their persons and property as specified in Sections 104.05, 107.07, 107.09, and 150.00 of the Georgia Department of Transportation "Specifications for Roads and Bridge Construction," 2021 Edition, with Supplements and Revisions.
8. All persons including subcontractors employed by the contractor shall wear personal protective gear including reflective safety vests while working within the project limits.
9. The Contractor shall install and maintain construction safety fencing in areas of excavation as required and directed by the Project Manager.
10. A staged construction plan for maintaining traffic throughout the project shall be submitted for approval by Owner within 10 days of Notice of Award. The contractor shall provide a detailed traffic control striping and signage plan for each stage of construction.
11. The Contractor shall furnish, install, and maintain all required barricades, signs, and other traffic control devices in compliance with the "Manual on Uniform Traffic Control Devices," 2009 Edition.
12. The Contractor shall apply for all needed street/lane closure permits from A-CC Traffic Engineering 706-613-3460 by noon Thursday prior to the week of work. The street/lane closure week starts on Sunday.
13. Storage of Materials and equipment shall be at locations approved by the Project Manager.
14. Aggregate Surface Course will be considered for payment only when used in temporary driveway construction. Other uses of aggregate surface course or gravel aggregate base shall be considered as Traffic Control.
15. The Contractor shall be responsible for the repair and/or replacement of all damaged property, including but not limited to structures, foundations, driveways, sidewalks, fences and landscape amenities. The Contractor shall protect all landscape amenities and shall be responsible for their relocation and/or replacement during the construction period as required by the Project Manager.
16. The contractor shall use temporary asphalt and or asphalt milling to maintain a safe and smooth riding surface as required by the Project Manager with all costs to be considered as incidental to Traffic Control.
17. The Contractor shall provide and maintain acceptable access to all businesses and residences to include driveways, sidewalks and stair entrances during the construction period as determined by the Project Manager.
18. The Contractor shall be responsible for uninterrupted mail service during the construction period. When necessary, mailboxes shall be temporarily relocated to a location convenient to mail carrier and patron.
19. The Contractor shall be responsible for maintaining uninterrupted utility services to all affected businesses and residences during the construction period. Any and all service interruptions shall be reported to the Project Manager and shall be promptly repaired at the expense of the Contractor.
20. The Contractor shall be required to use the one-call center telephone number, 1-800-282-7411, for the purpose of coordinating the marking of underground utilities.
21. The following utilities may have facilities in the project area:

Charter Communication 495 Hawthorne Avenue Athens, GA 30606 Office: N/A Cell: N/A Contact: Robert Williams robert.williams@charter.com	Atlanta Gas Light P.O. Box 1667 Athens, GA 30603 Office: (706) 549-4512 Cell: (608) 414-1813 Contact: Michael Harrison mharrison@southernco.com	ACC Public Utilities 124 E. Hancock Street Athens, GA 30601 Office: (706) 613-3470 Fax: (706) 613-3476 Contact: Hollis Terry hollis.terry@accgov.com	Georgia Power Transmission 3100 Kilowatt Drive Savannah, Georgia 31405 Phone: (678) 464-3243 Fax: N/A Contact: Melissa Wheeler Black mswheeler@southernco.com
AT&T 125 Reese Street Athens, GA 30613 Office: (706) 353-4301 Cell: (706) 548-1621 Contact: Clay Johnson cj3079@att.com	GA Power Distribution 205 Dairy Park Road Athens, GA 30607 Office: (404) 989-5876 Fax: (706) 357-6670 Contact: Stephen Burroughs sburroug@southernco.com	ACC Traffic Engineering 2915 Lexington Road Athens, GA 30605 Phone: (706) 613-3460 Fax: (706) 613-3463 Contact: Tim Griffith tim.griffith@accgov.com	Walton EMC 842 US 78 Monroe, Georgia 30655 Office: (770) 267-2505 Fax: (770) 601-2795 Contact: Terry Allgood tallgood@waltonemc.com
Southern Gas Company 10 Peachtree Place Atlanta, Georgia 30309 Office: (404) 548-3176 Cell: (470) 316-6836 Contact: Ginny Mauldin vmauldin@southernco.com	Parker Fiber System 10005 Commerce Street Summerville, GA 30747 Office: (706) 857-4646 Cell: (618) 332-6518 Contact: Preston Watson preston@parkersystems.net	Lumen Technologies 345 Courtland Street Atlanta, GA 30045 Phone: (404) 394-0597 Fax: (720) 678-3493 Contact: Michael Mayes michael.mayes@lumen.com	ACC Meter Management 124 E. Hancock Street Athens, GA 30601 Office: (762) 400-7577 Fax: N/A Contact: James Kethley james.kethley@accgov.com

36. All Storm drains and side drains shall be graded to drain.
37. All Storm and Side drain pipe shall be Type III, Reinforced Concrete Pipe.
38. All Catch Basins and Drop Inlets are to be brick masonry type and built in place or precast concrete. However, should precast concrete structures be used by the contractor, then the contractor shall be responsible for any changes to or re-fabrication of the structures due to field adjustments for conflicting utilities. Must meet GDOT specifications.
39. Covers for all 1033 and 1034 type Catch Basins shall be GDOT Standard and shall include the Athens-Clarke County Storm Water logo as can be provided by U.S. Foundry & Mfg. Corp., Atlanta branch,
404 696 8810
40. Hoods for all 1019 type Drop Inlets shall be GDOT Standard and shall include a environmental stream logo with verbiage "No Dumping- Drains to Stream" or similar.
41. Covers for all 1011A Storm Sewer Manholes shall be GDOT Standard and shall include the Athens-Clarke County Storm Water logo as can be provided by U.S. Foundry & Mfg.
42. All new storm drain to have a minimum of 4 inches of clearance over water mains. Alternatively the storm drain shall be placed under the water main.
43. All new storm drain pipes crossing over sanitary lines with less than 12" of clearance will require concrete pipe supports.
44. Any and all Concrete Collars shall be considered incidental to the associated pay item.
45. All abandoned pipes are to be capped or plugged using brick and mortar or 8" thick concrete. This work is part of and considered incidental to the work of the associated pay item.
46. Concrete used for Concrete Trench Cap and Concrete Base or Pavement Widening shall be of the following Types and required curing times prior to normal traffic loading.

- Class B cured a minimum 14 days
--- Class AA1 with Type III cement cured minimum 72 hours.
--- GDOT Accelerated Strength Concrete cured minimum 12 hours
--- Concrete found receiving traffic loading prior to the above cure times will be rejected. No added compensation shall be added for Class AA1 or GDOT Accelerated Strength Concrete when it is used to allow earlier traffic loading to expedite the work, roadway excavation and/or milling operations. Tops of all new storm sewer manholes shall be left below roadway grade and protected until final surface course has been installed. This work shall be considered part of an incidental to the associated pay item.
47. All manhole, catch basin, and drop inlet bottoms shall meet GDOT Standards and Details with the exception that brick bottoms shall not be allowed.
48. All Storm Sewer Trench shall be 8 inch thick concrete overlaid with 2 inches min. of Temporary Asphalt until final paving phase of project at which time the Temporary Asphalt will be milled and replace Corrugated metal pipe remaining under the pavement shall be filled with flowable filled with permanent asphalt, thickness and type specified on plans.
49. Corrugated metal pipe remaining under the pavement shall be filled with flowable fill.
50. All existing Sanitary and Storm Sewer Manholes and water valve boxes shall be referenced, lowered and protected prior to roadway excavation and/or milling operations. Tops of all new storm sewer manholes shall be left below roadway grade and protected until final surface course has been installed. This work shall be considered part of and incidental to the associated pay item.
51. Before the commencement of the work, the contractor shall establish existing pavement elevations throughout the project limit by collecting pavement elevation shots between the existing edge of pavement at 20 feet interval. Pavement shots shall be taken at each edge of pavement as well as every break in pavement slopes between pavement edges.
52. Electronic Message Boards shall be installed 5 business days prior to start of construction to advise and inform the public, and shall remain on site through the duration of the project. Two message boards are required and the cost shall be incidental to Traffic Control.
53. No lane closures will be permitted on Friday after 12:00 PM or on Saturday the week of a UGA home football game or UGA Graduation.
54. Final adjustment of manholes and water valve boxes shall be performed after the final surface course has been installed. The contractor shall reference and lower water valves and manholes below proposed grade prior to pavement removal.
55. Rock encountered in trench line excavation that requires blasting to excavate, shall be paid for as Rock Excavation. Contractor shall excavate rock utilizing up to a 75,000 LB excavator equipped with rock buckets, hammer/breakers, rippers or other attachments before resorting to the use of blasting. Rock requiring the use of an excavator larger than 75,000 lb equipped with aforementioned attachments will be paid for as Rock Excavation.
56. Where wet conditions and unstable foundation materials are encountered in trench lines, Foundation Backfill Material will be used at a depth directed by the Project Manager and shall be paid for as Foundation Backfill Material Type II.
57. When unsatisfactory non-compactable backfill material is encountered in trench lines as determined by the Project Manager, Type I Back Fill Material will be used and paid for as Section 206, Borrow Excavation.
58. Layout of curb and gutter, sidewalk, driveways and checking of vertical and horizontal alignment of associated forms shall be performed by the contractor and inspected by the Project Manager. Such inspections shall be requested in a timely manner to permit adjustments if necessary prior to installation of concrete.
59. Existing pavement will be saw cut by the Contractor, as shown on the plans and as directed by the Project Manager, to provide a smooth and even tie-in for the placement for the new pavement surface. The saw cutting is incidental to the cost of associated pay item.
60. The contractor shall use Forest Best Management Practices and shall be governed by the Athens-Clarke County Code of Ordinance, Title 8, Chapter 8-7 with special attention given to 18- (h) 1,2,3 and can be accessed on line at <http://www.athensclarkecounty.com/documents/code/index.htm>
61. The contractor shall be responsible for any damage to trees that are scheduled to remain throughout the Work, inside and bordering the temporary and permanent easements. Special care shall be taken so as not to break limbs, scar the bark, or cut/damage tree roots during construction. The Project Manager shall meet with the contractor prior to beginning of clearing and designate and mark trees which will remain throughout the Project.
62. Tree Protection fencing shall be placed outside the critical root zone of all trees where possible. Instructions from the Project Manager will be obtained if this is not possible.
63. No equipment shall be parked or operated on any root zone of trees along the construction area. Roots encountered during excavation shall be neatly cut.
64. Any tree damage shall be reported immediately to the Project Manager who in turn will report it to the Community Forester.
65. Adjustments to water meter box and traffic pull boxes shall be considered part of and incidental to the associated pay item. Water Meter Boxes remaining in the sidewalk will be centered over the shut off valves.
66. Removal and resetting of signs and/or necessary temporary signage required, will be considered incidental to work. Contractor must coordinate locations or relocate signs with ACCUG Traffic Engineering (706-613-3460). Any removed signs must be delivered to Traffic Engineering at 2795 Lexington Rd.
67. All curb and gutter requires the installation of compacted Graded Aggregate Base matching typical section dimensions prior to forming and placement of concrete.
68. All curb and gutter that is to be removed and replaced shall be removed and replaced to the nearest full Joint. Transition proposed curb and gutter as to assure a smooth tie-in. No separate payment.
69. Contractor to align all water proposed inlets with weir perpendicular to swale/ditch sections.
70. All driveways that are to be reconstructed will be paved back to the tie in point or required right of way. Whichever is greater. All driveways over 11% in grade should be paved with concrete unless

- 
- benesch**
 Alfred Benesch & Company
 1005 Broad Street, Suite 200
 Augusta, GA 30901
 P 706.722.4114
www.benesch.com

[illegible]

**ATHENS-CLARKE
COUNTY, GA**

HEET TITLE:
GENERAL NOTES

PROJECT NAME
LEXINGTON ROAD
CORRIDOR SIDEWALK
GAP PROJECT

JOB NO: 19022041.03

DRAWN BY: KC

CHECKED BY: VC


DRAWING FILE: 19022041.03E.DWG

DRAWING SCALE: N.T.S.


ORIGINAL RELEASE DATE:
APRIL 25, 2024

Sheet:

04-001

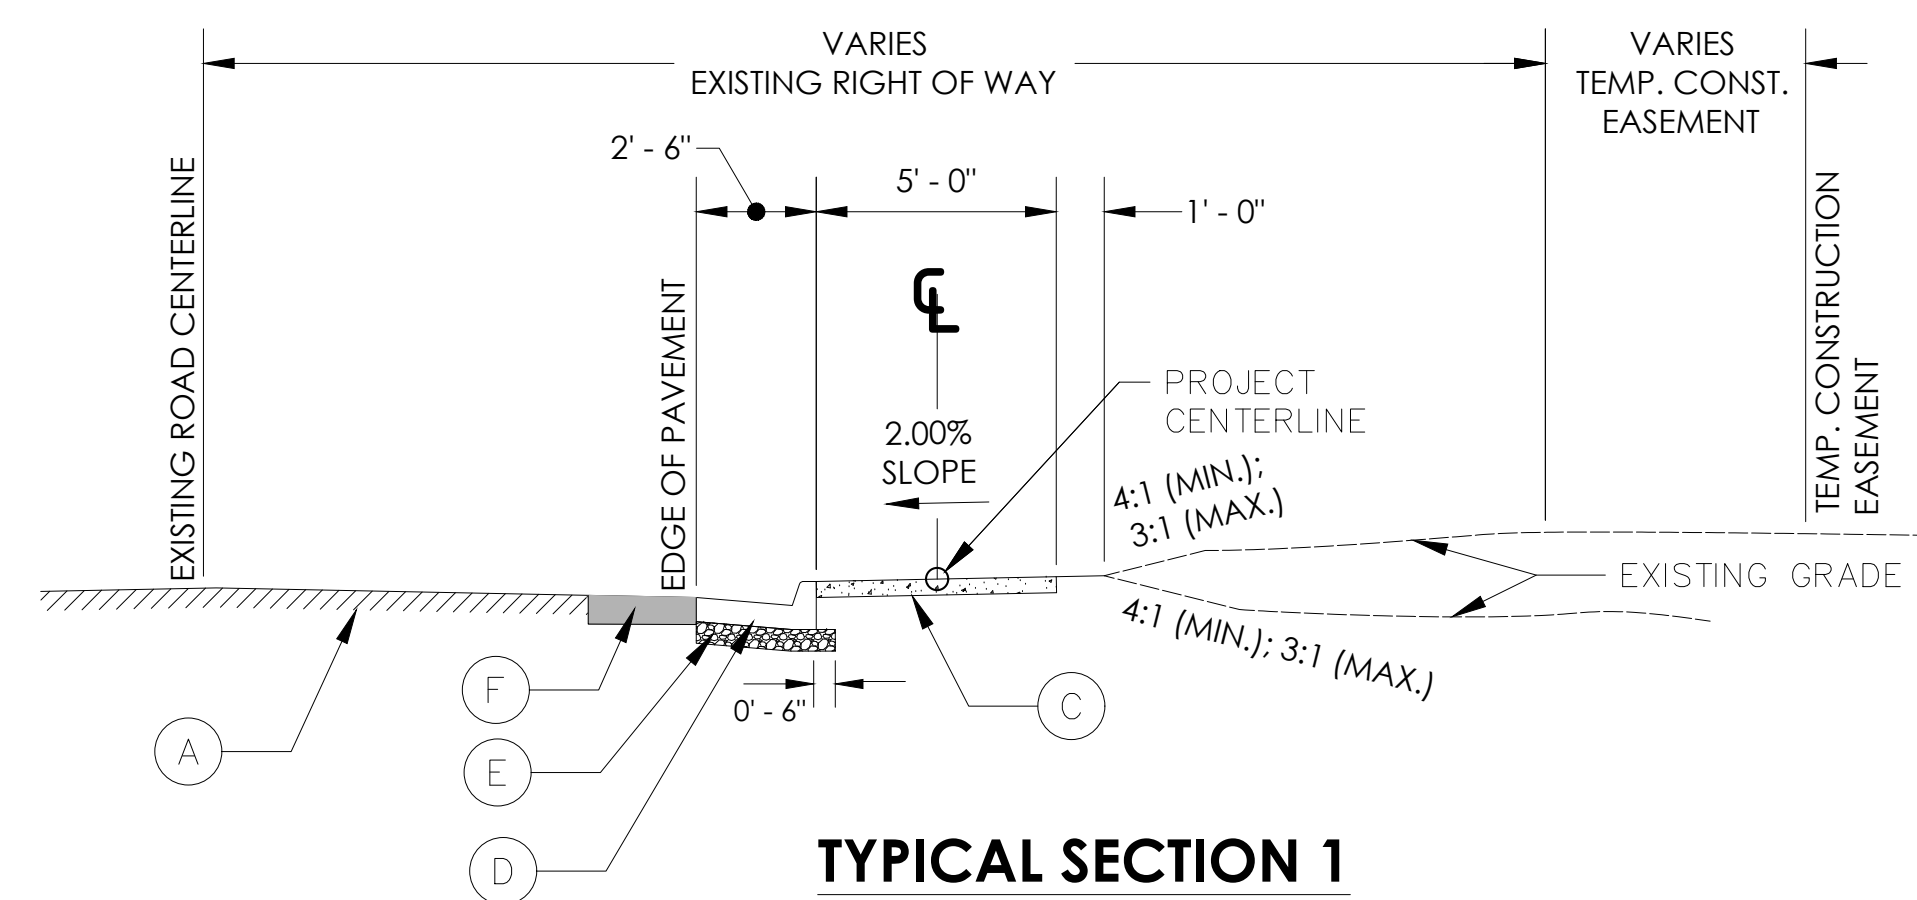


LEXINGTON ROAD
STA 10+15.00 TO 10+23.58

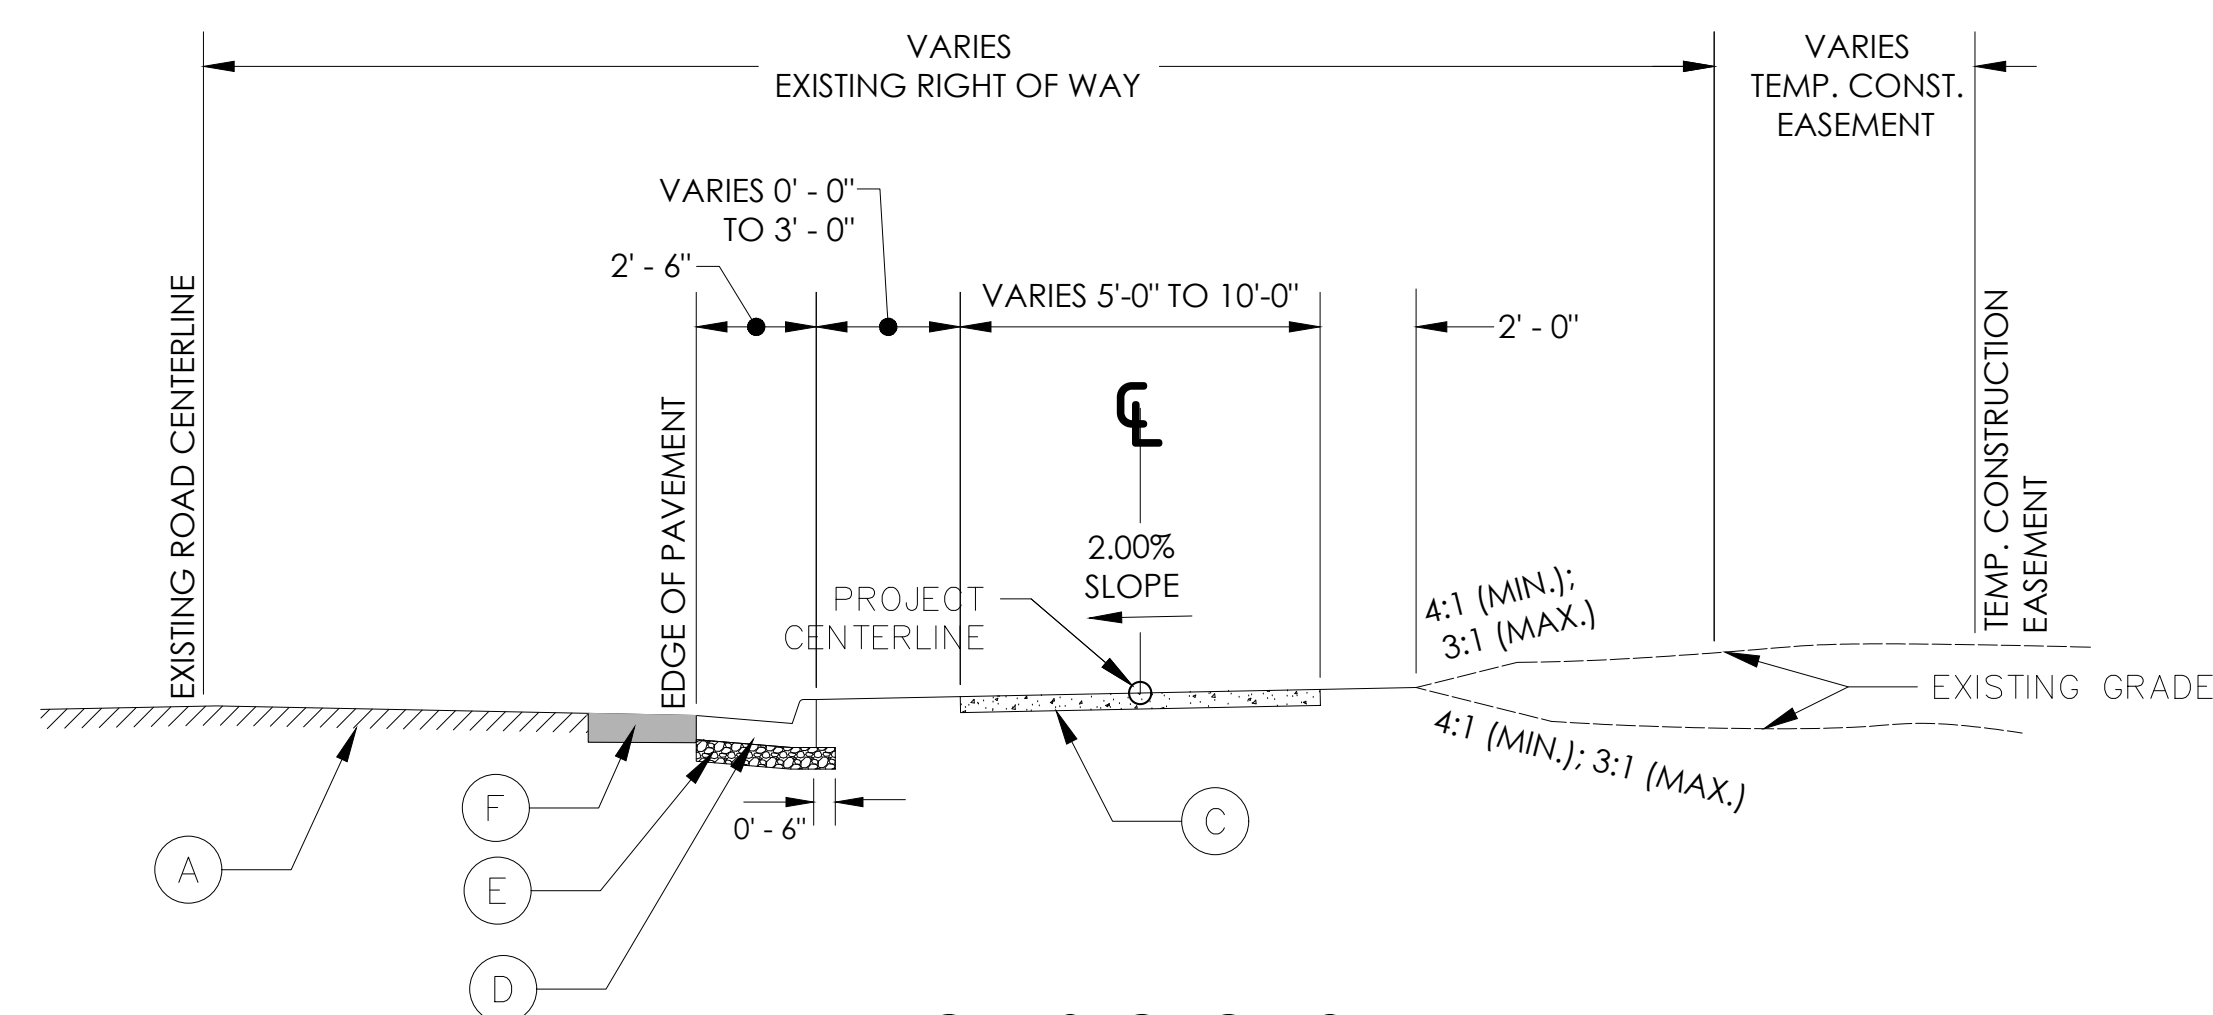


TYPICAL SECTION 2

LEXINGTON ROAD
STA 10+23.58 TO 10+39.19

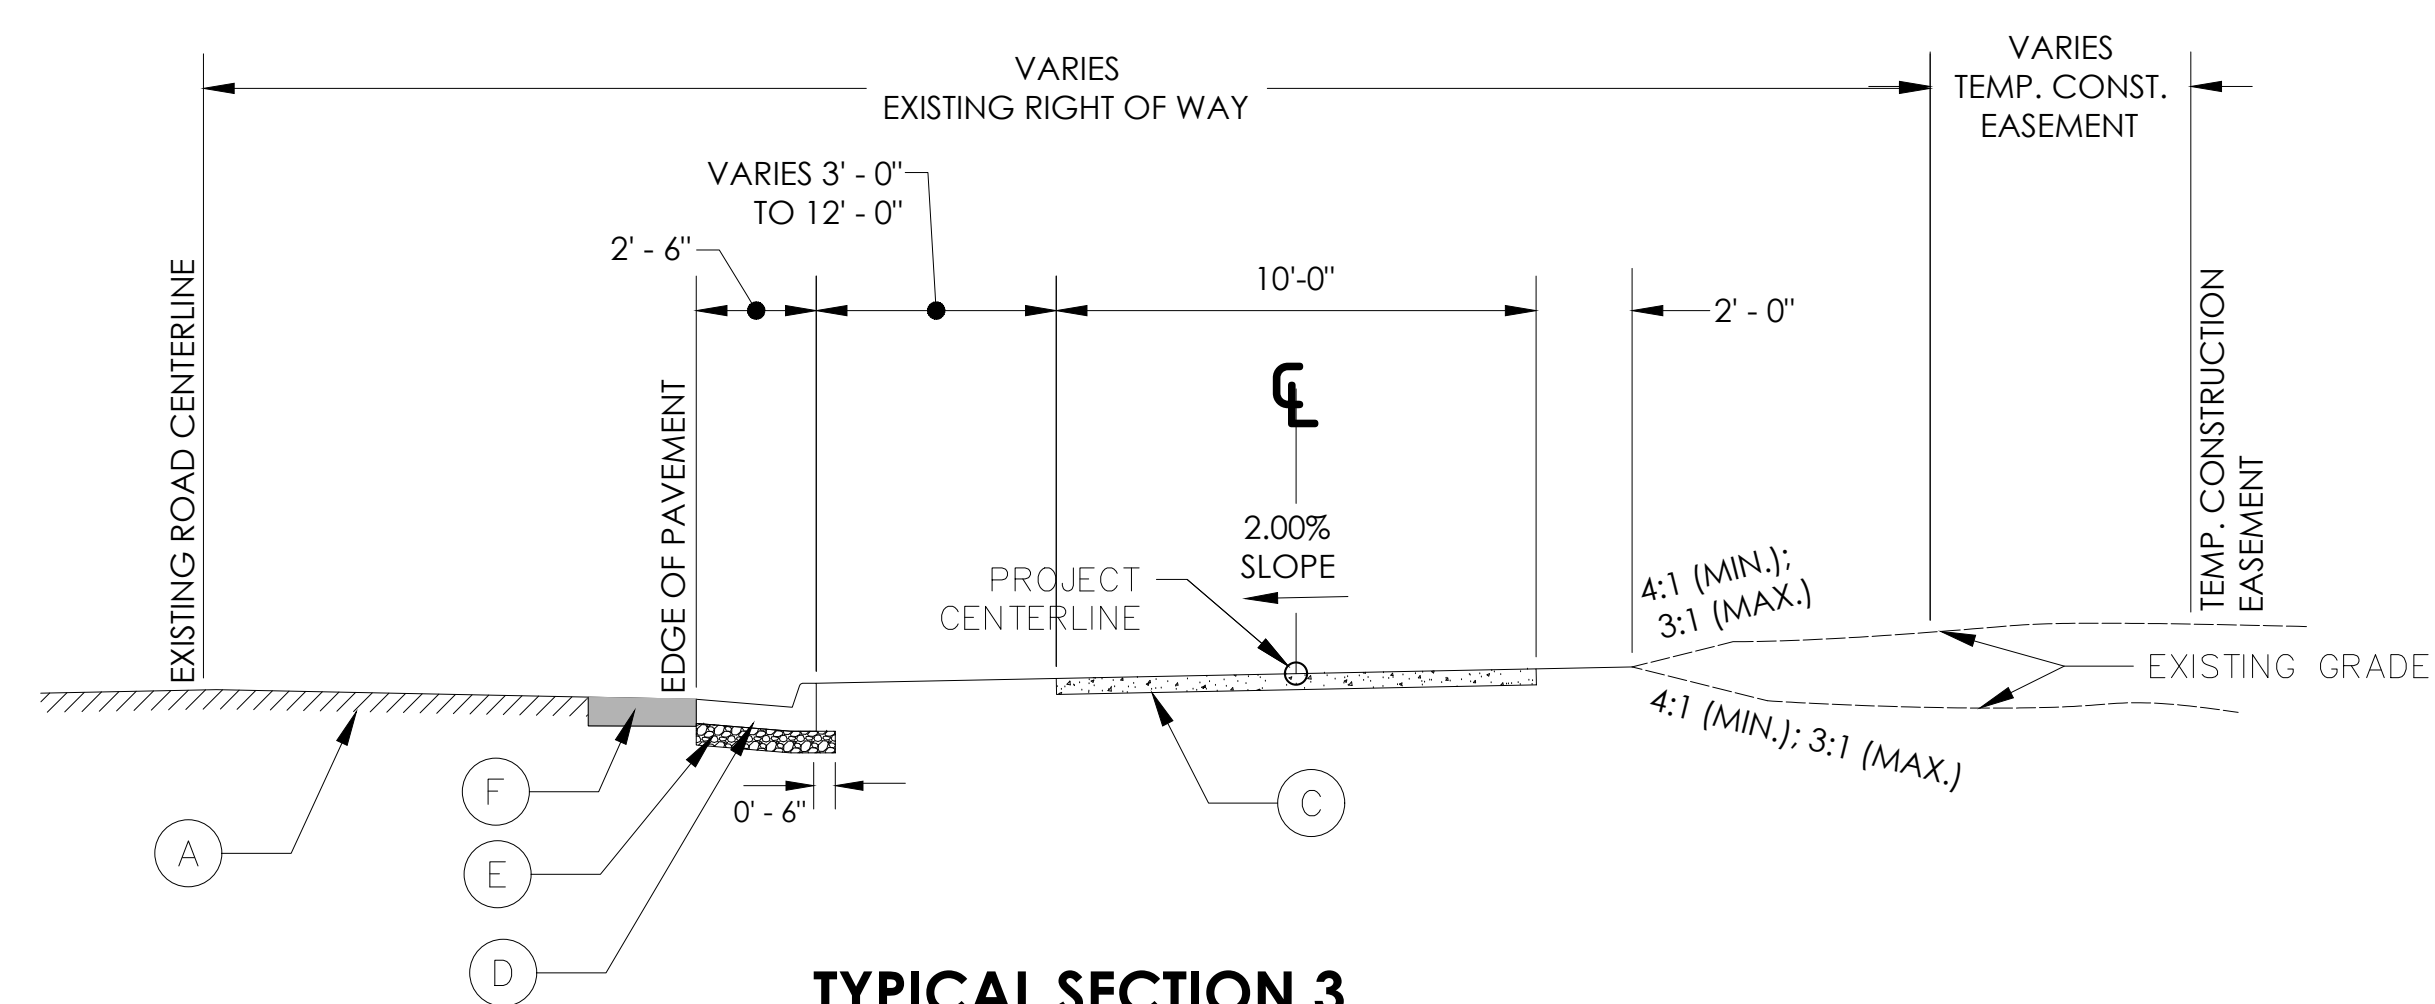


TYPICAL SECTION 3

LEXINGTON ROAD
STA 10+39.19 TO 14+91.60
STA 16+40.46 TO 20+42.81

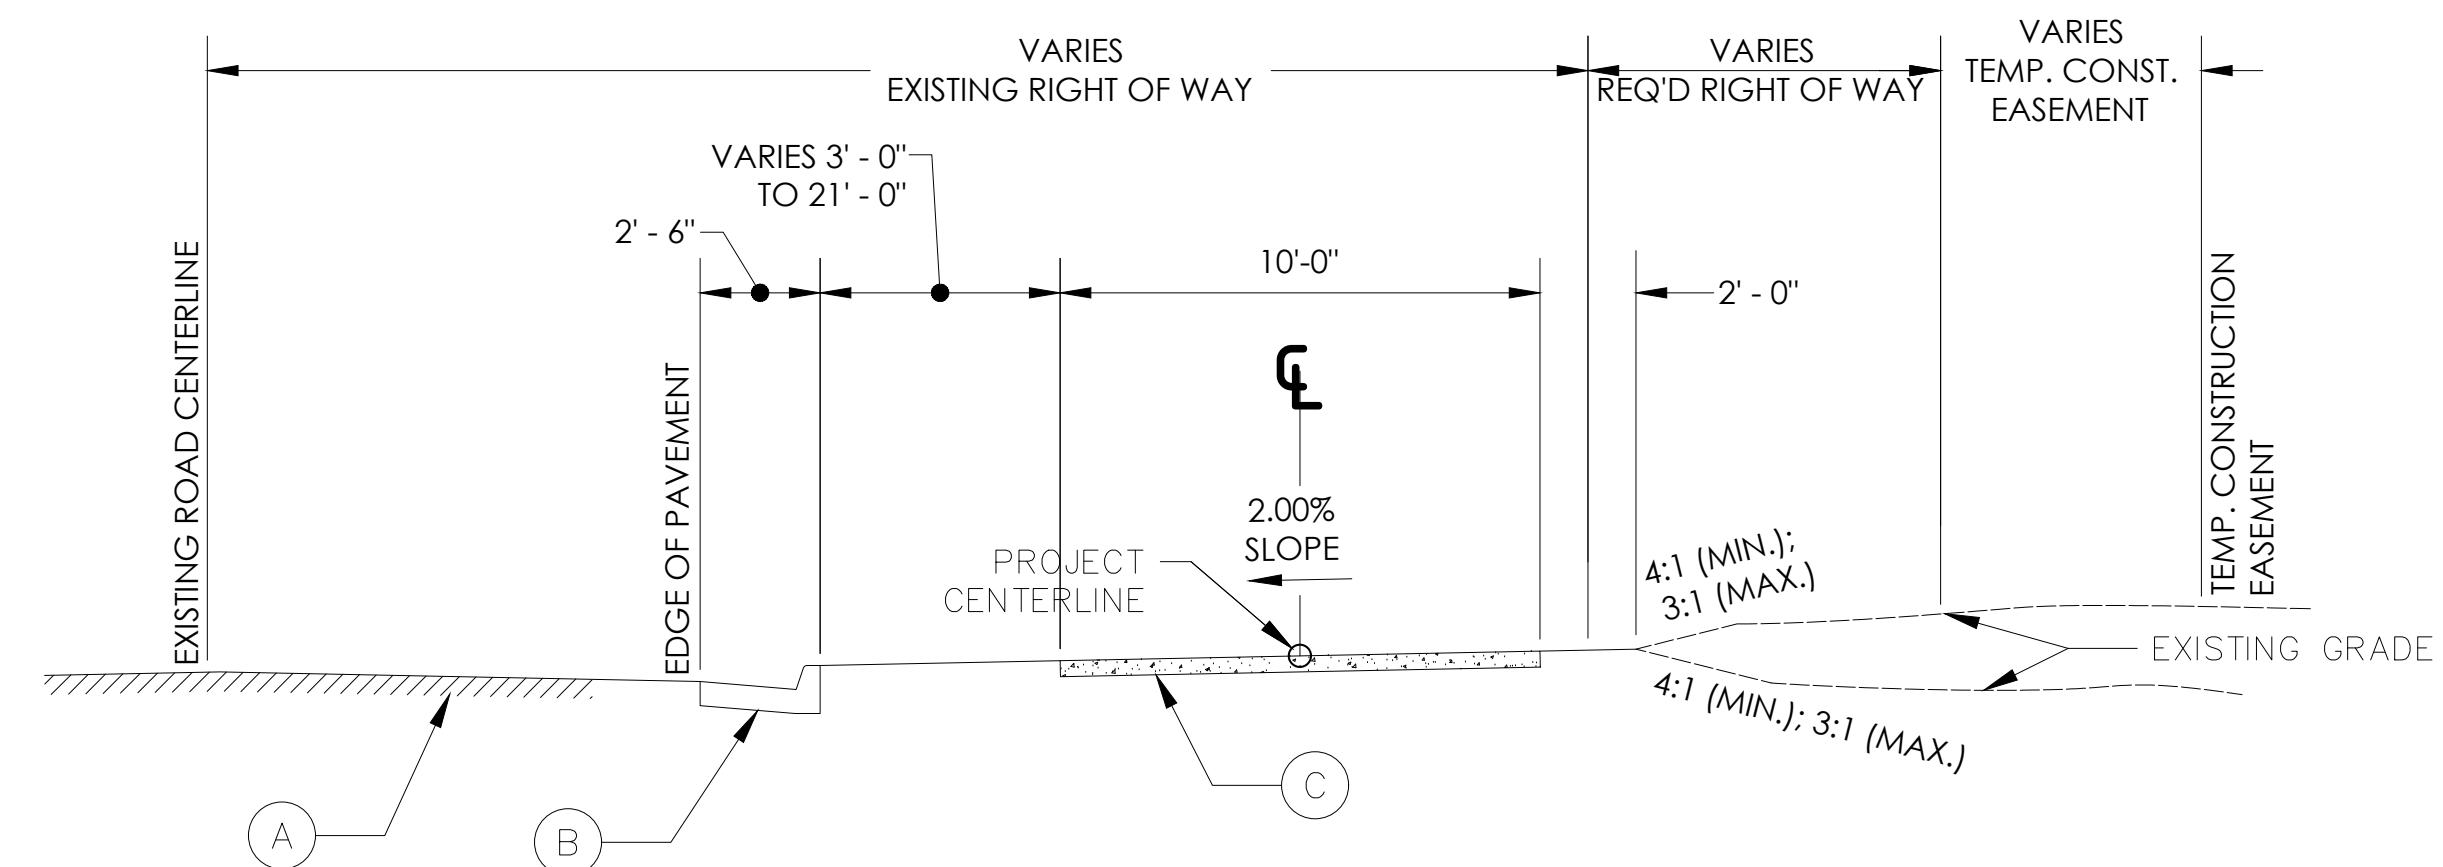

TYPICAL SECTION 4

LEXINGTON ROAD
STA 14+91.60 TO 16+40.46
STA 20+42.81 TO 20+71.47
STA 21+19.79 TO 24+60.54
STA 25+16.25 TO 26+92.96

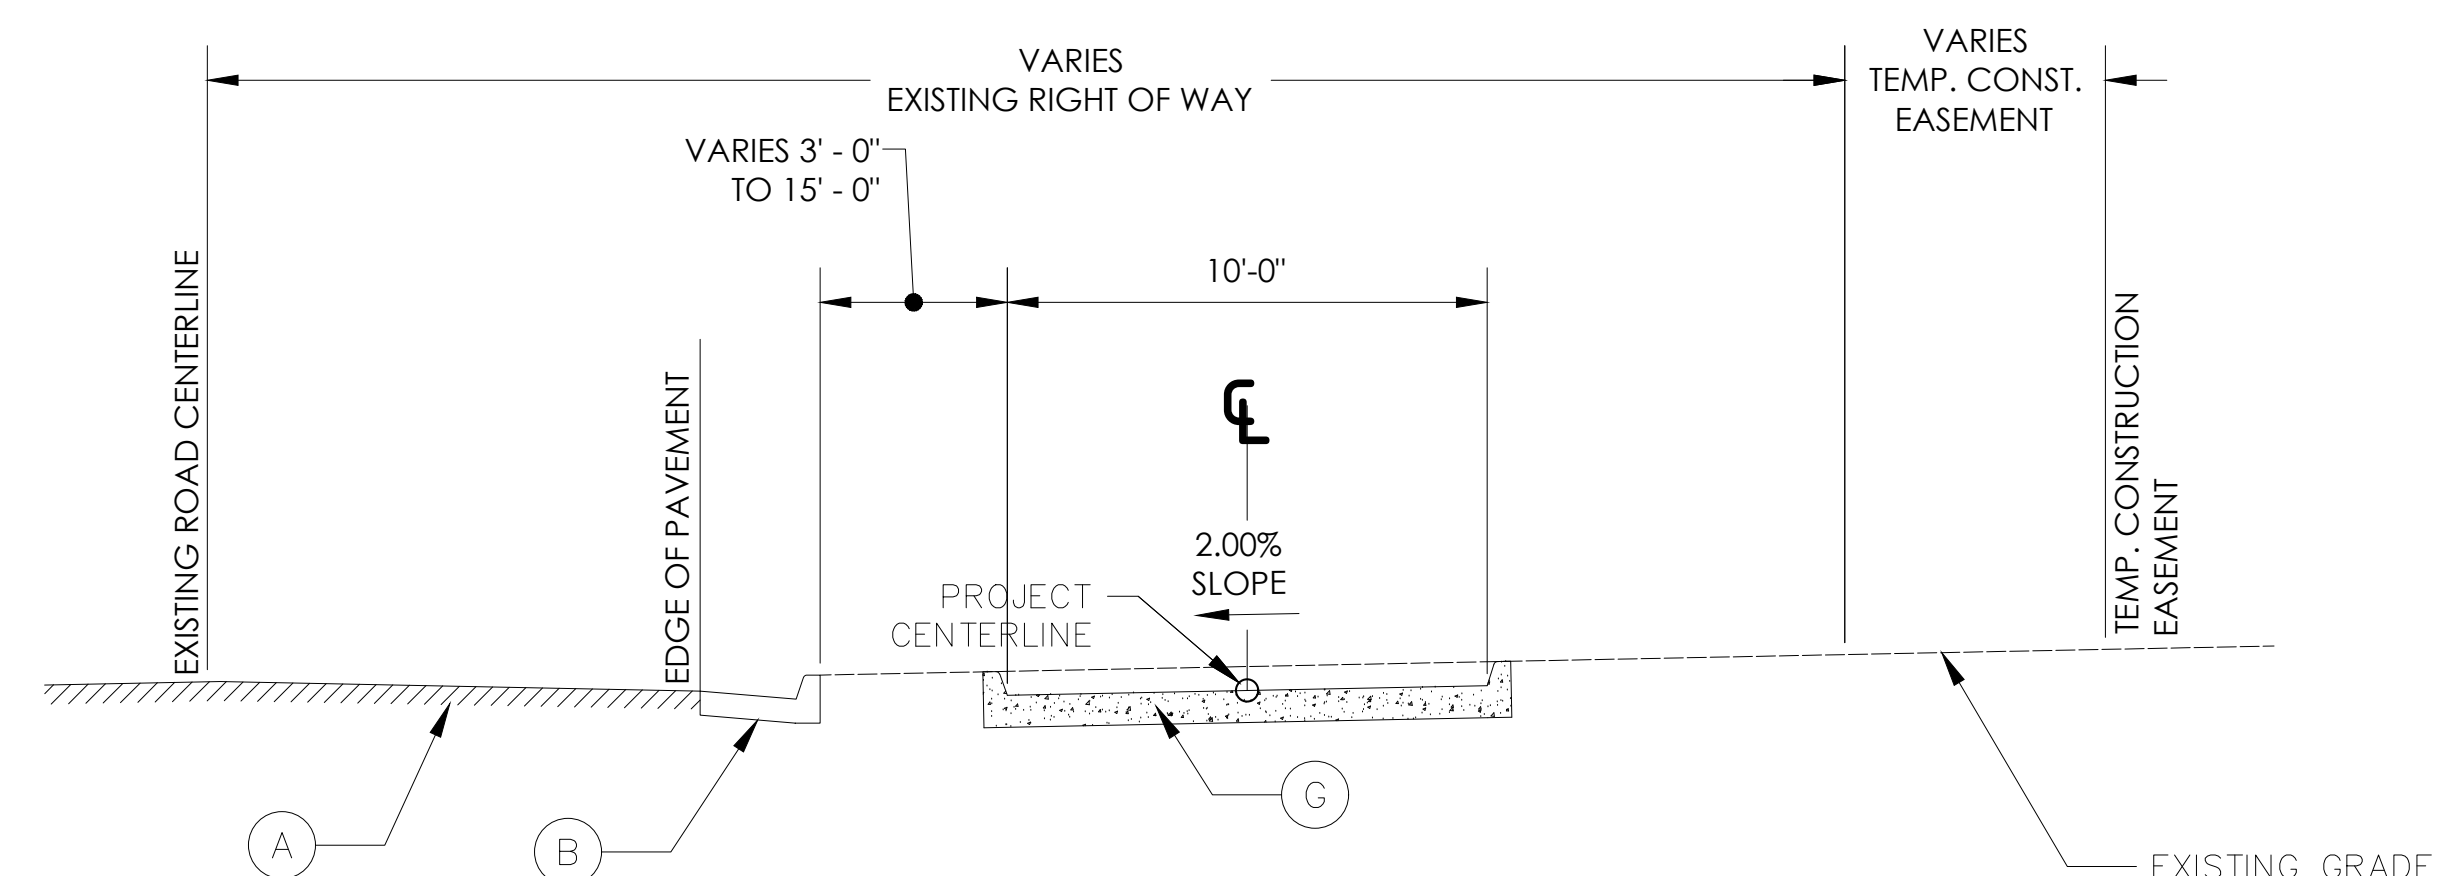

TYPICAL SECTION 5

LEXINGTON ROAD - MEDIAN CUT THROUGH
STA 20+87.81 TO 21+02.87
STA 24+75.30 TO 24+95.77

- ### REQUIRED PAVEMENT LEGEND

- A EXISTING ASPHALT ROADWAY
- B EXISTING CONCRETE CURB AND GUTTER
- C NEW CONCRETE PATH, 4 IN THICK
- D NEW CONCRETE CURB AND GUTTER, 6 IN X 30 IN, TYPE 2, GDOT DETAIL 9032B
- E GRADED AGGREGATE BASE, 6 IN THICK
- F CLASS B CONCRETE WIDENING PER ACC DETAIL 1-030
- G NEW CONCRETE PATH WITH 6 IN HEADER CURB, TYPE 2 (MONOLITHIC POUR), 8 IN THICK

[illegible]


ATHENS-CLARKE
COUNTY, GA

HEET TITLE:
TYPICAL SECTIONS

PROJECT NAME
LEXINGTON ROAD
CORRIDOR SIDEWALK
GAP PROJECT


PROJECT INFORMATION
JOB NO: 19022041.03
DRAWN BY: KC
CHECKED BY: VC
DRAWING FILE: 19022041.03E.DWG
DRAWING SCALE: N.T.S.
ORIGINAL RELEASE DATE: APRIL 25, 2024

Sheet:
05-001

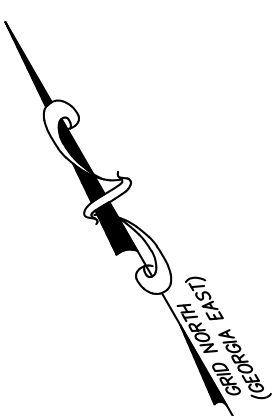

MATCHLINE SHEET 13-002 (STA: 15+00)

$1'' = 20'$
H: $1'' = 20'$
V: $1'' = 10'$

 

PROJECT NAME
LEXINGTON ROAD
CORRIDOR SIDEWALK
GAP PROJECT



JOB NO: 19022041.03

DRAWN BY: KC

CHECKED BY: VC

DRAWING SCALE: 1" = 30'

ORIGINAL RELEASE DATE:


APRIL 25, 2024

Page 4

Sheet:


13-001





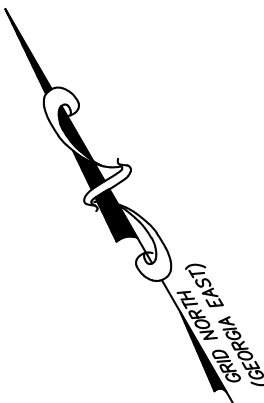


$1'' = 20'$
H: $1'' = 20'$
V: $1'' = 10'$

 

SHEET TITLE: CONSTRUCTION PLAN AND PROFILE						PROJECT NAME LEXINGTON ROAD CORRIDOR SIDEWALK GAP PROJECT								ATHENS—CLARKE COUNTY, GA							
																					
PROJECT INFORMATION																					
JOB NO: 19022041.03																					
DRAWN BY: KC																					
CHECKED BY: VC																					
DRAWING FILE: 19022041.03E.DWG																					
DRAWING SCALE: 1" = 20'																					
ORIGINAL RELEASE DATE:																					
APRIL 25, 2024																					
Sheet: 13-003																					


13-004

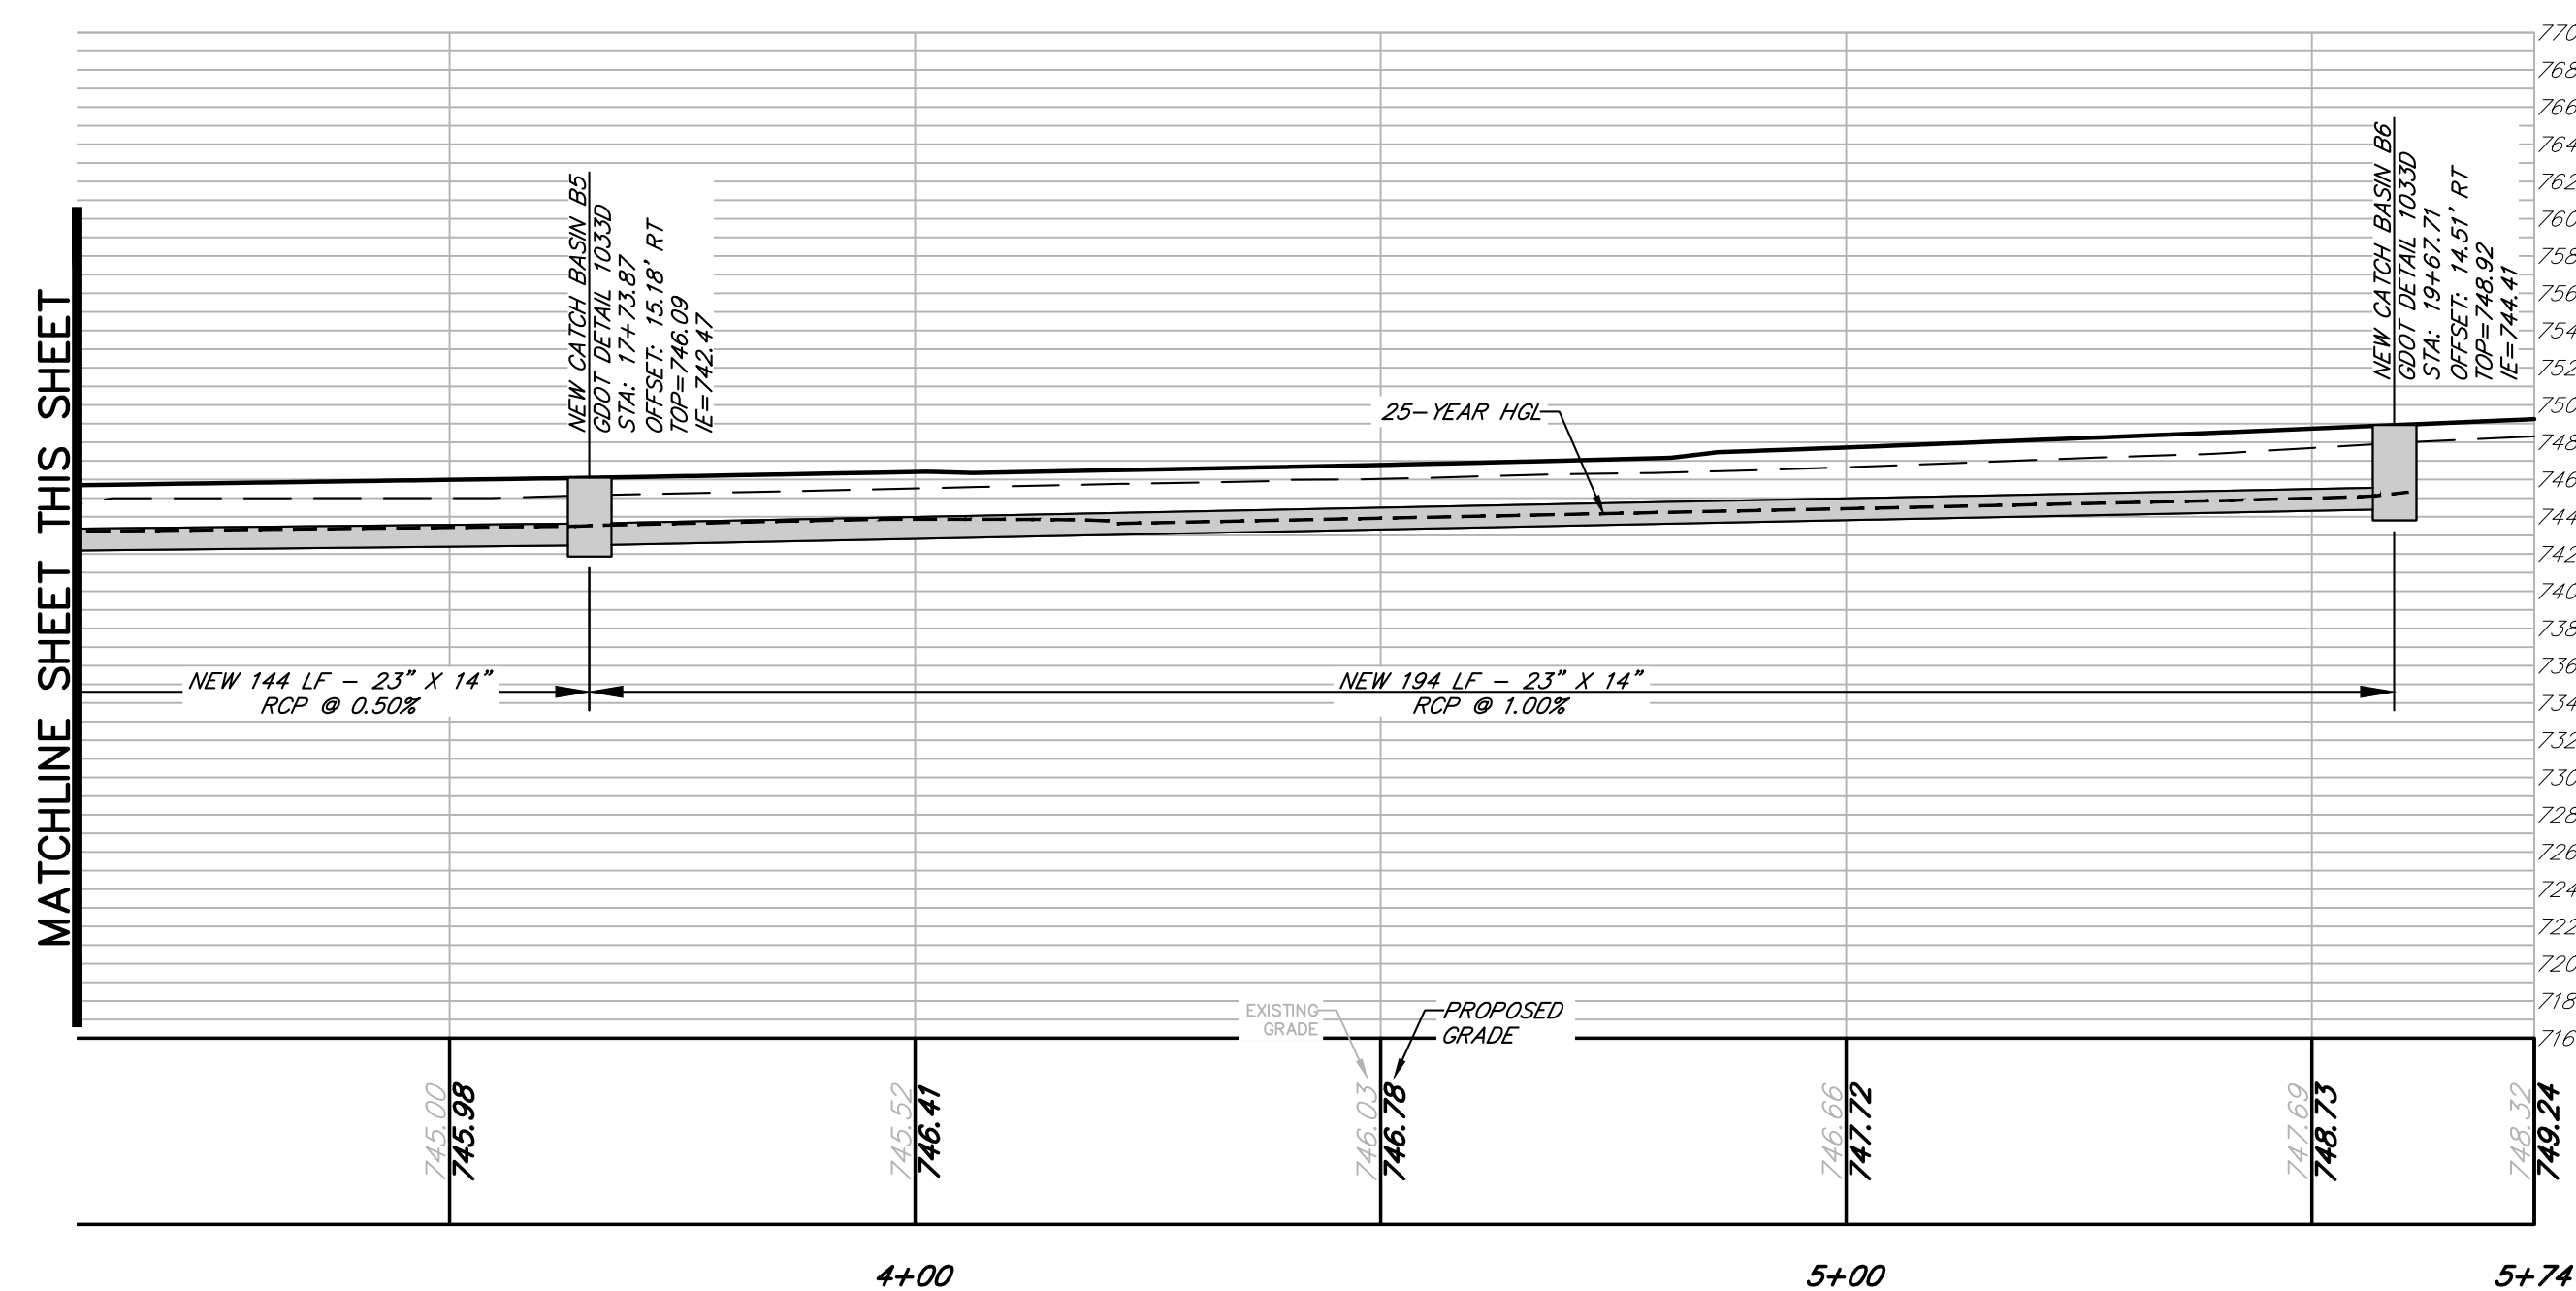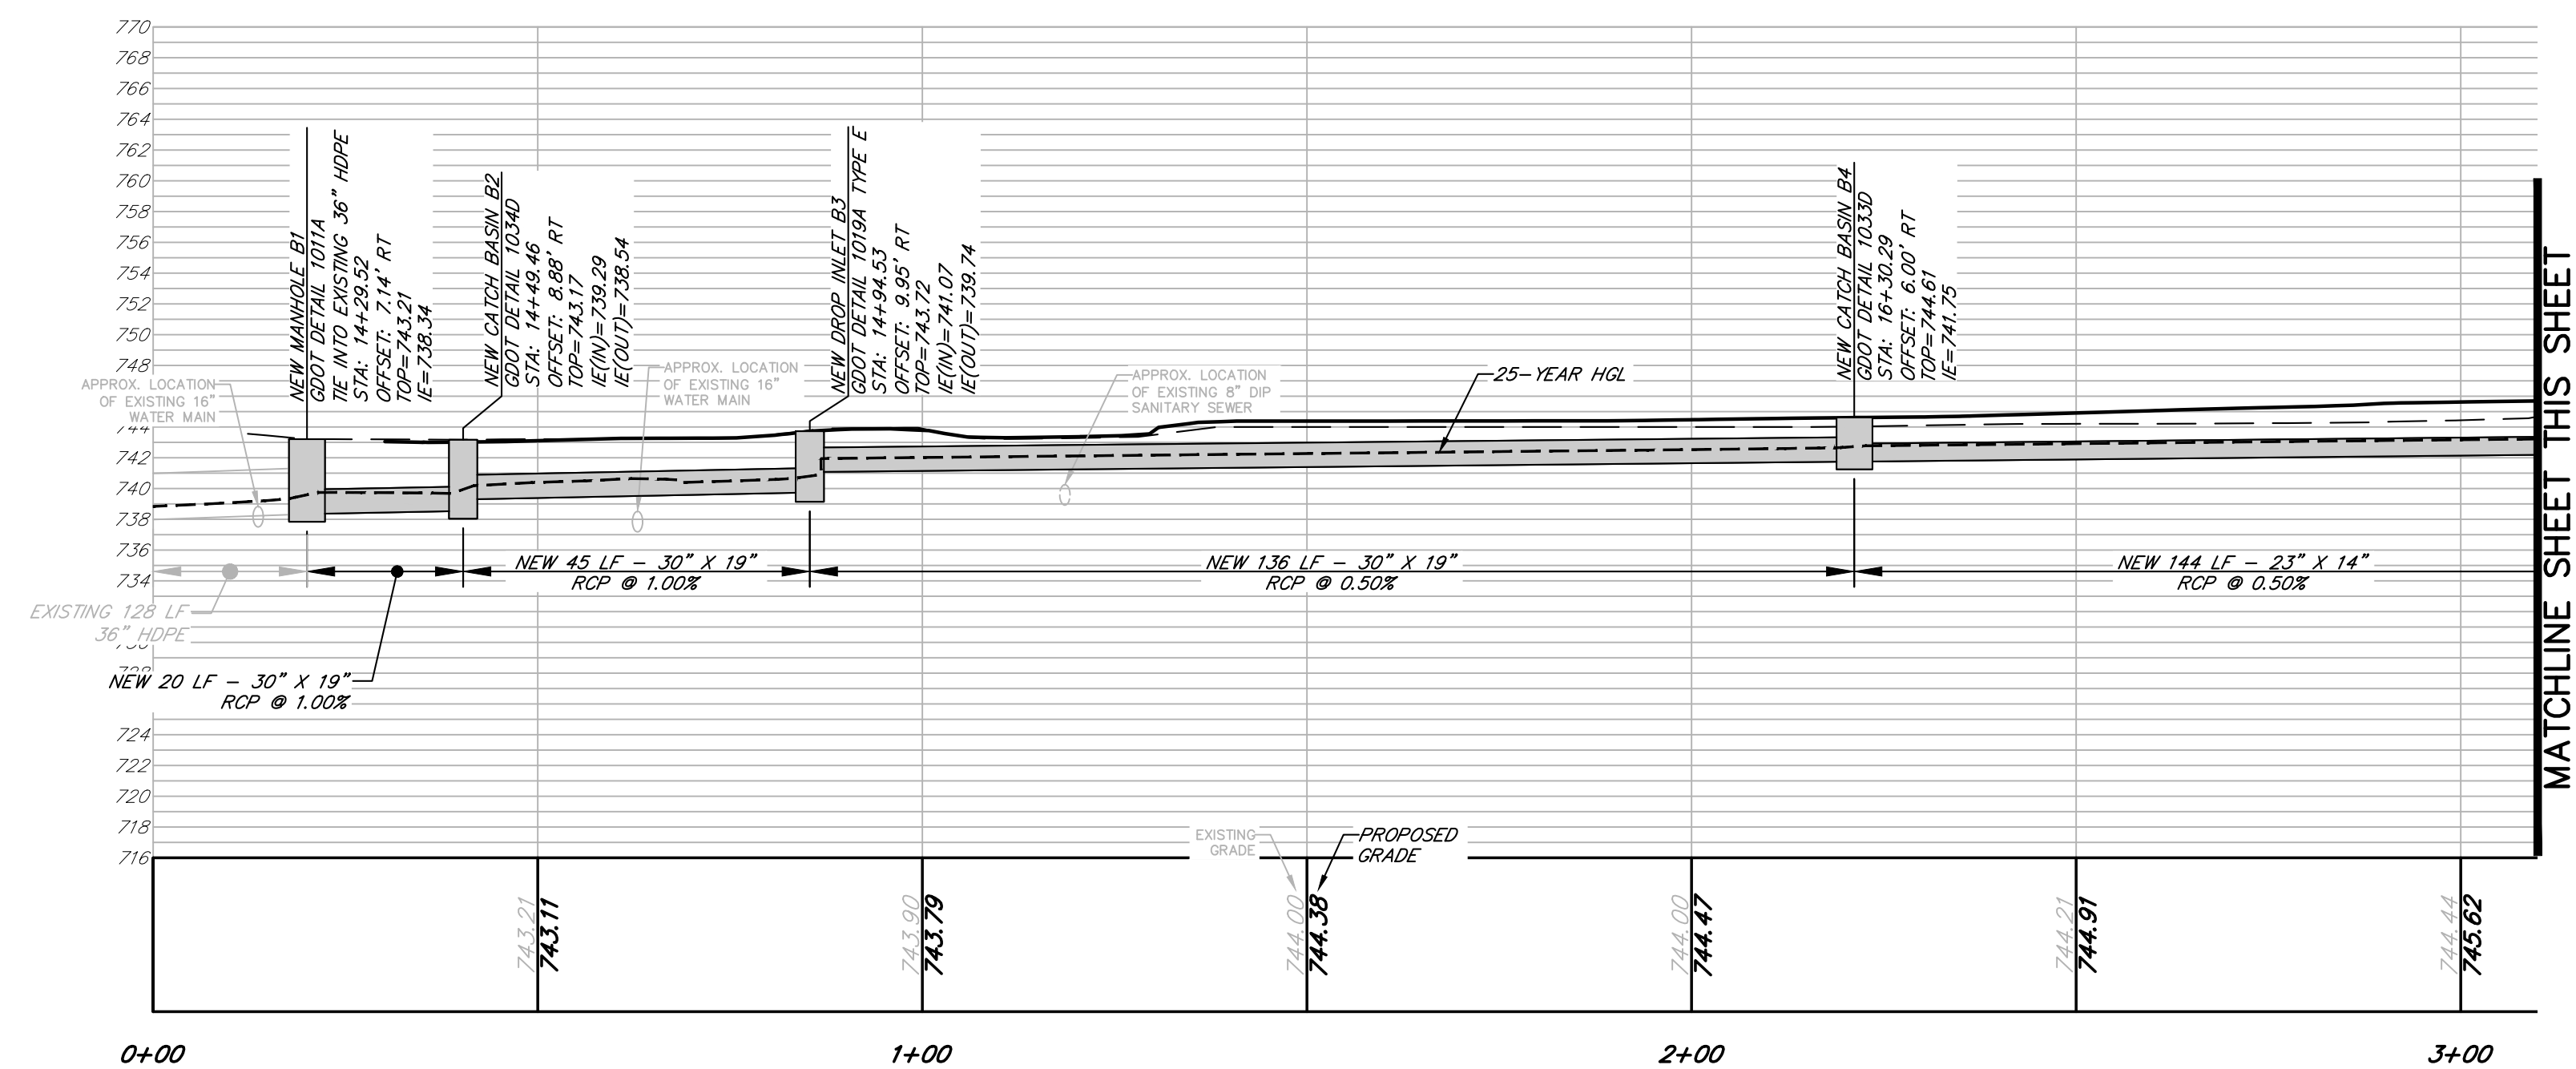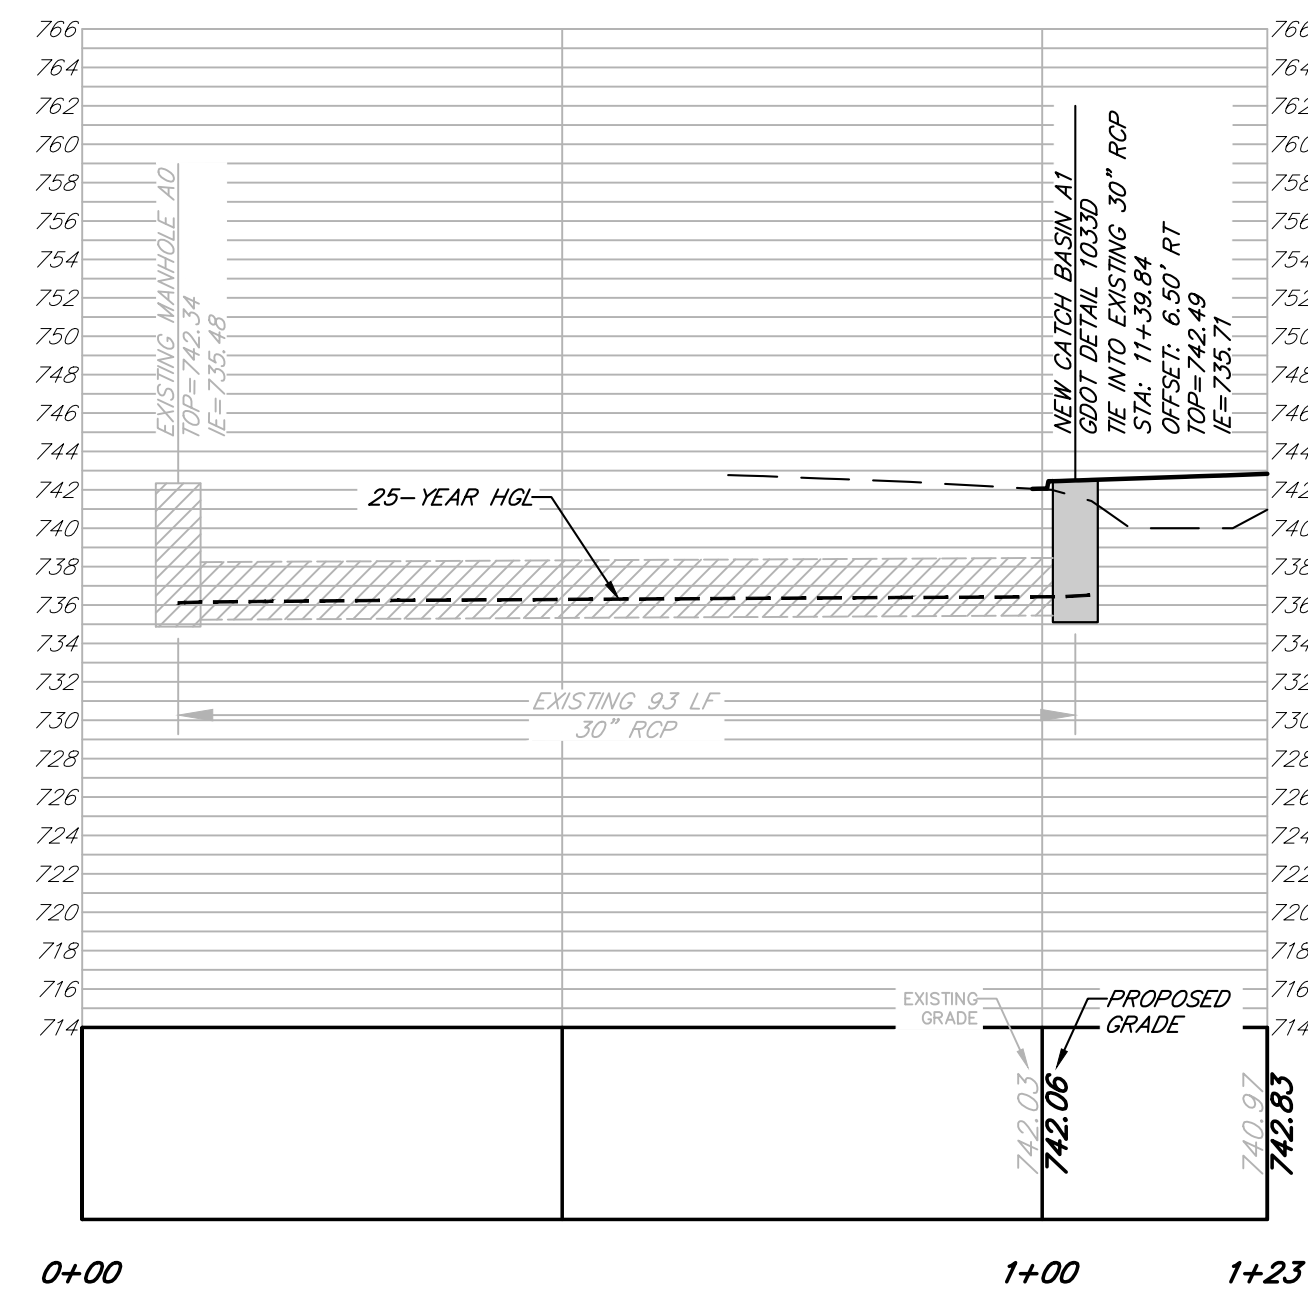[illegible]

**ATHENS-CLARKE
COUNTY, GA**

SHEET TITLE:
DRAINAGE PROFILES

PROJECT NAME
LEXINGTON ROAD
CORRIDOR SIDEWALK
GAP PROJECT

 

PROJECT INFORMATION

JOB NO: 19022041.03

DRAWN BY: KC

CHECKED BY: VC

DRAWING FILE: 19022041.03E.DWG










DRAWING SCALE: 1" = 20'

ORIGINAL RELEASE DATE:

APRIL 25, 2024

Sheet:


22-001

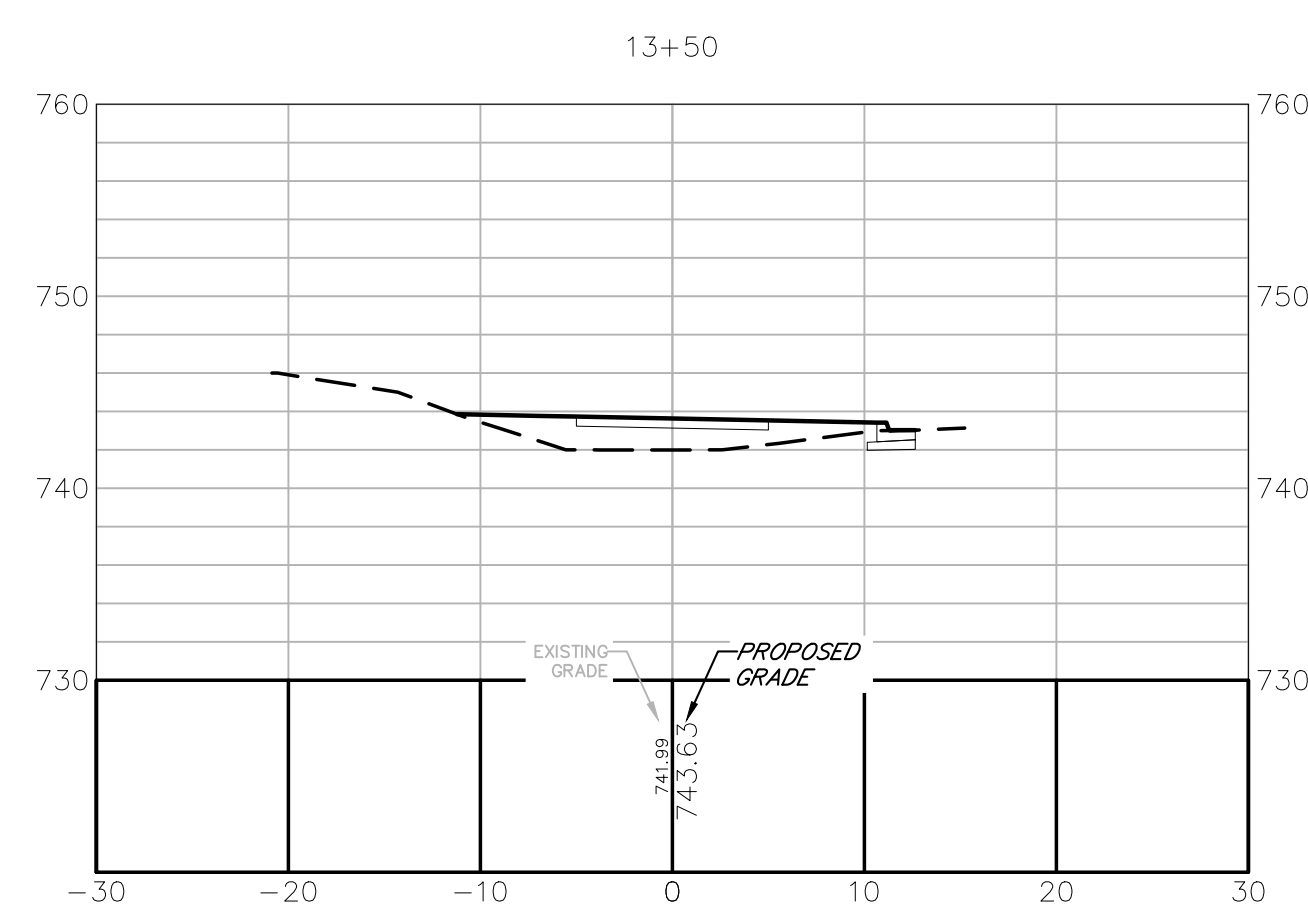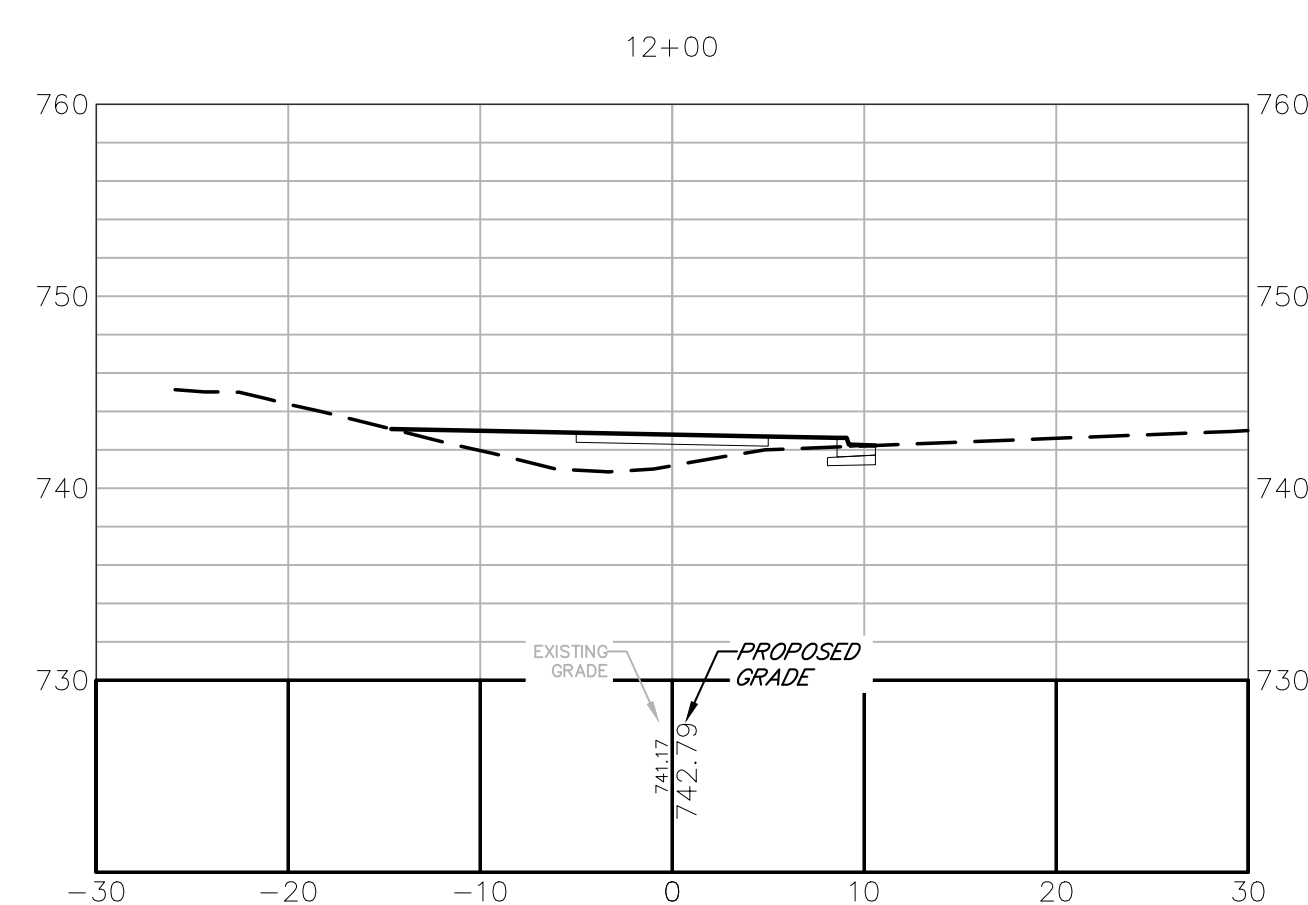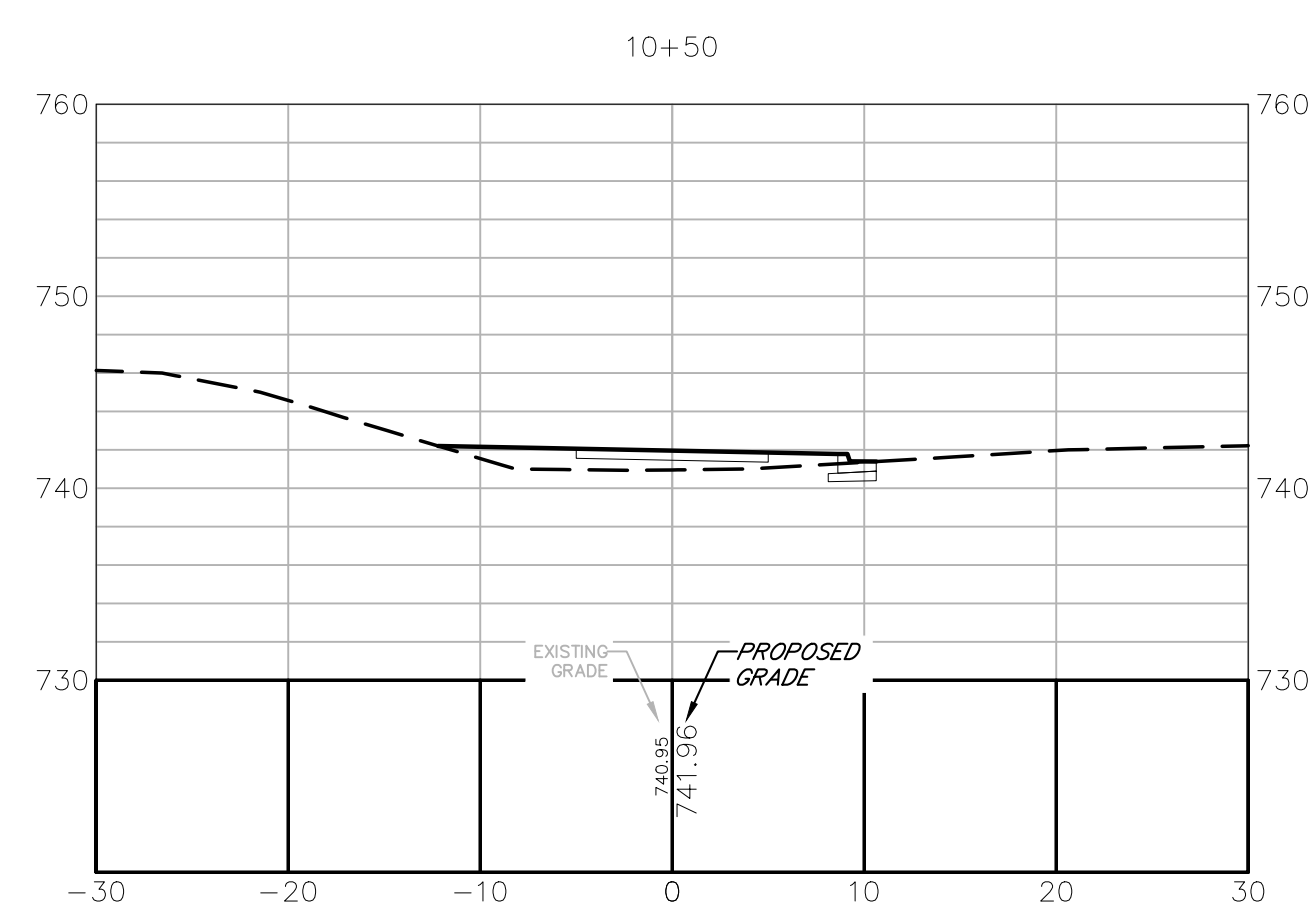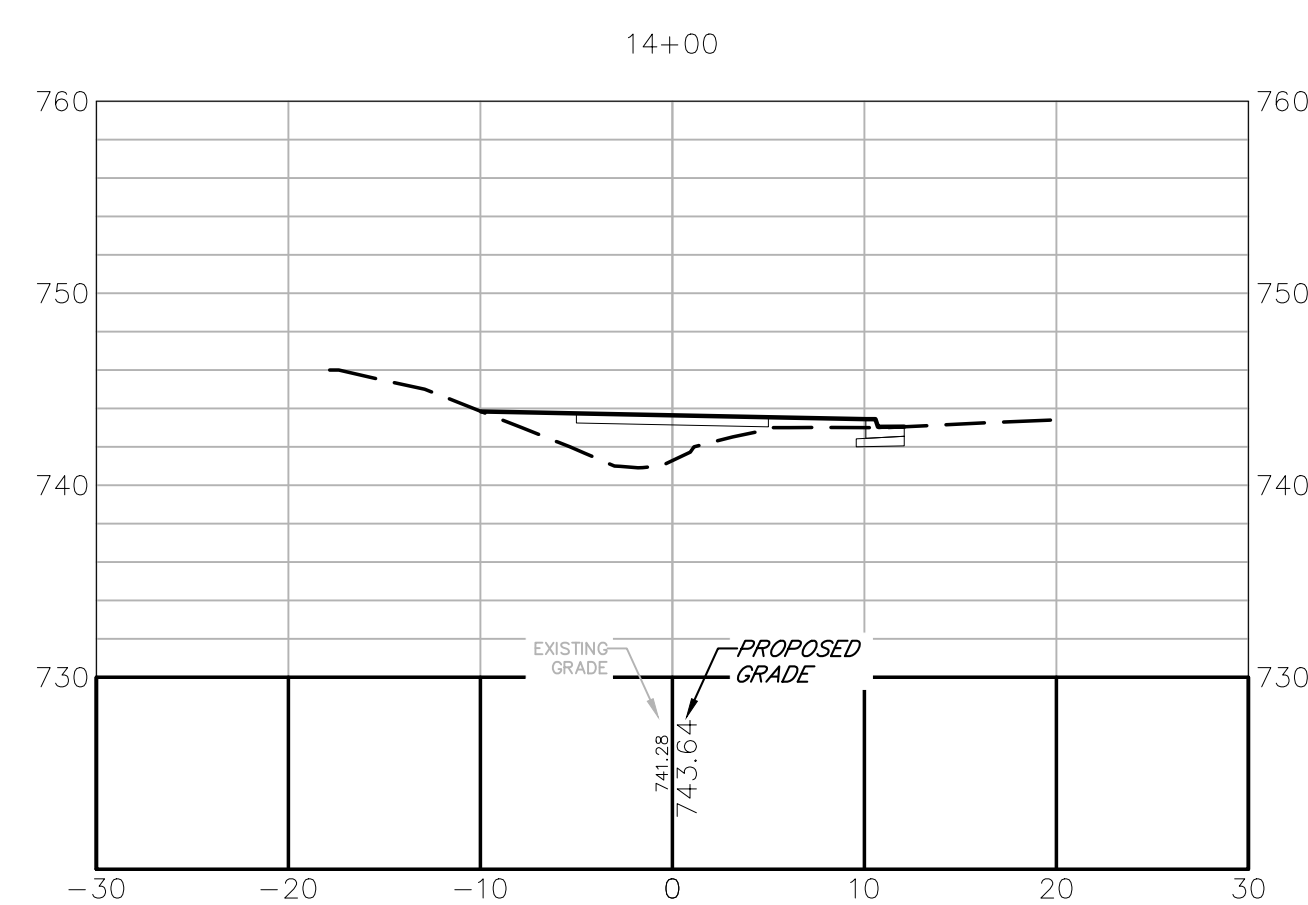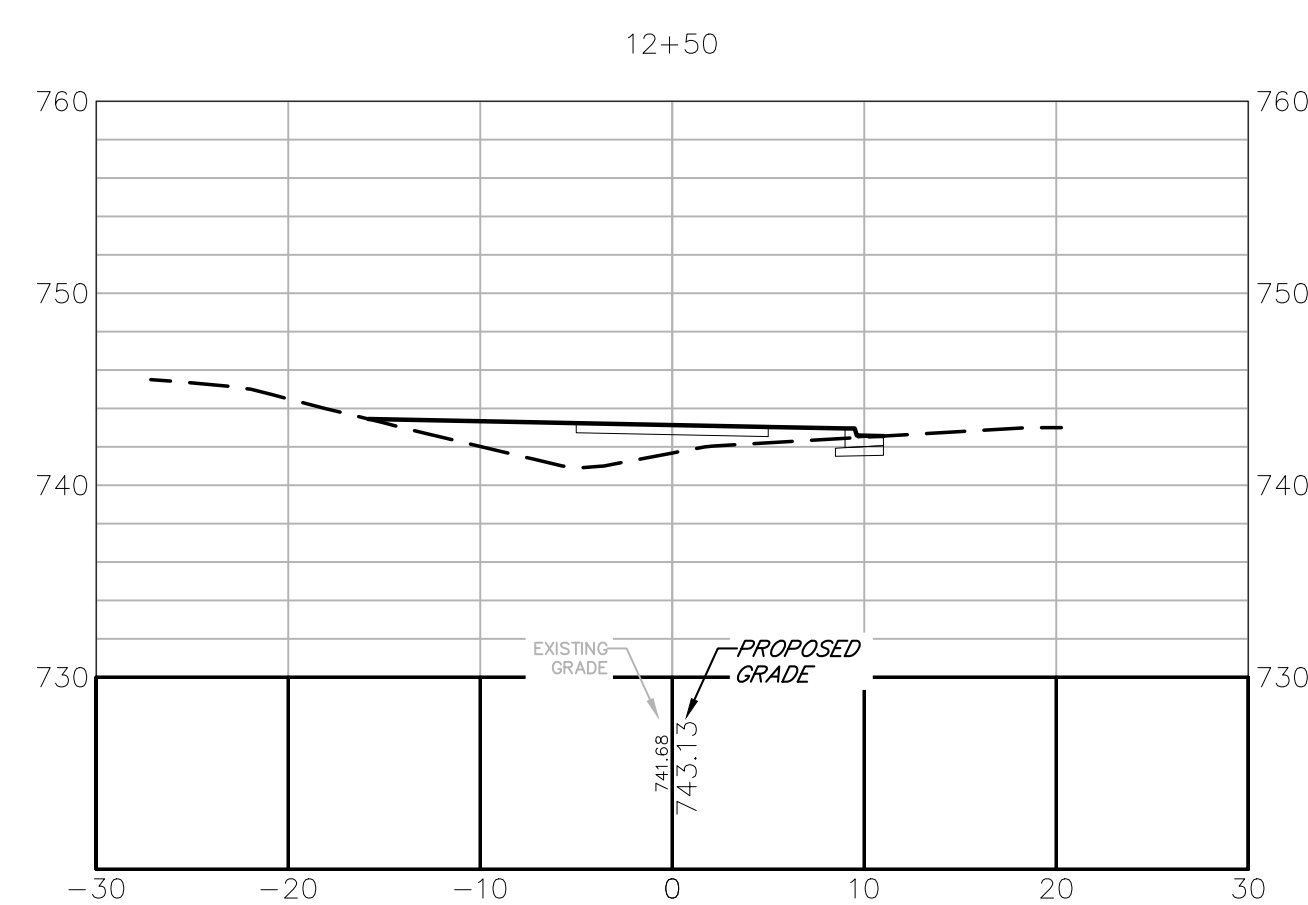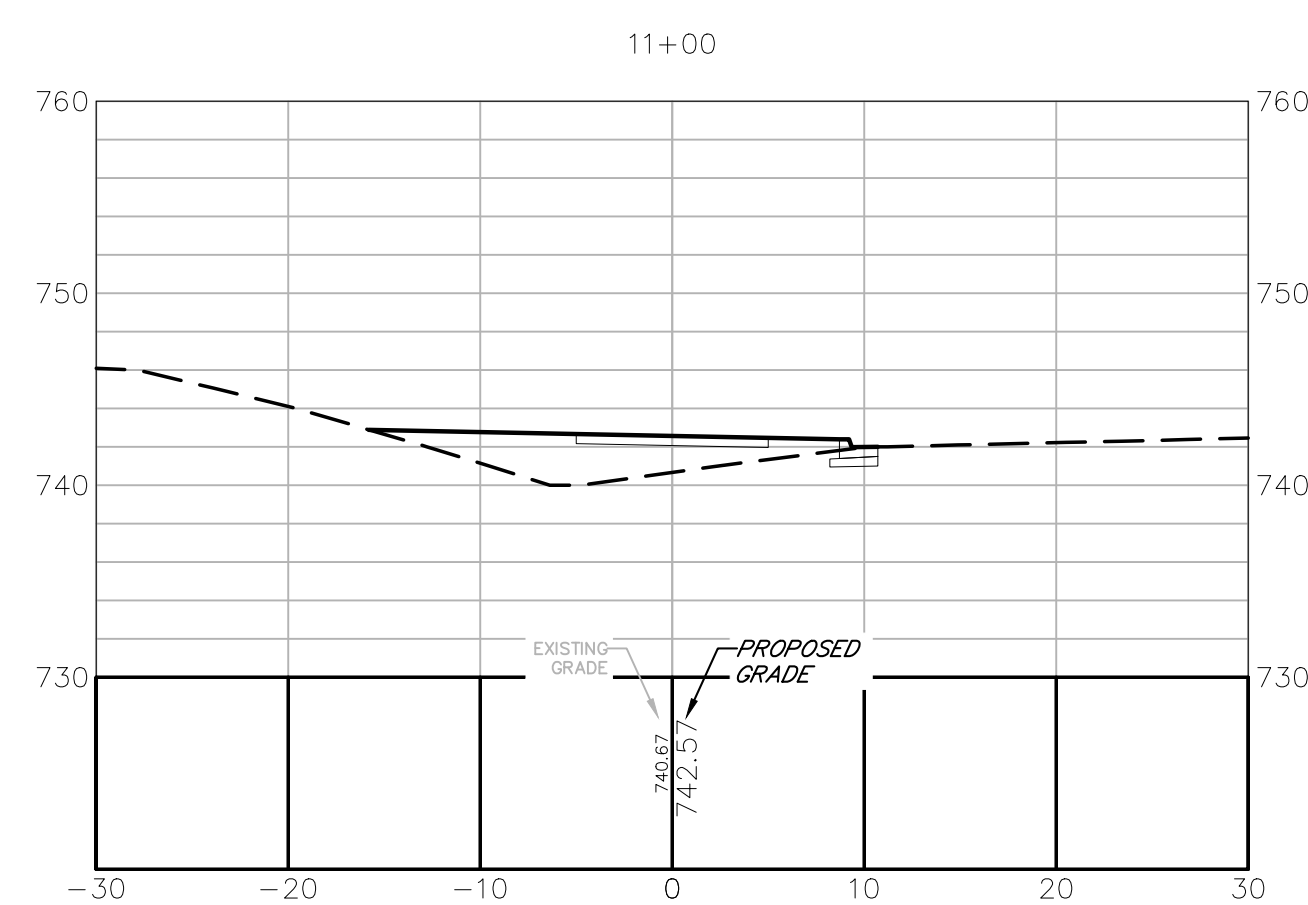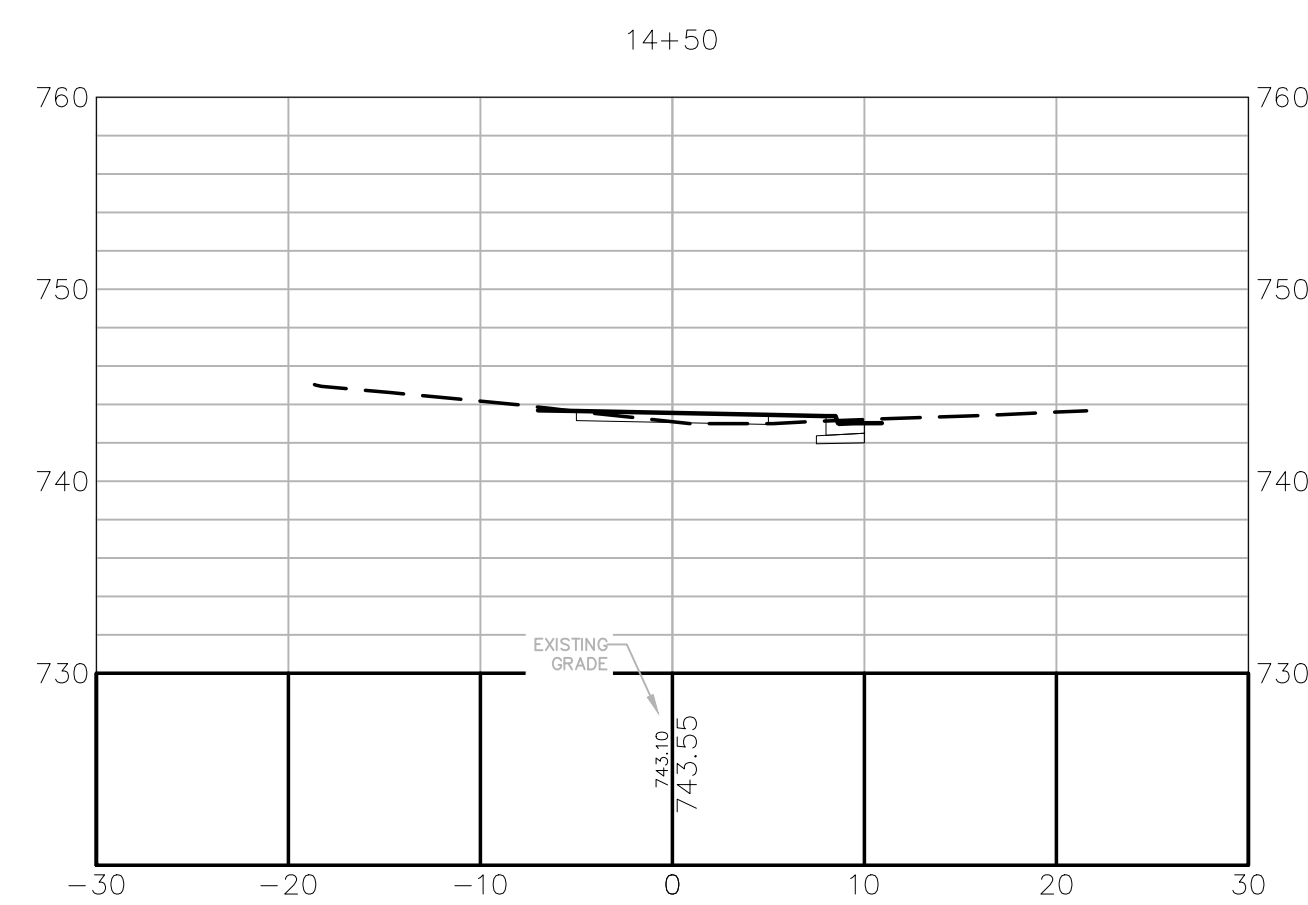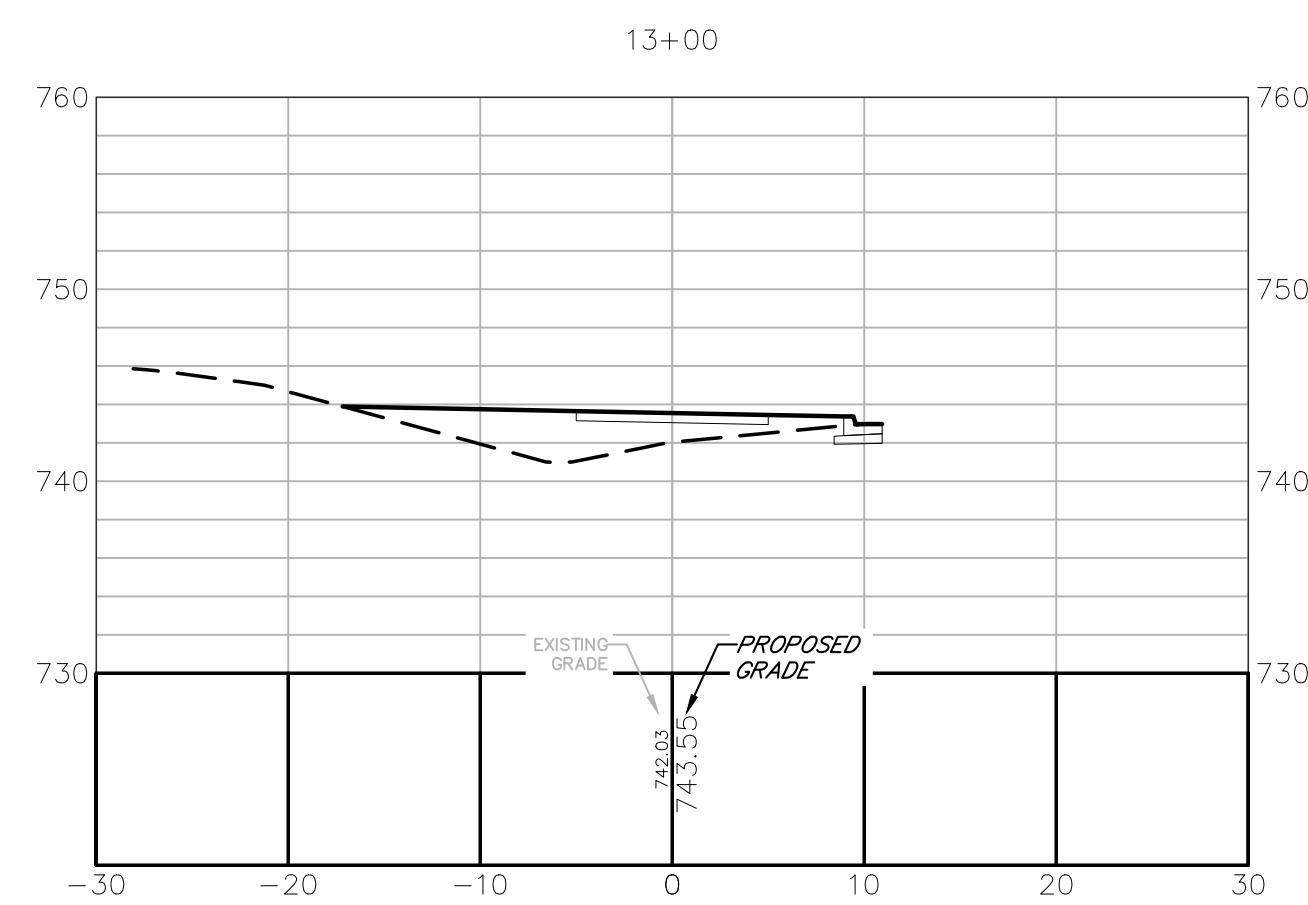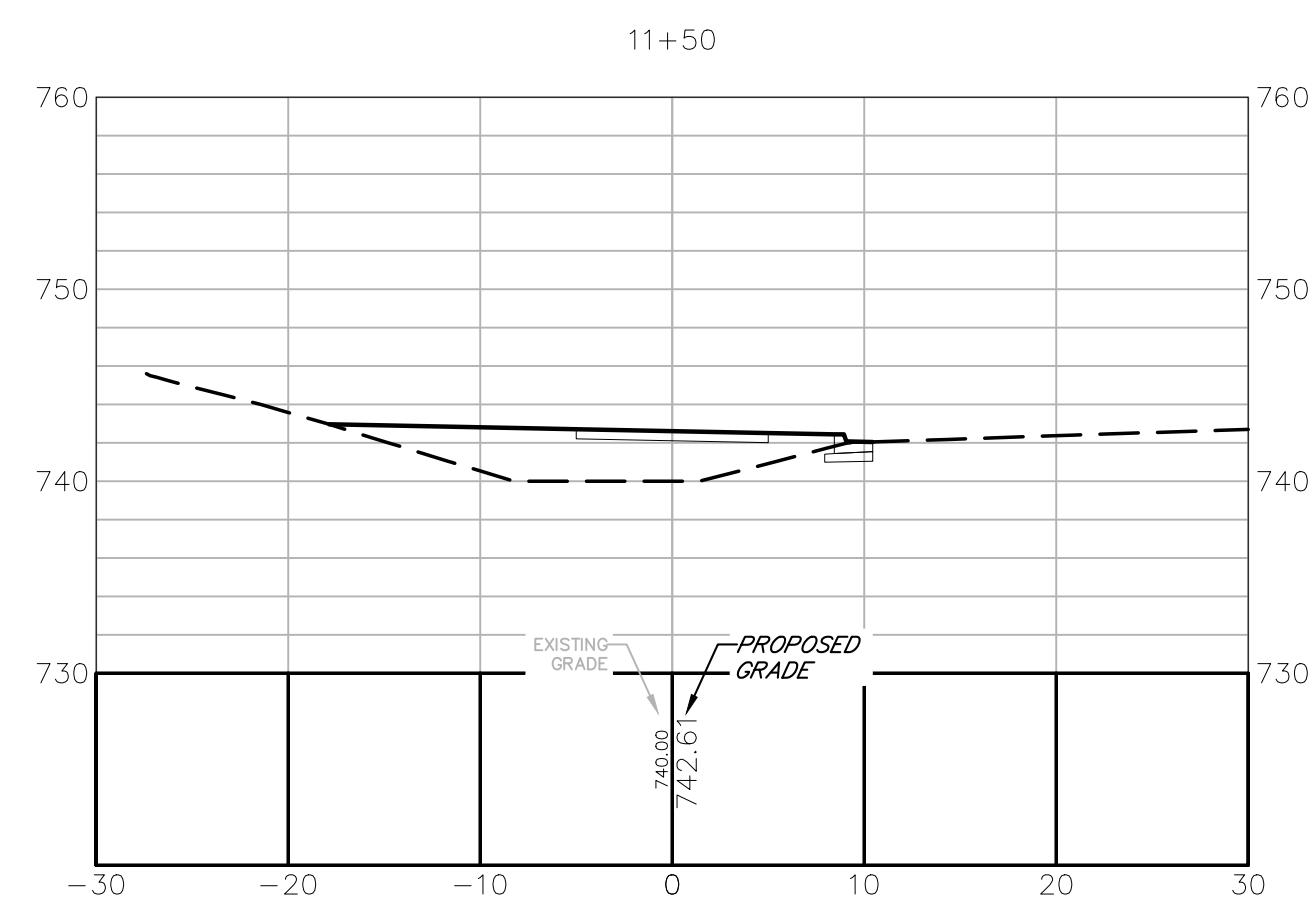[illegible]

ATHENS-CLARKE
COUNTY, GA

SHEET TITLE:
CROSS SECTIONS

PROJECT NAME
LEXINGTON ROAD
CORRIDOR SIDEWALK
GAP PROJECT

 

PROJECT INFORMATION

JOB NO: 19022041.03

DRAWN BY: KC

CHECKED BY: VC

DRAWING FILE: 19022041.03E.DWG










DRAWING SCALE: 1" = 10'

ORIGINAL RELEASE DATE:

APRIL 25, 2024

Sheet:


23-001

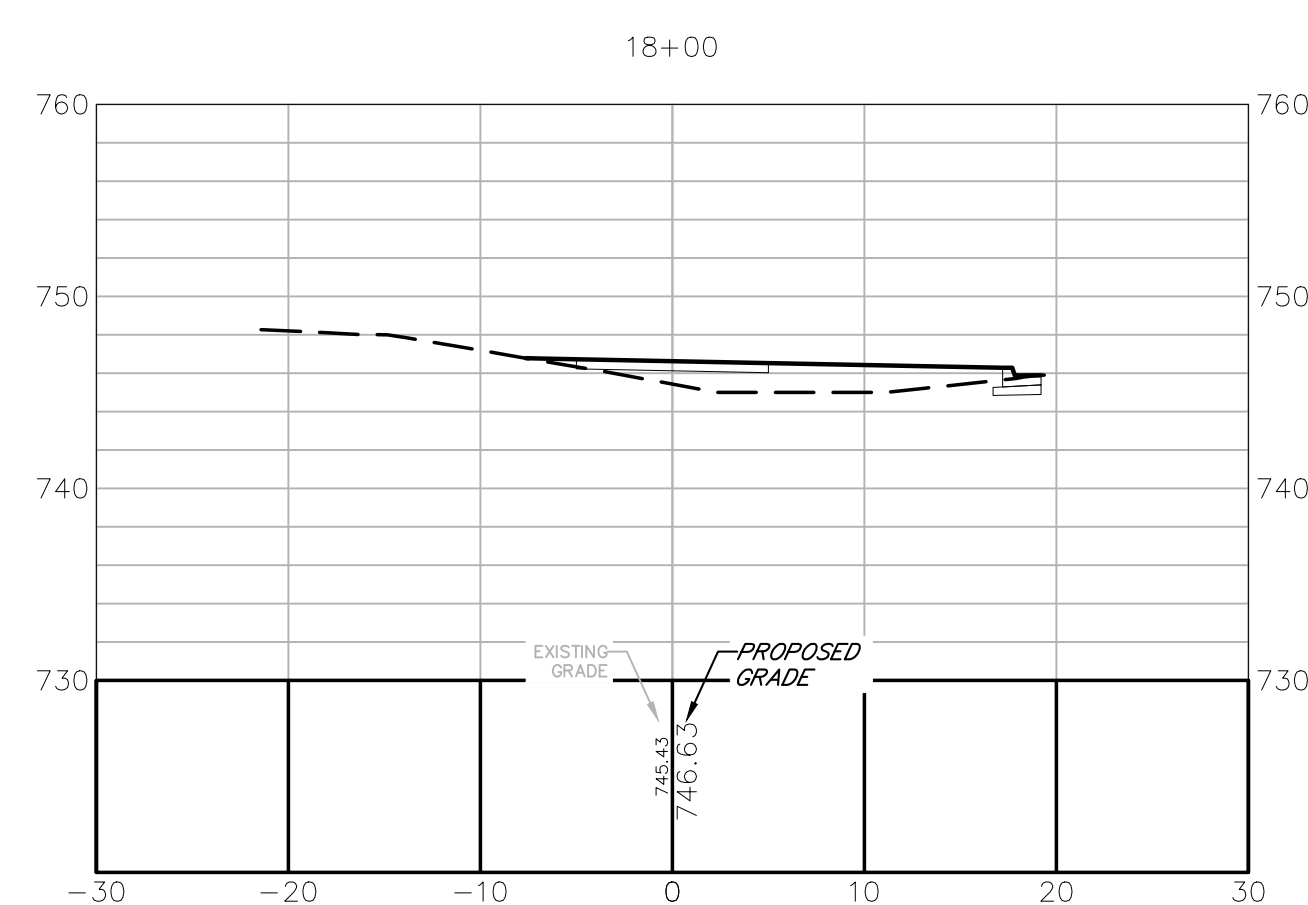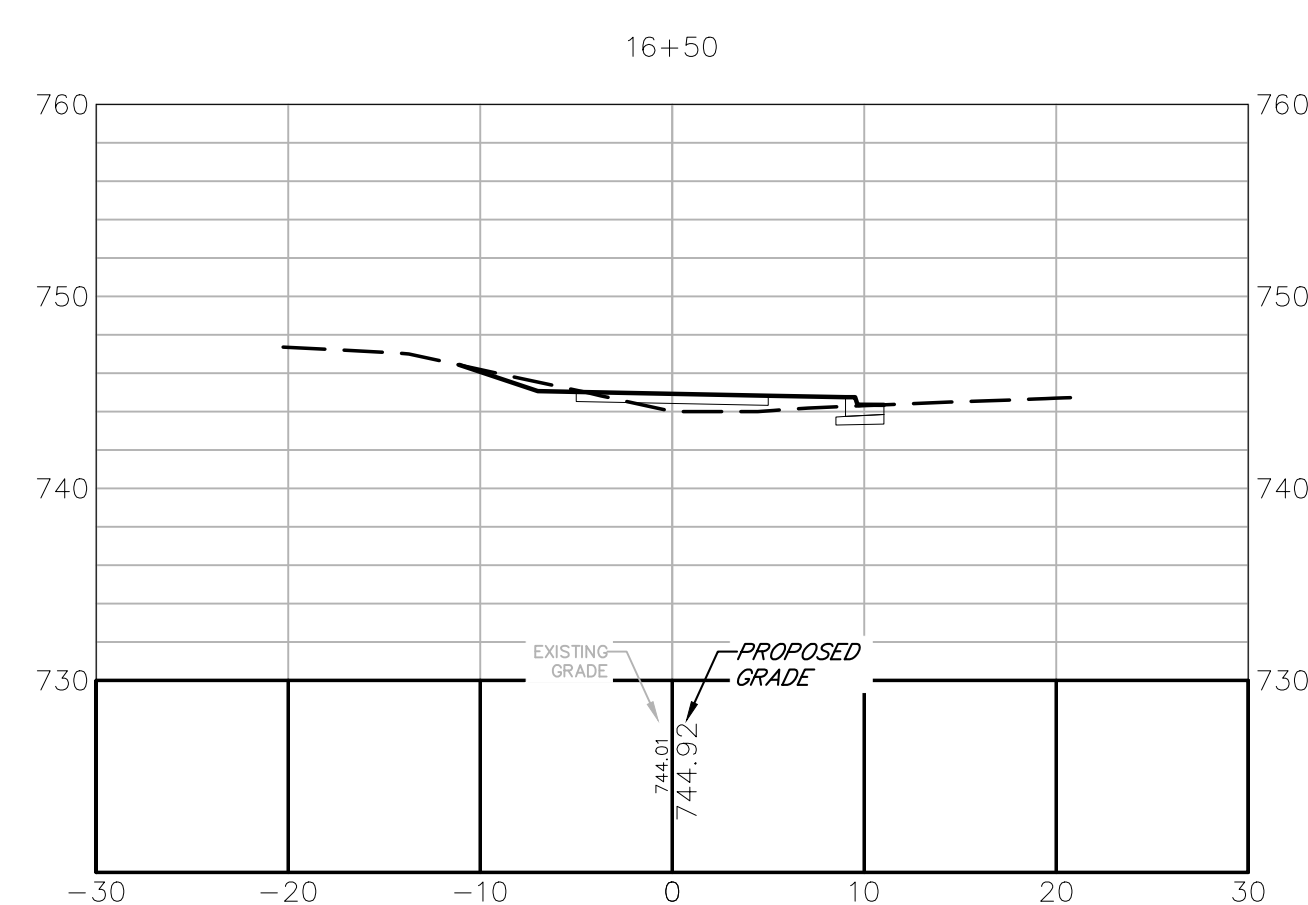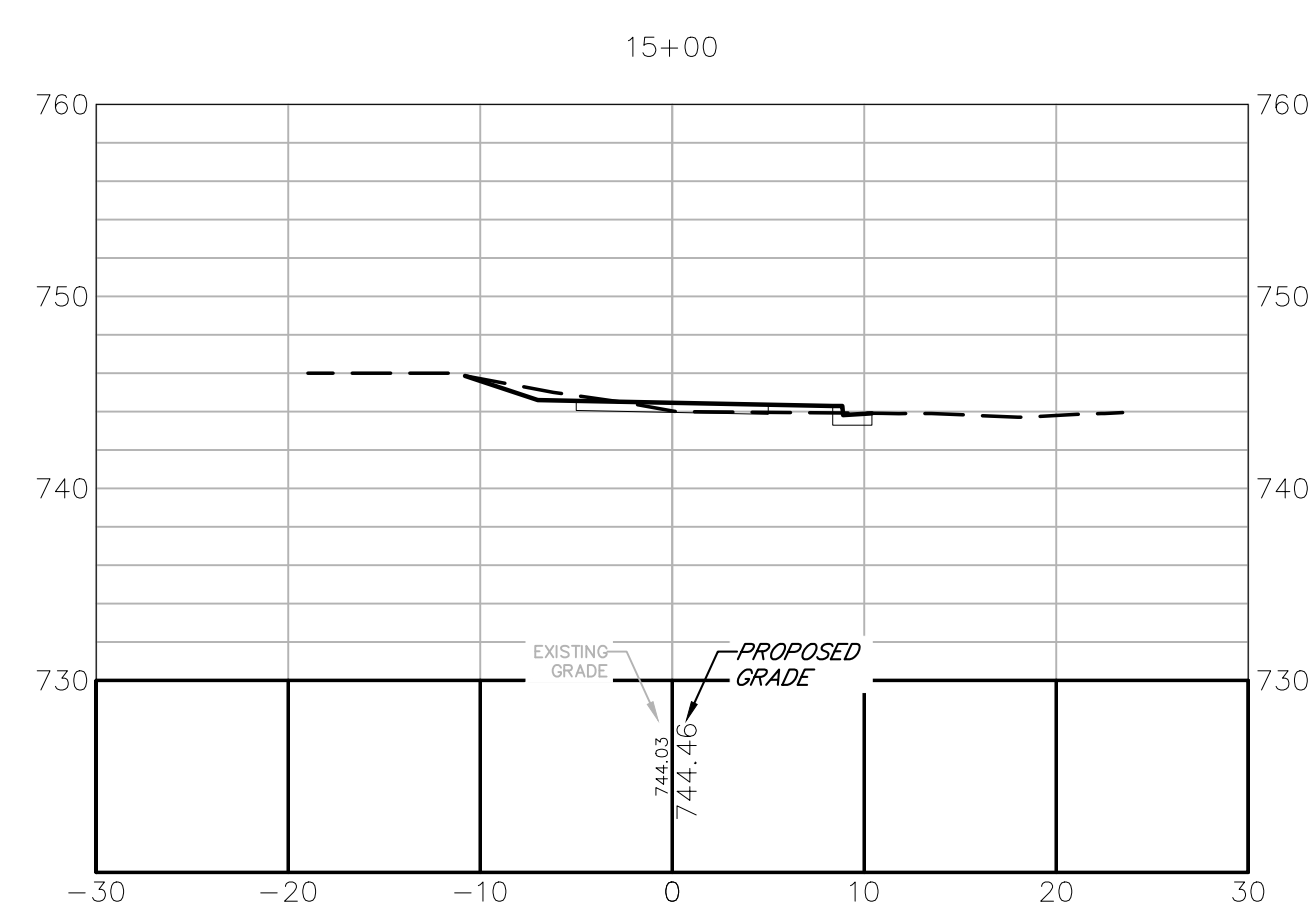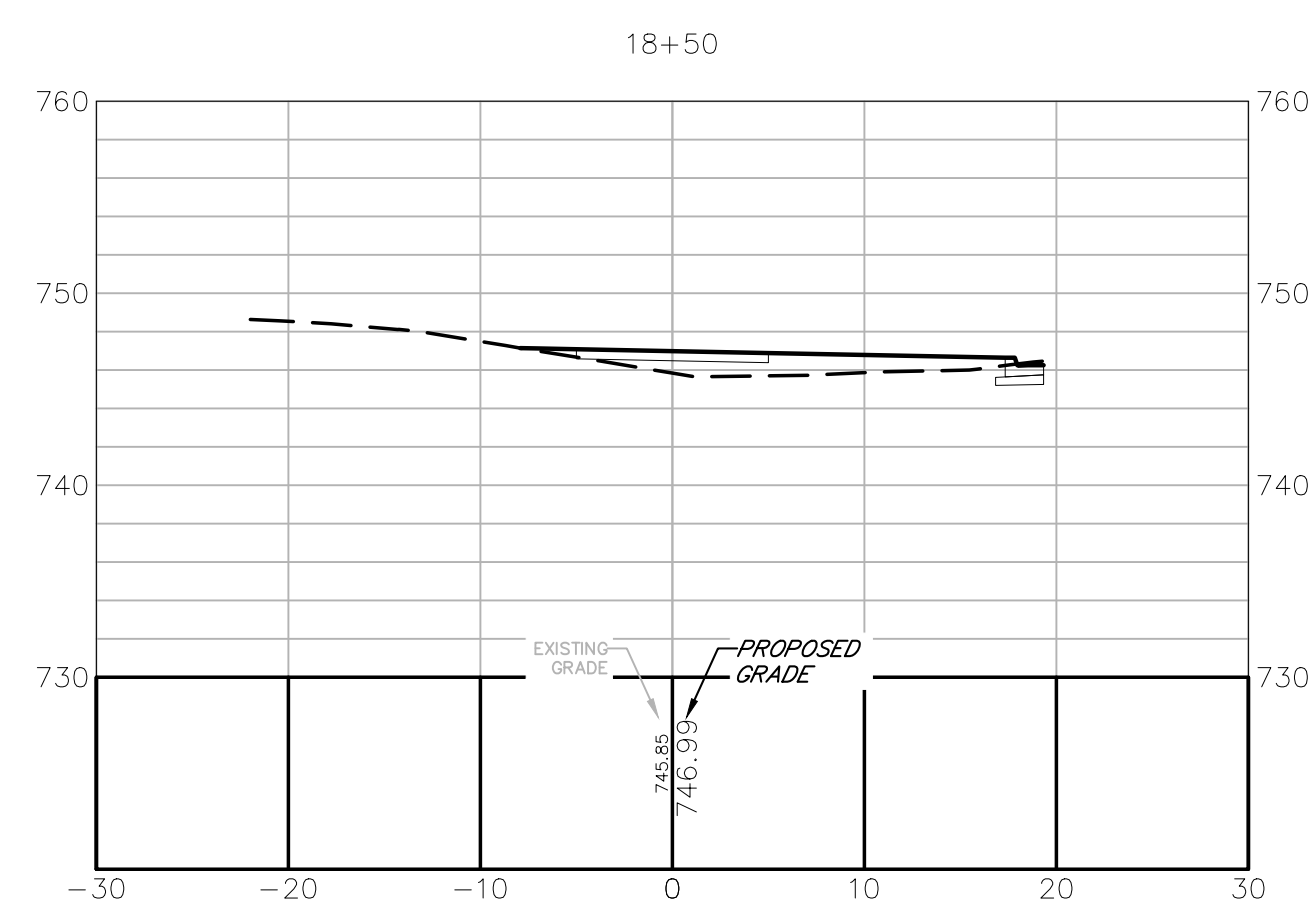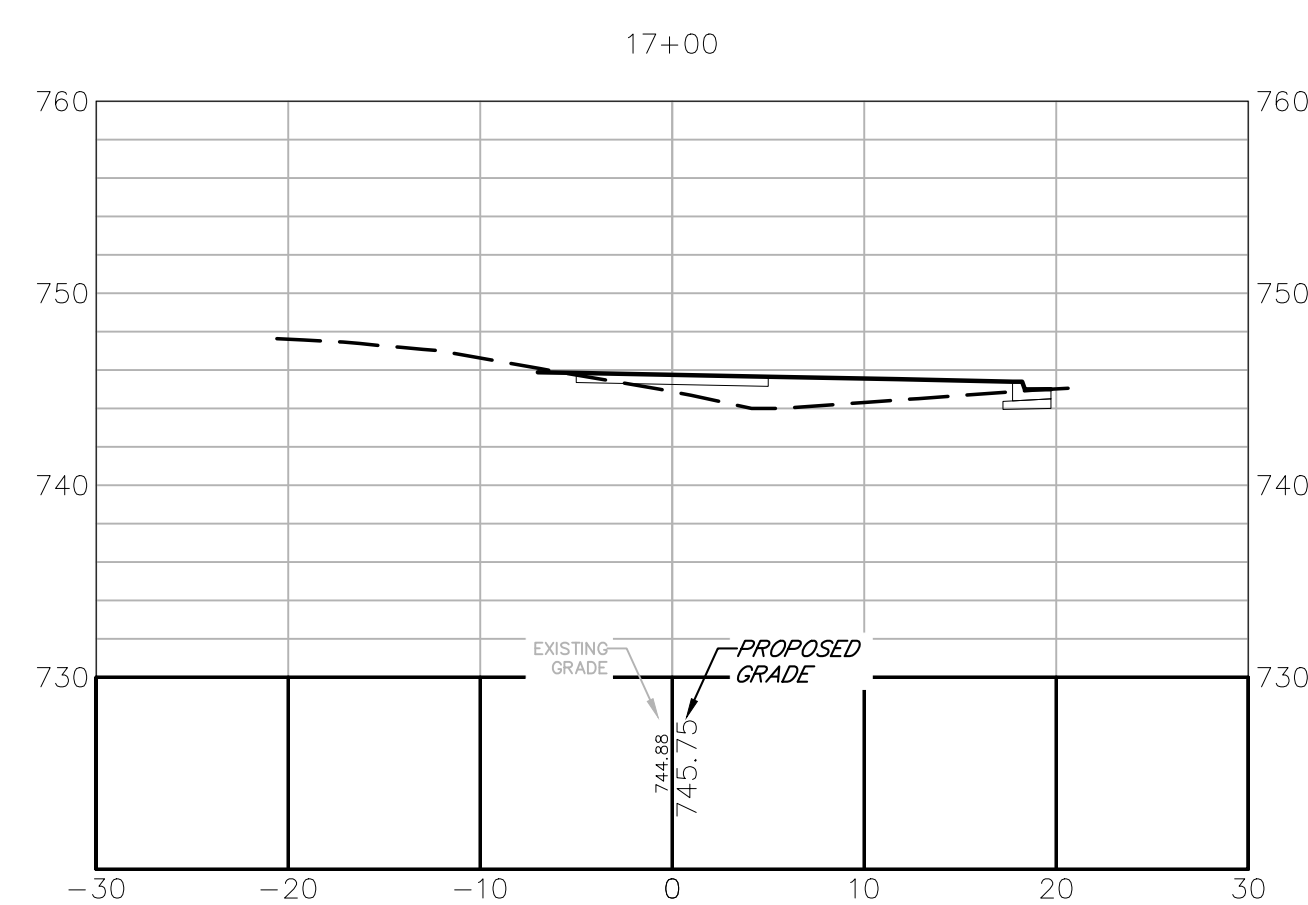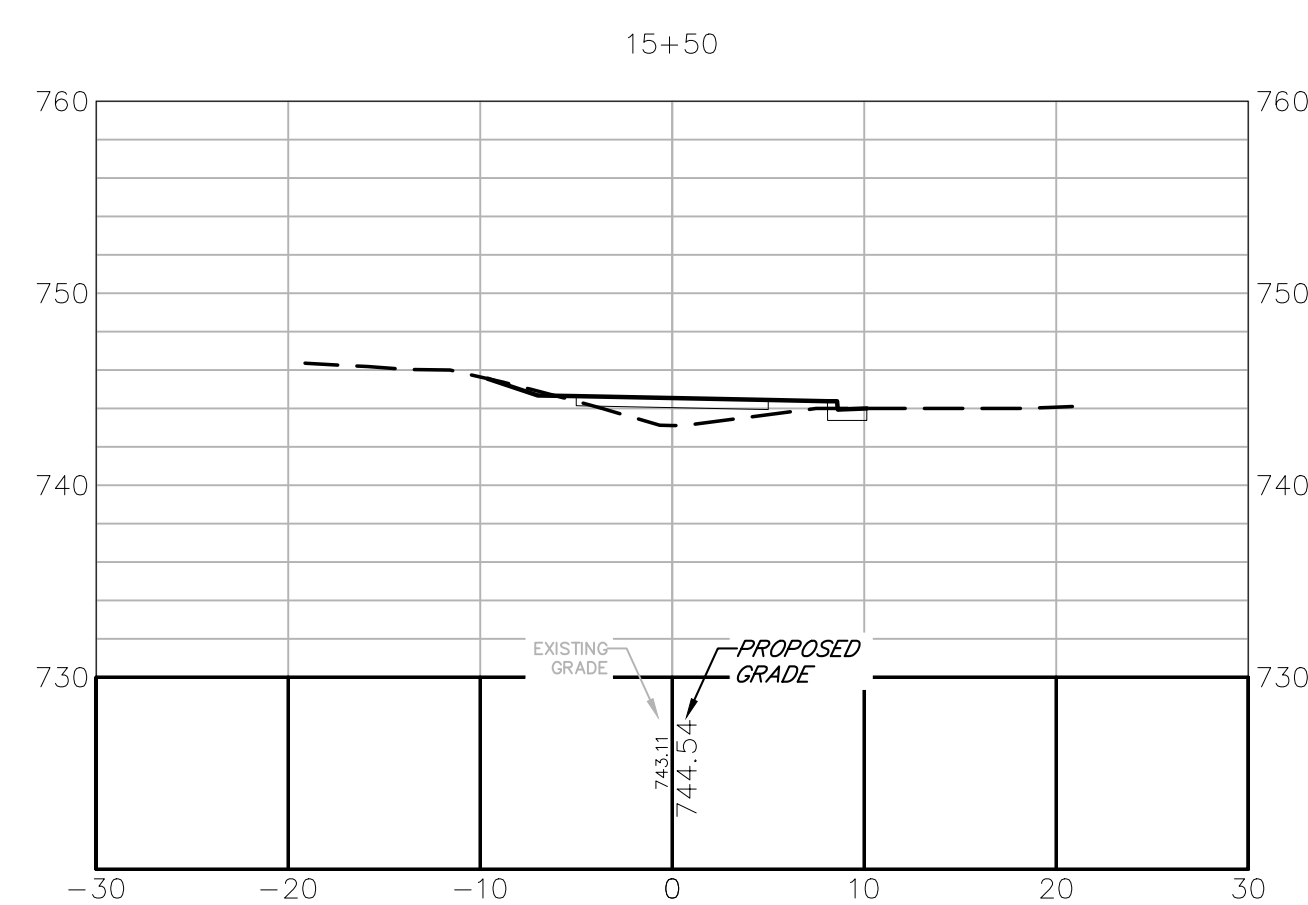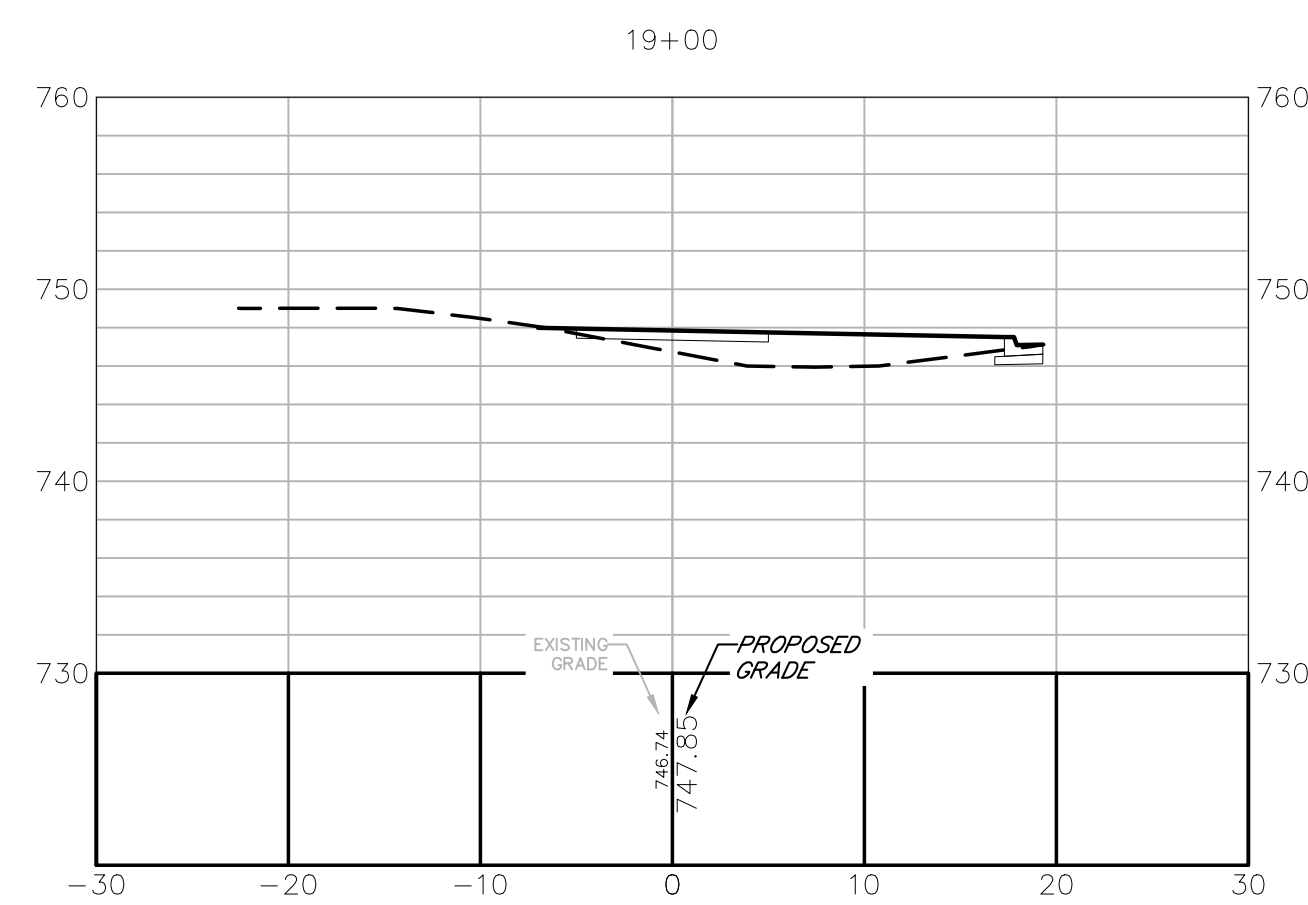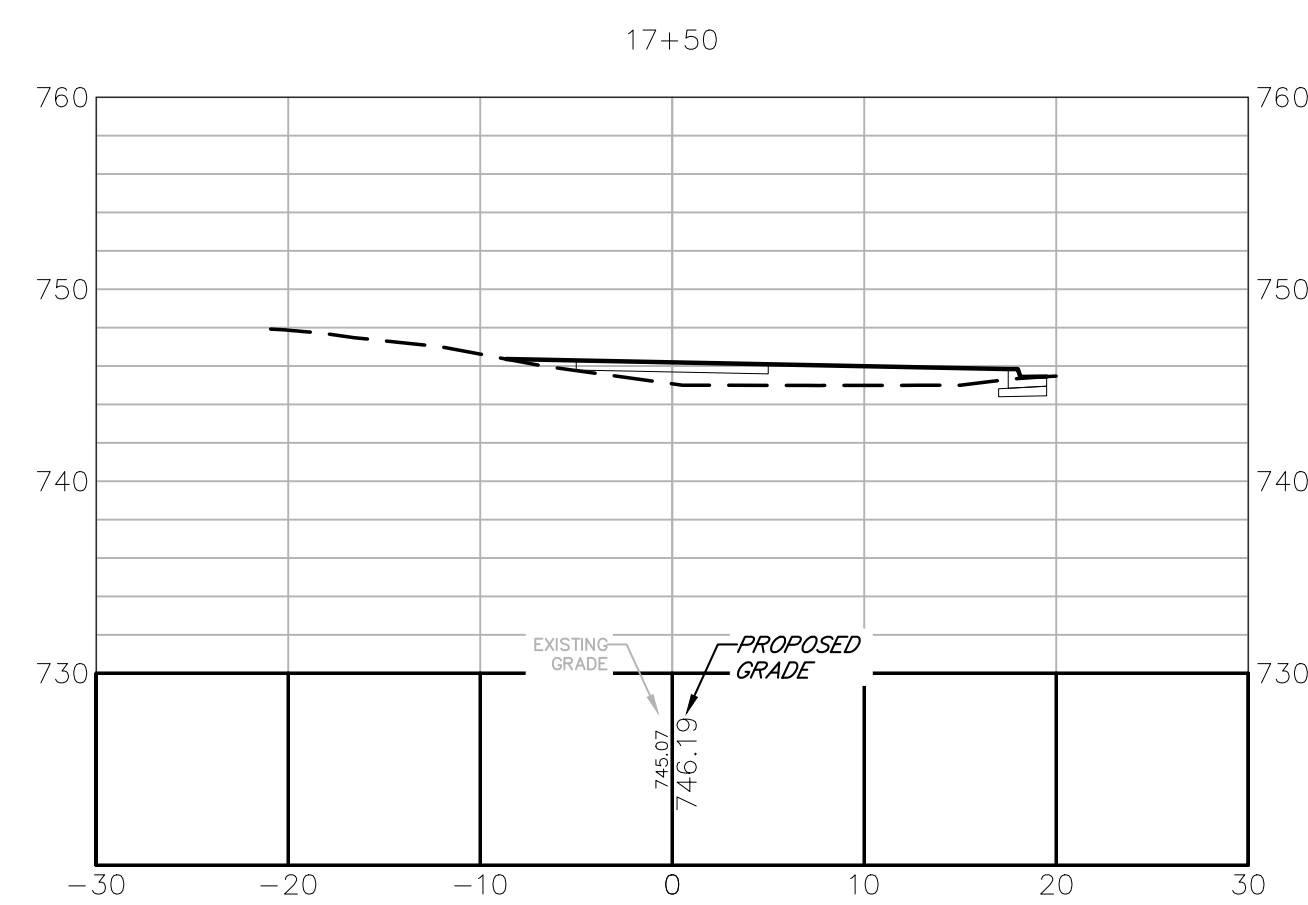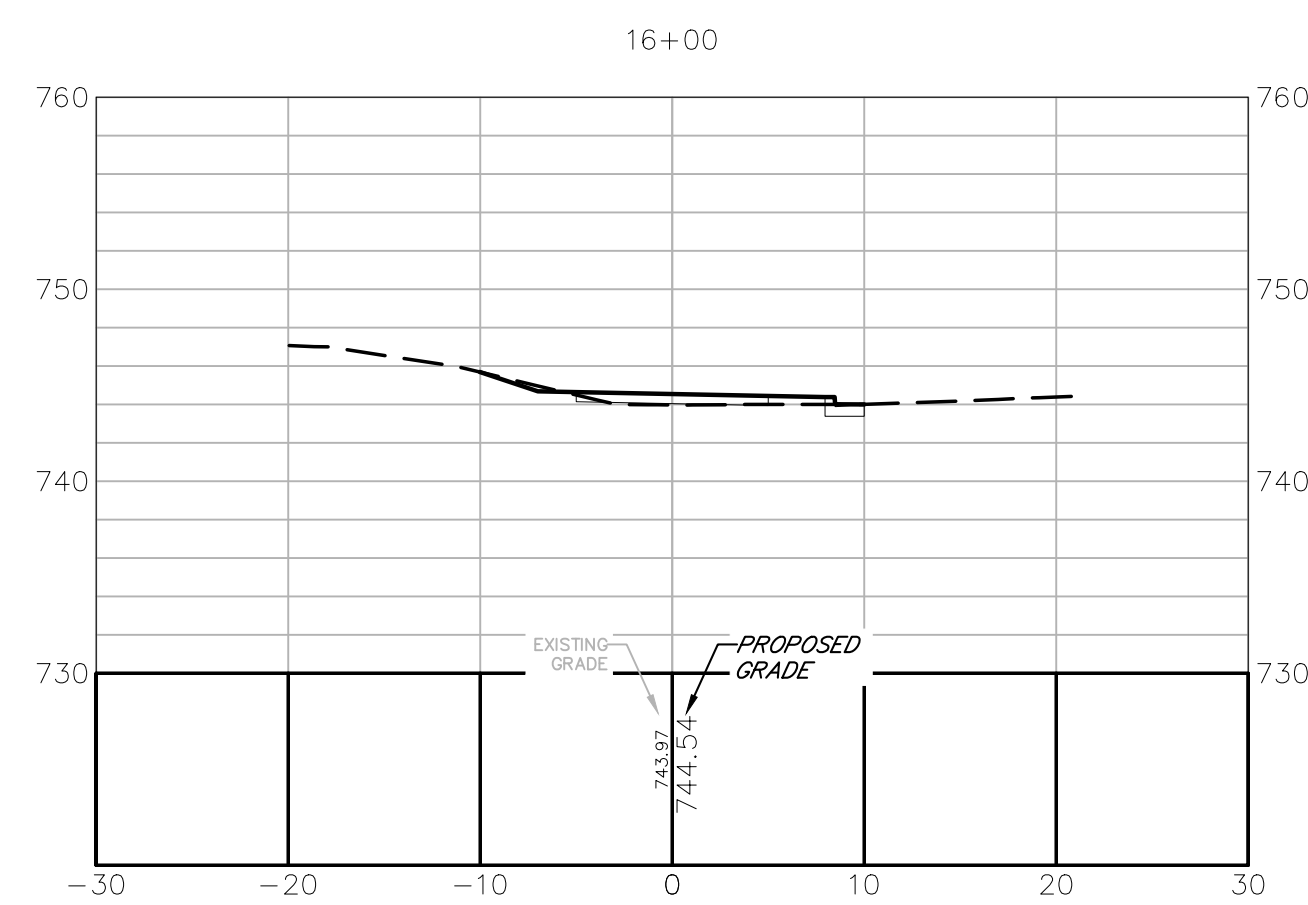[illegible]

**ATHENS-CLARKE
COUNTY, GA**

SHEET TITLE:
CROSS SECTIONS

PROJECT NAME
LEXINGTON ROAD
CORRIDOR SIDEWALK
GAP PROJECT

 

PROJECT INFORMATION

JOB NO: 19022041.03

DRAWN BY: KC

CHECKED BY: VC

DRAWING FILE: 19022041.03E.DWG










DRAWING SCALE: 1" = 10'

ORIGINAL RELEASE DATE:

APRIL 25, 2024

Sheet:


23-002

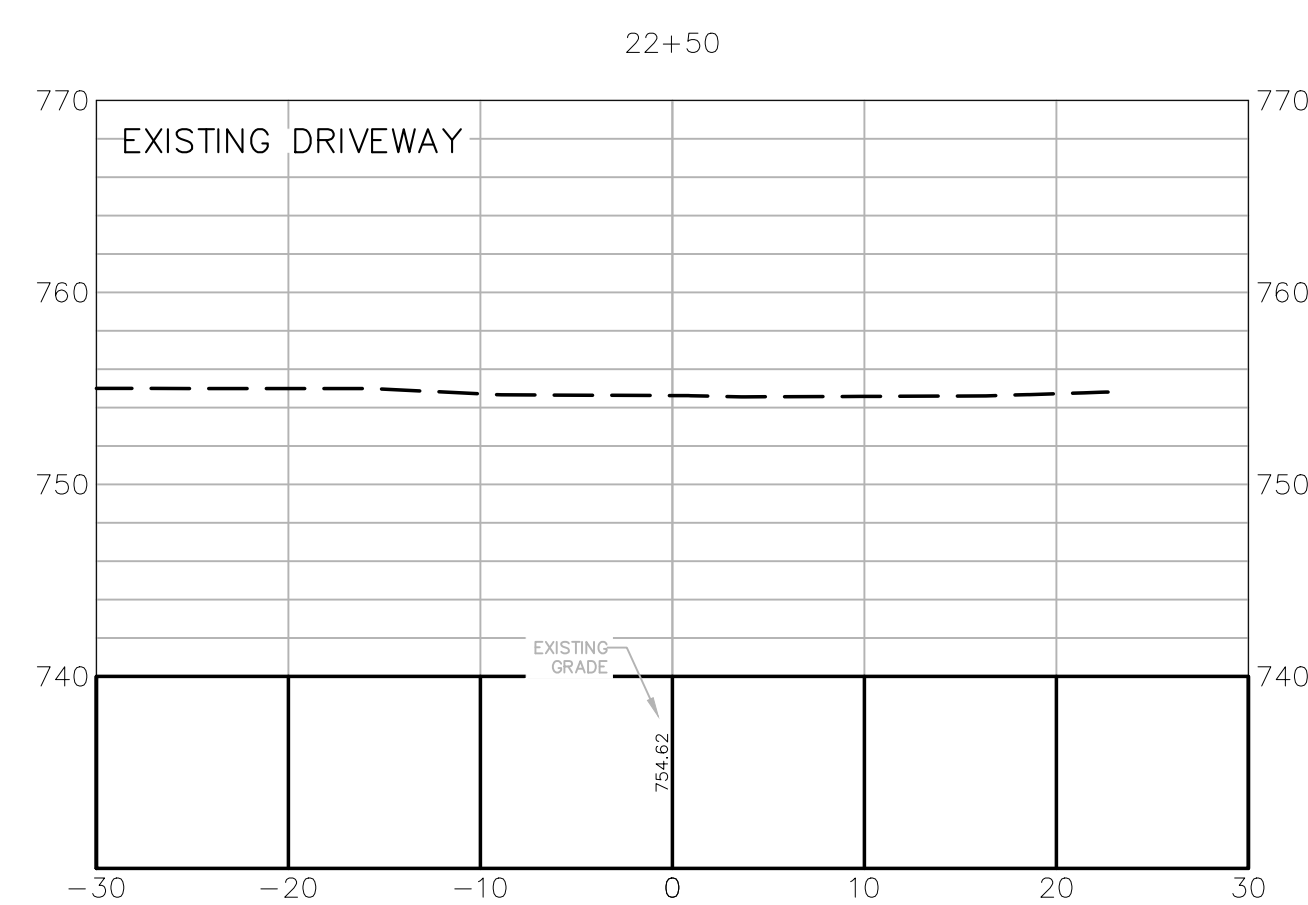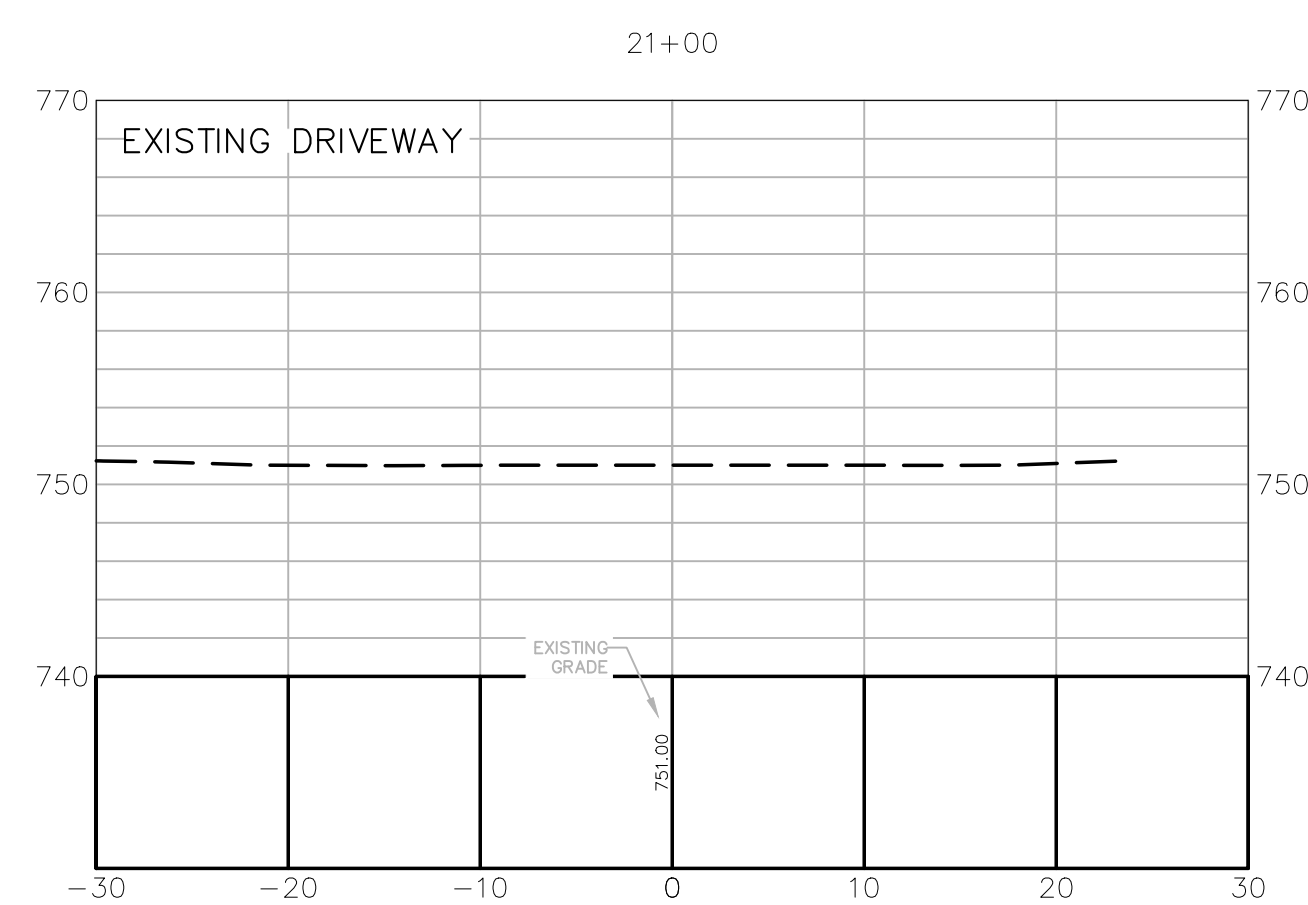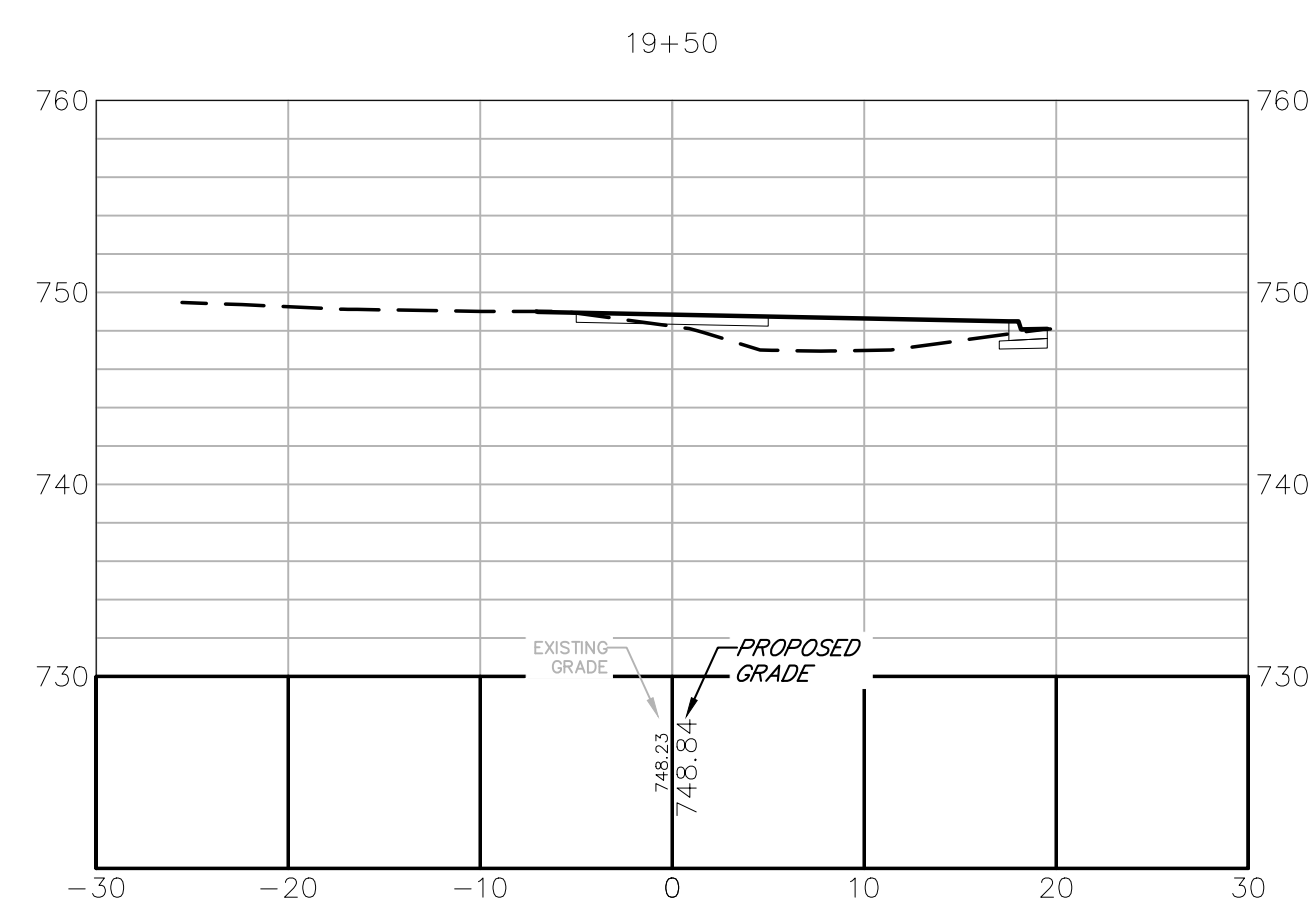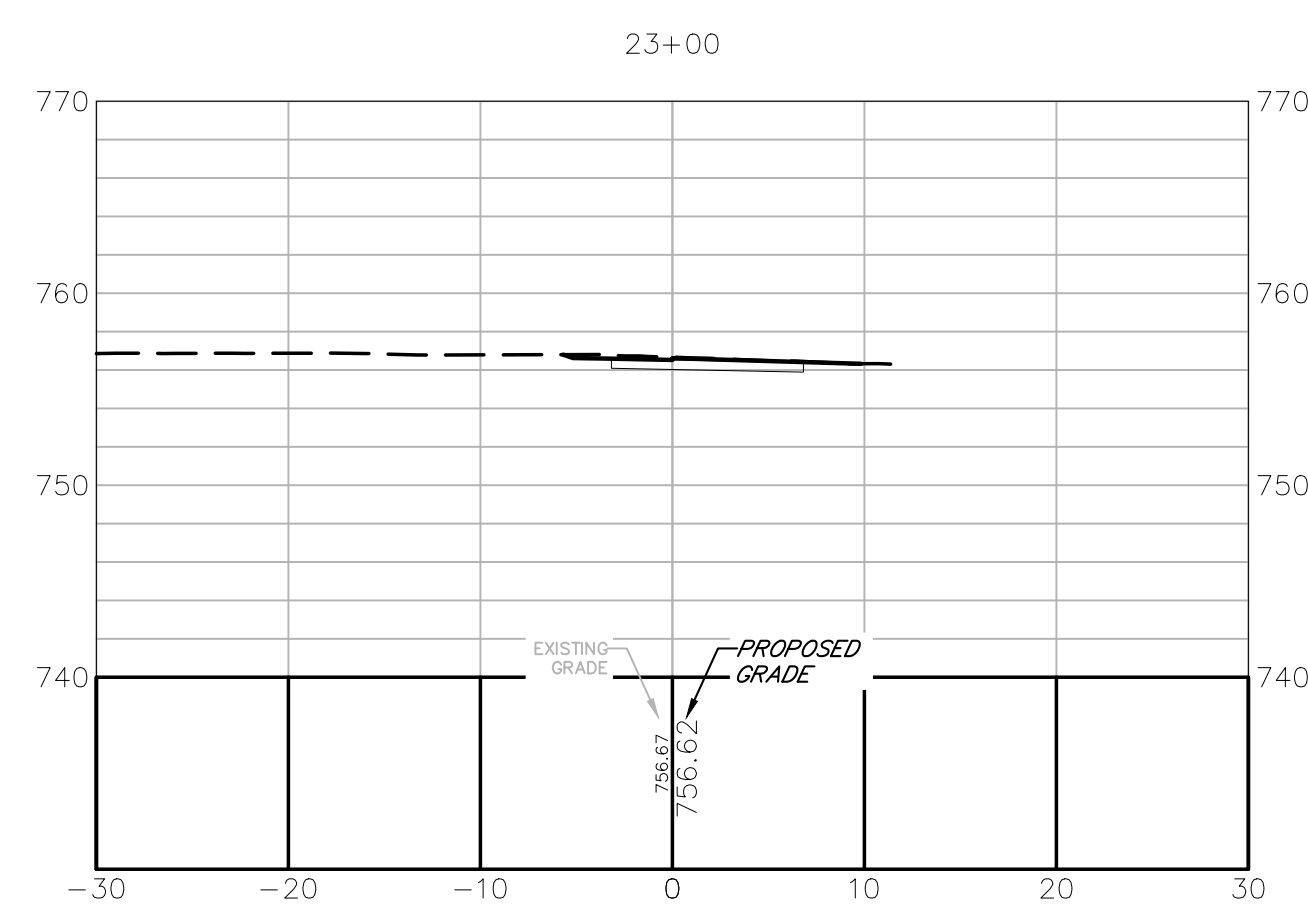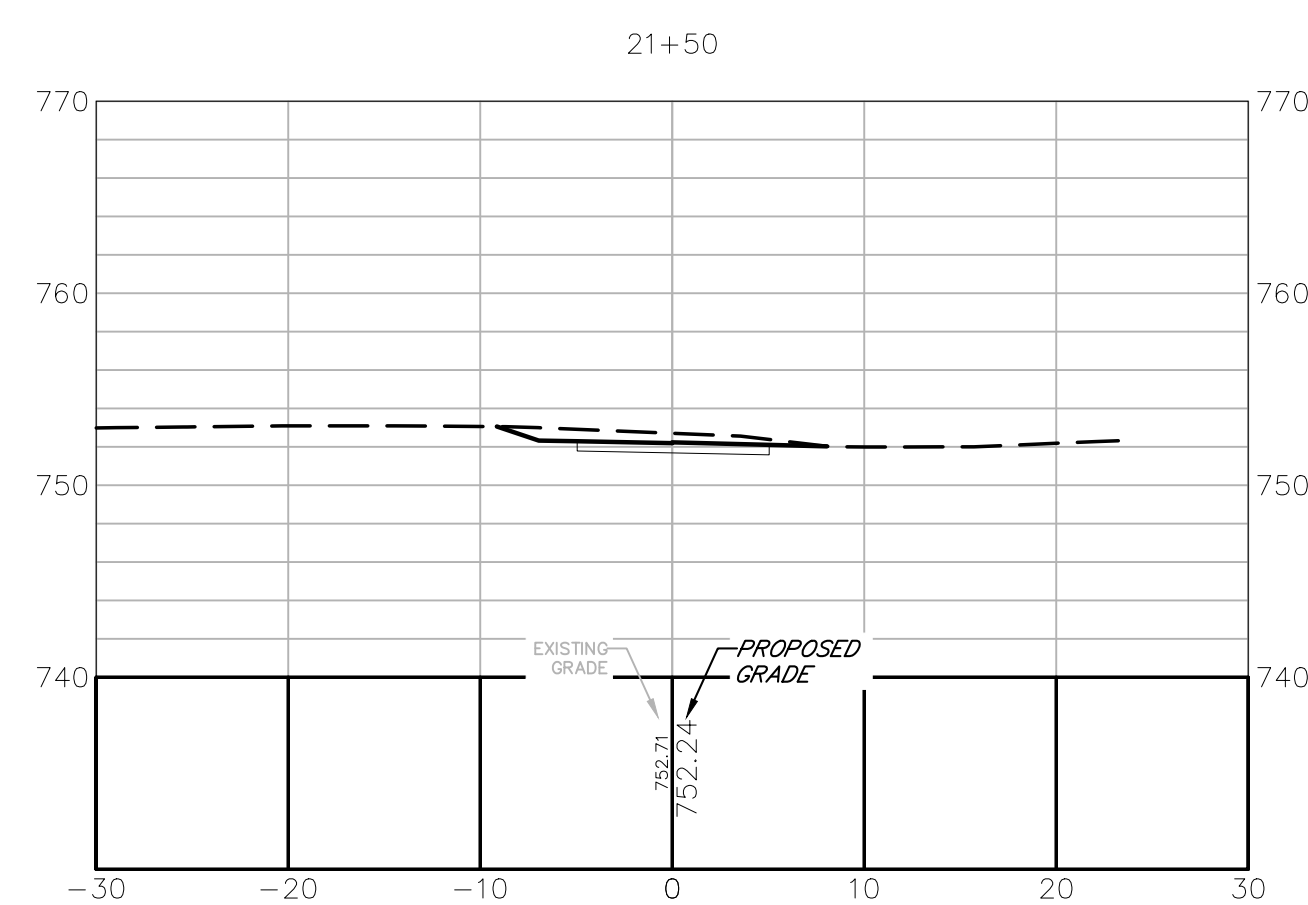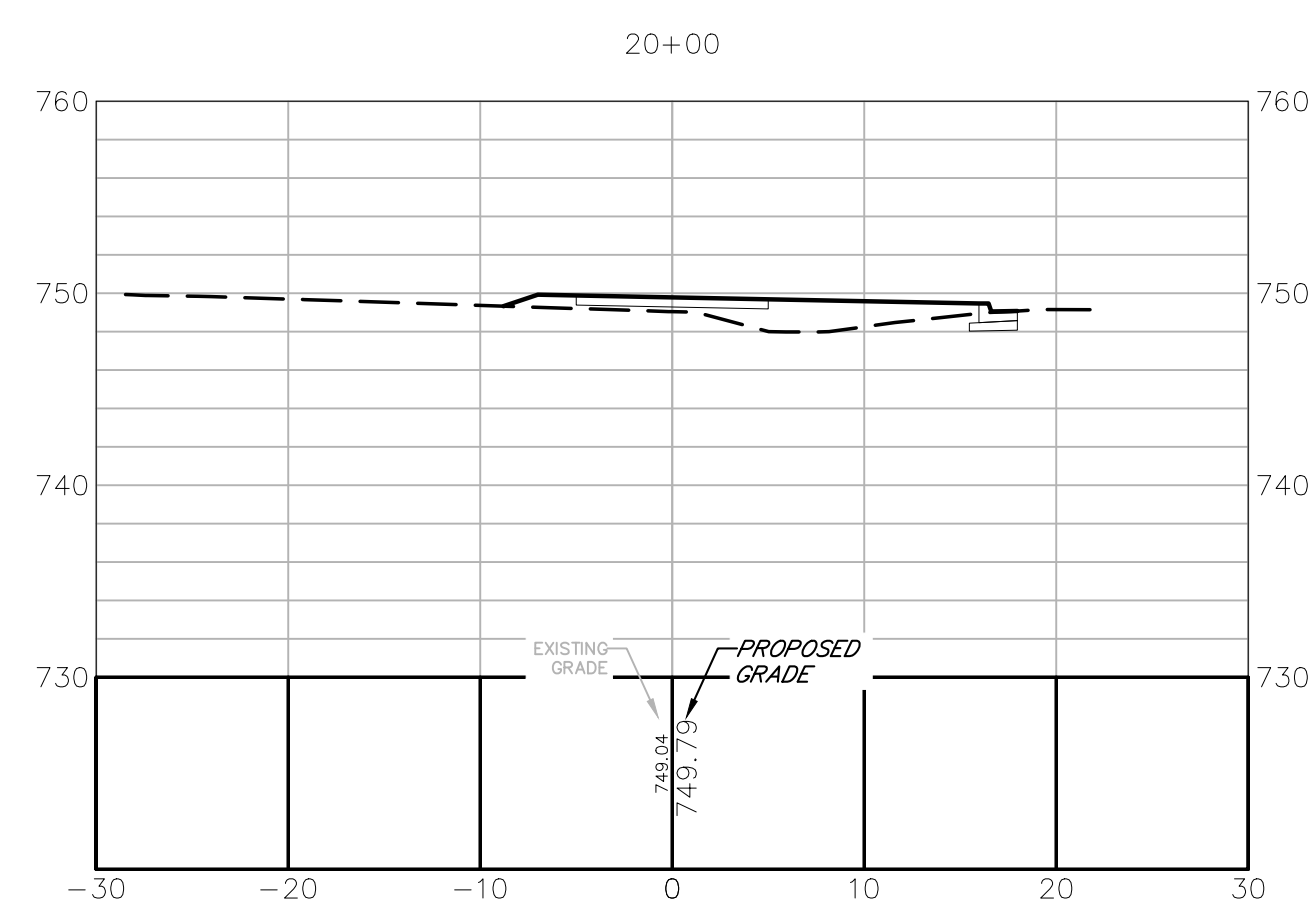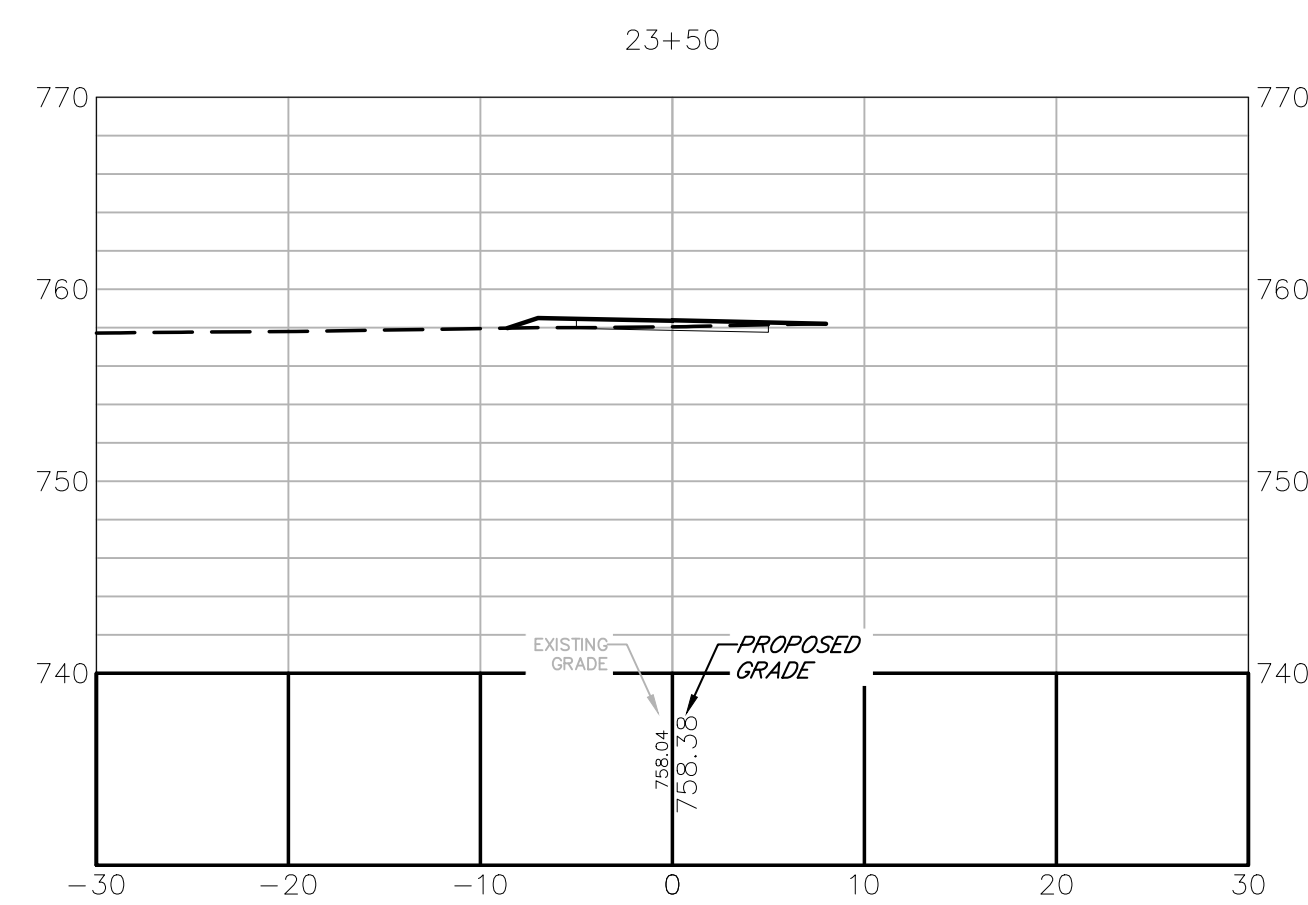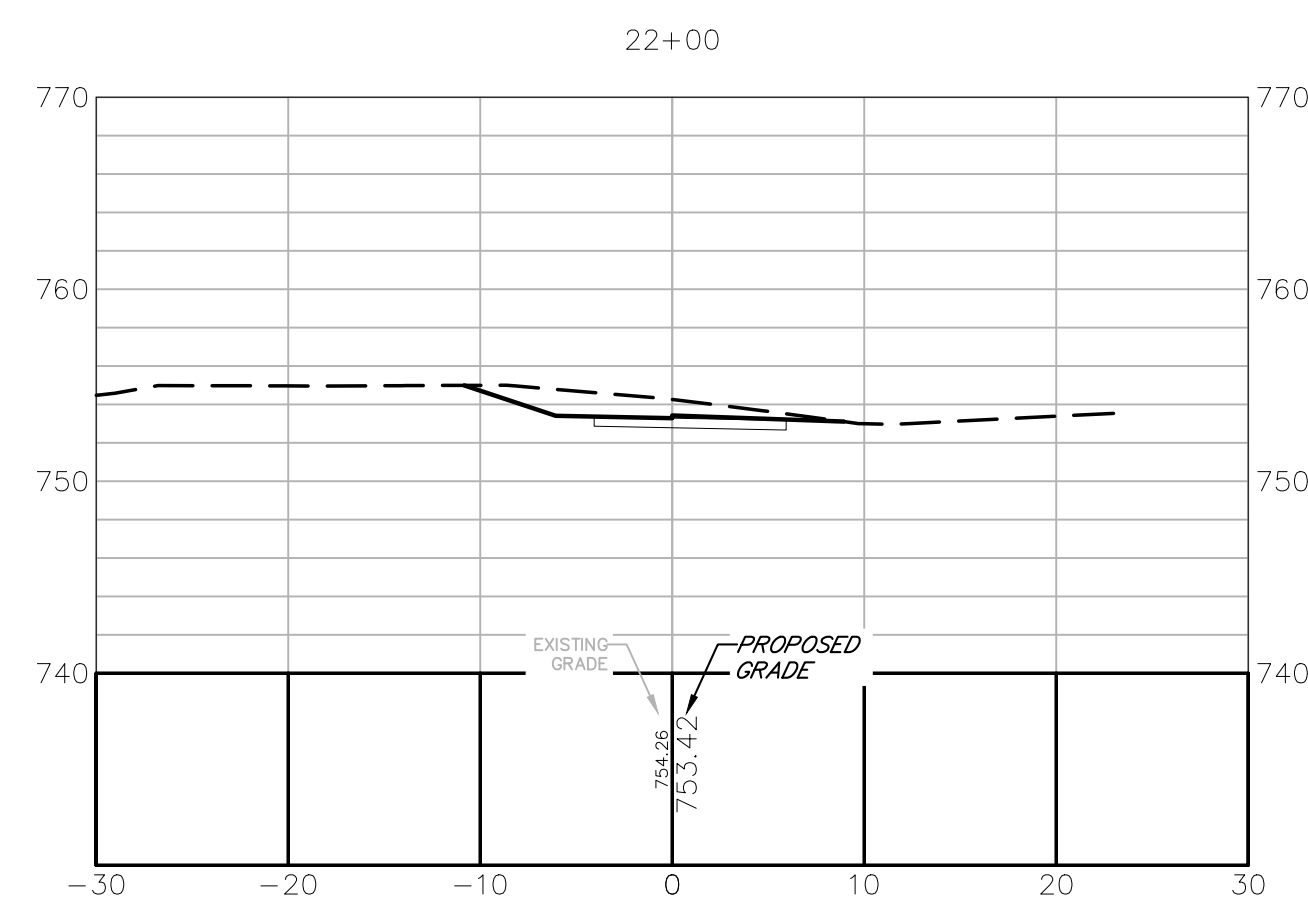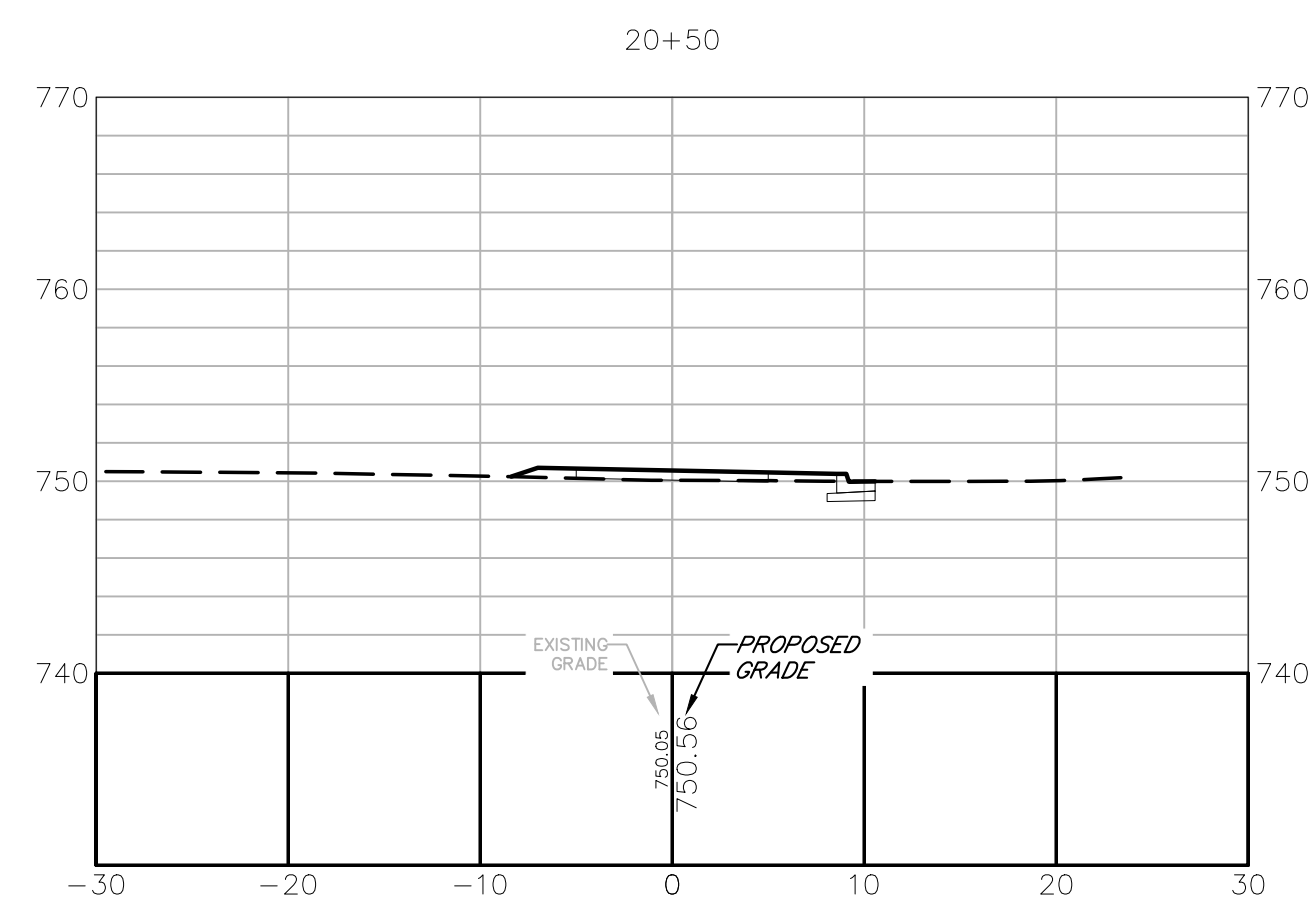[illegible]

ATHENS-CLARKE
COUNTY, GA

HEET TITLE:
CROSS SECTIONS

PROJECT NAME
LEXINGTON ROAD
CORRIDOR SIDEWALK
GAP PROJECT

 

PROJECT INFORMATION

JOB NO: 19022041.03

DRAWN BY: KC

CHECKED BY: VC

DRAWING FILE: 19022041.03E.DWG








DRAWING SCALE: 1" = 10'

ORIGINAL RELEASE DATE:

APRIL 25, 2024

Sheet:

23-003

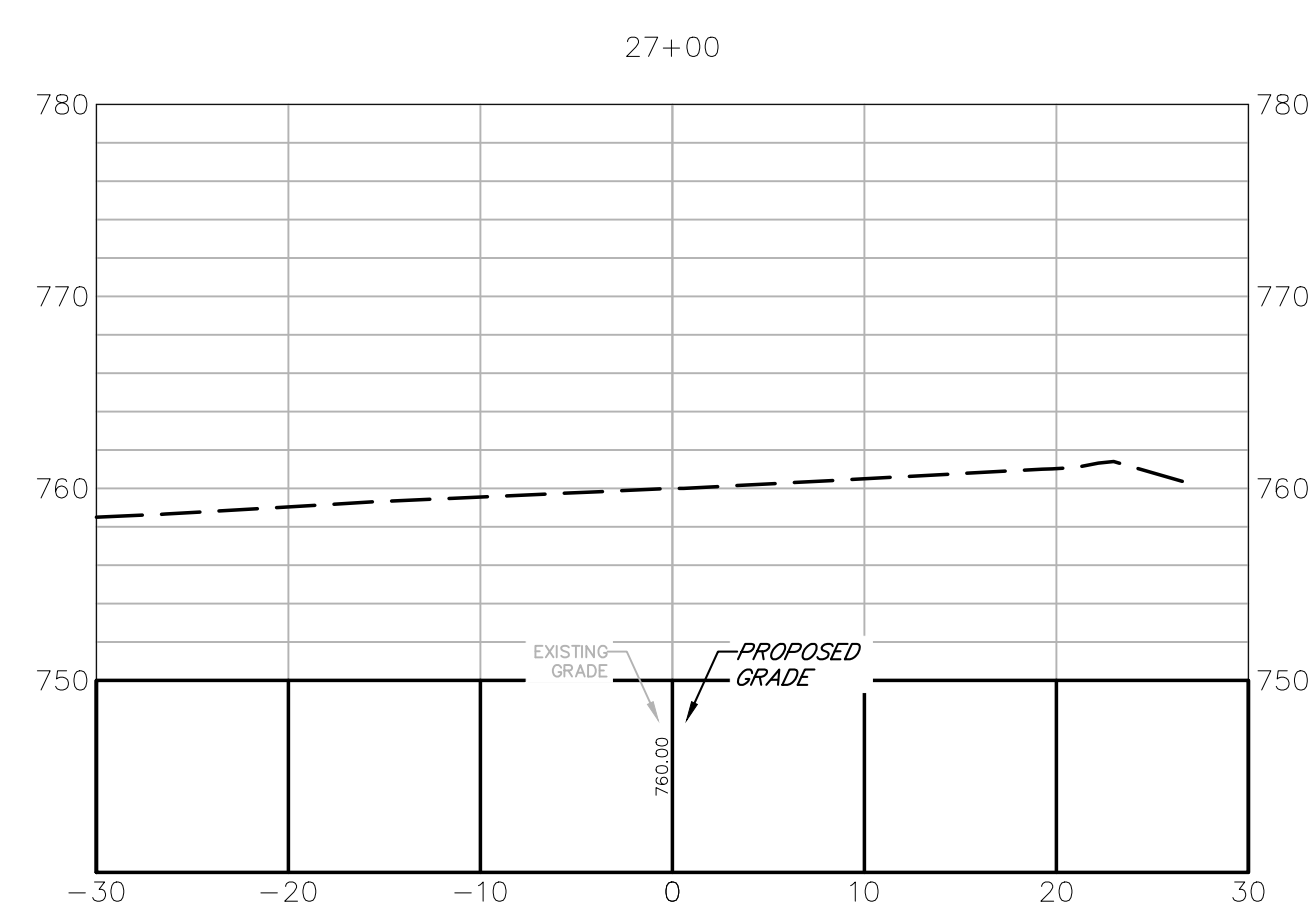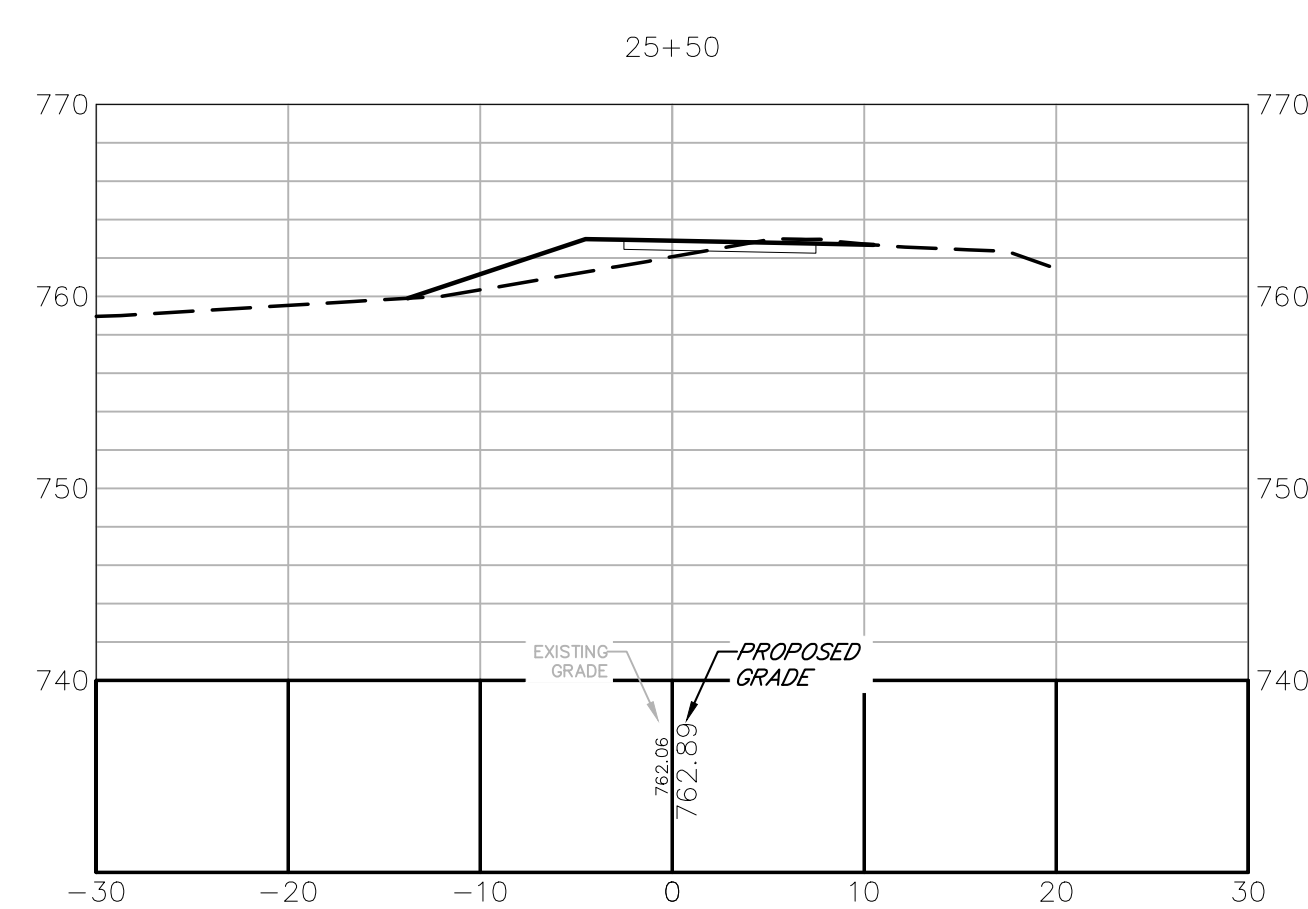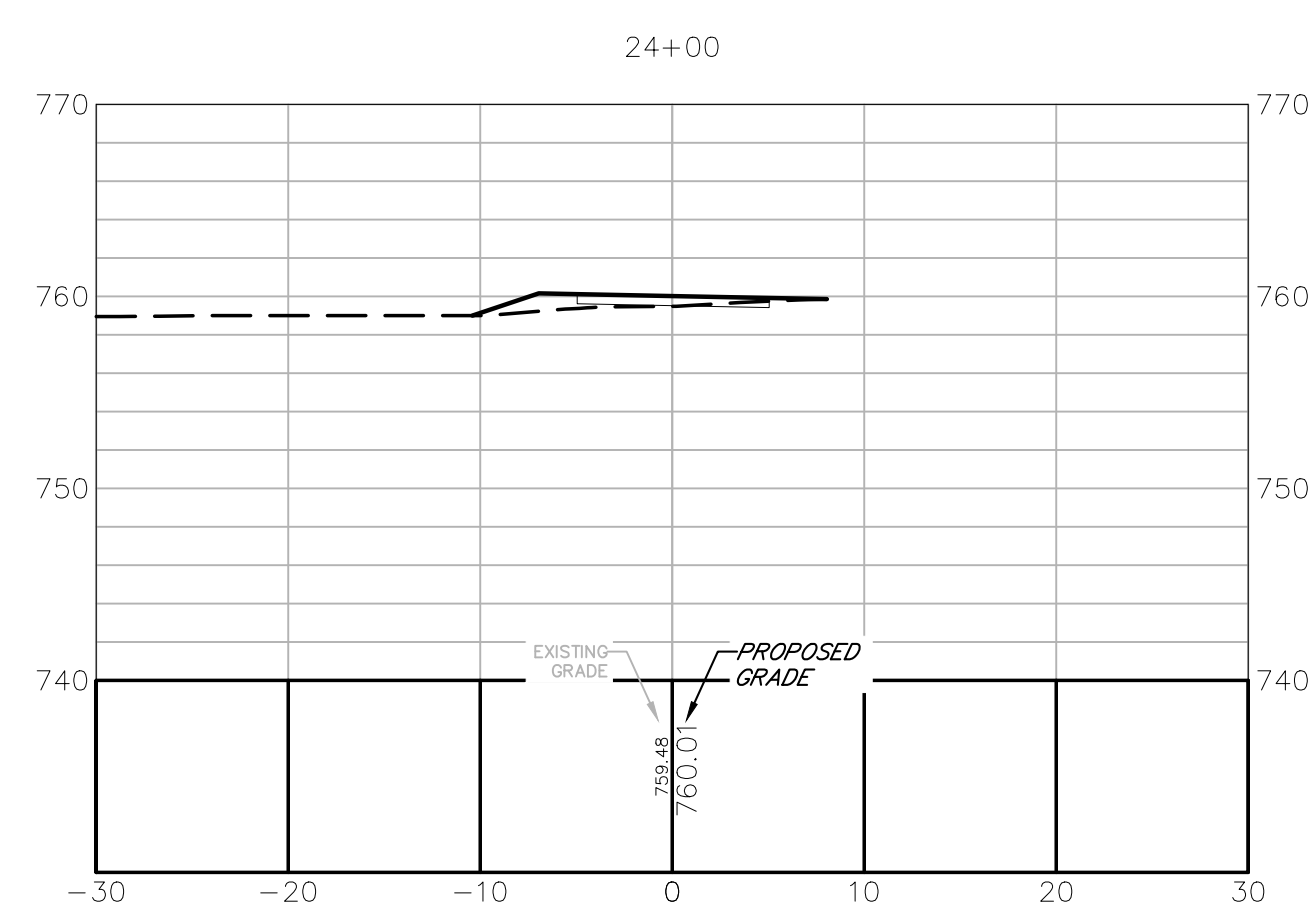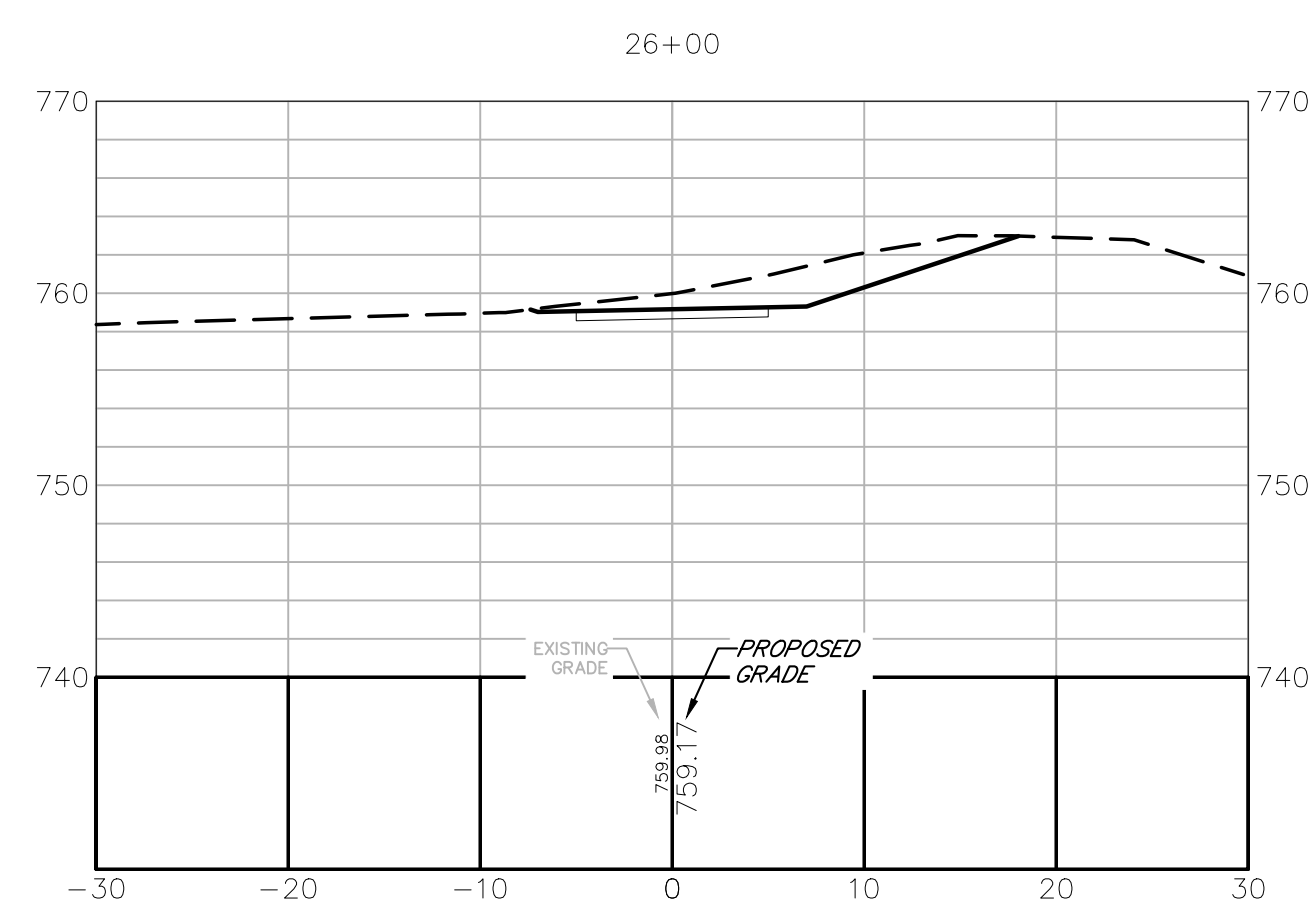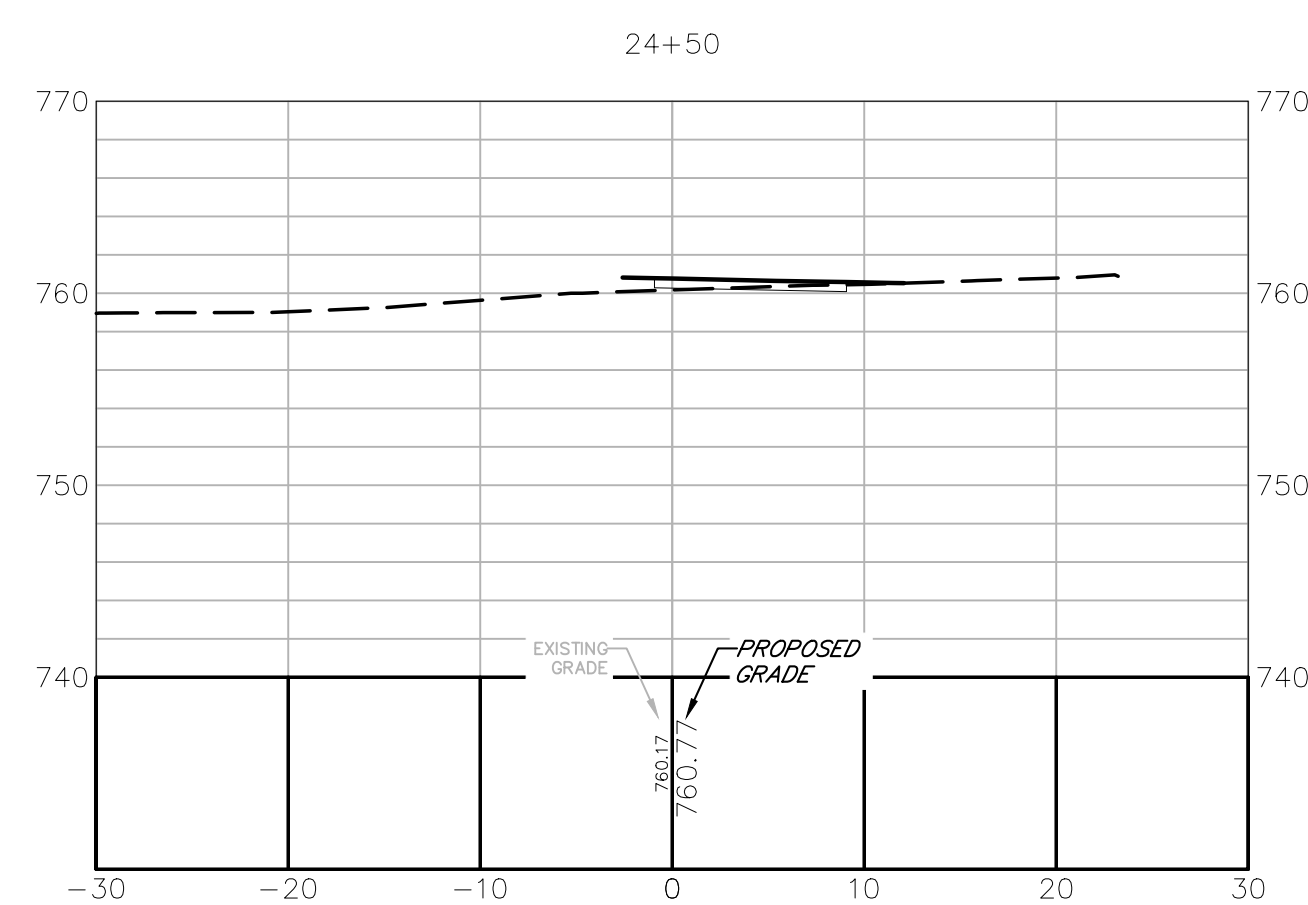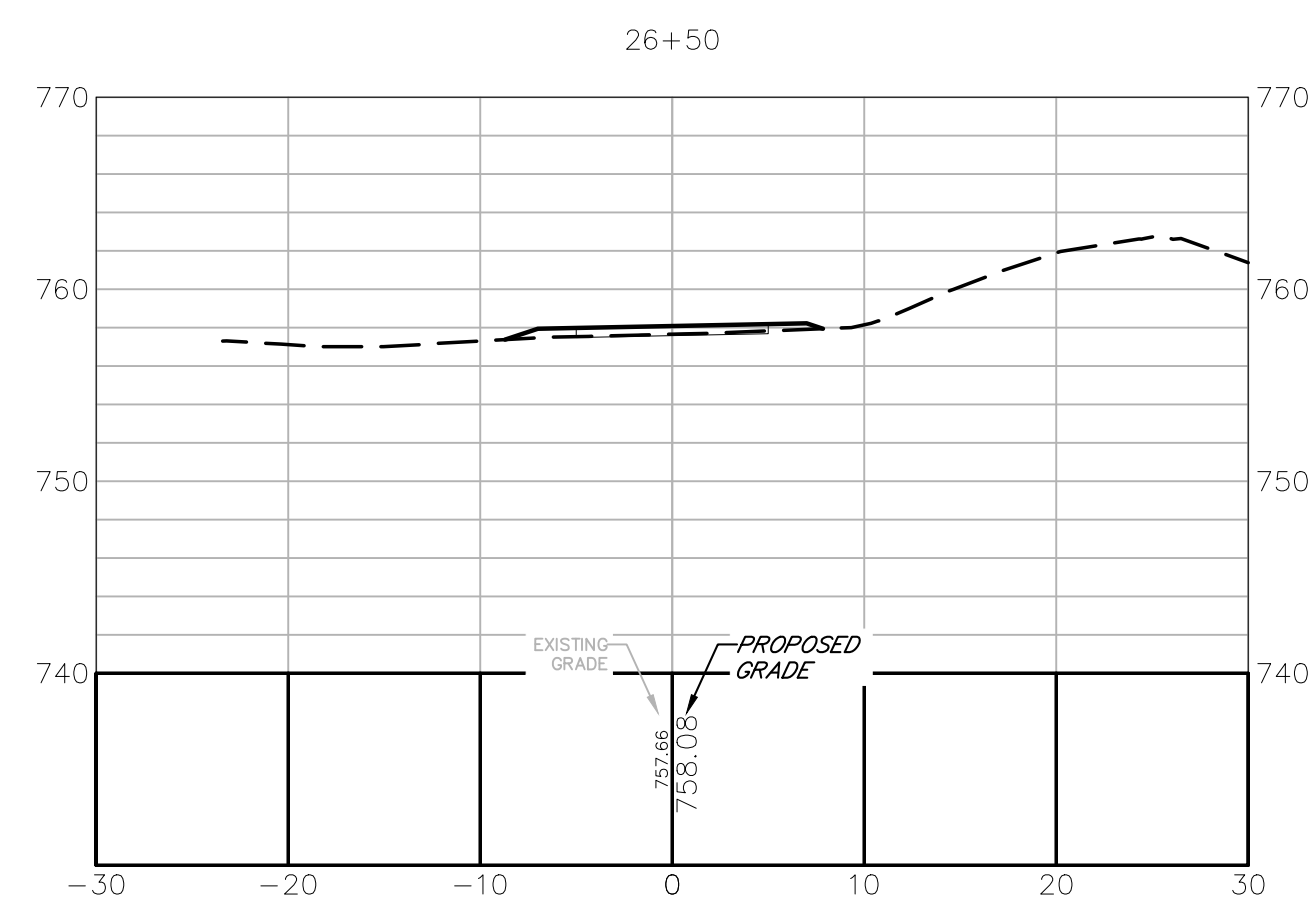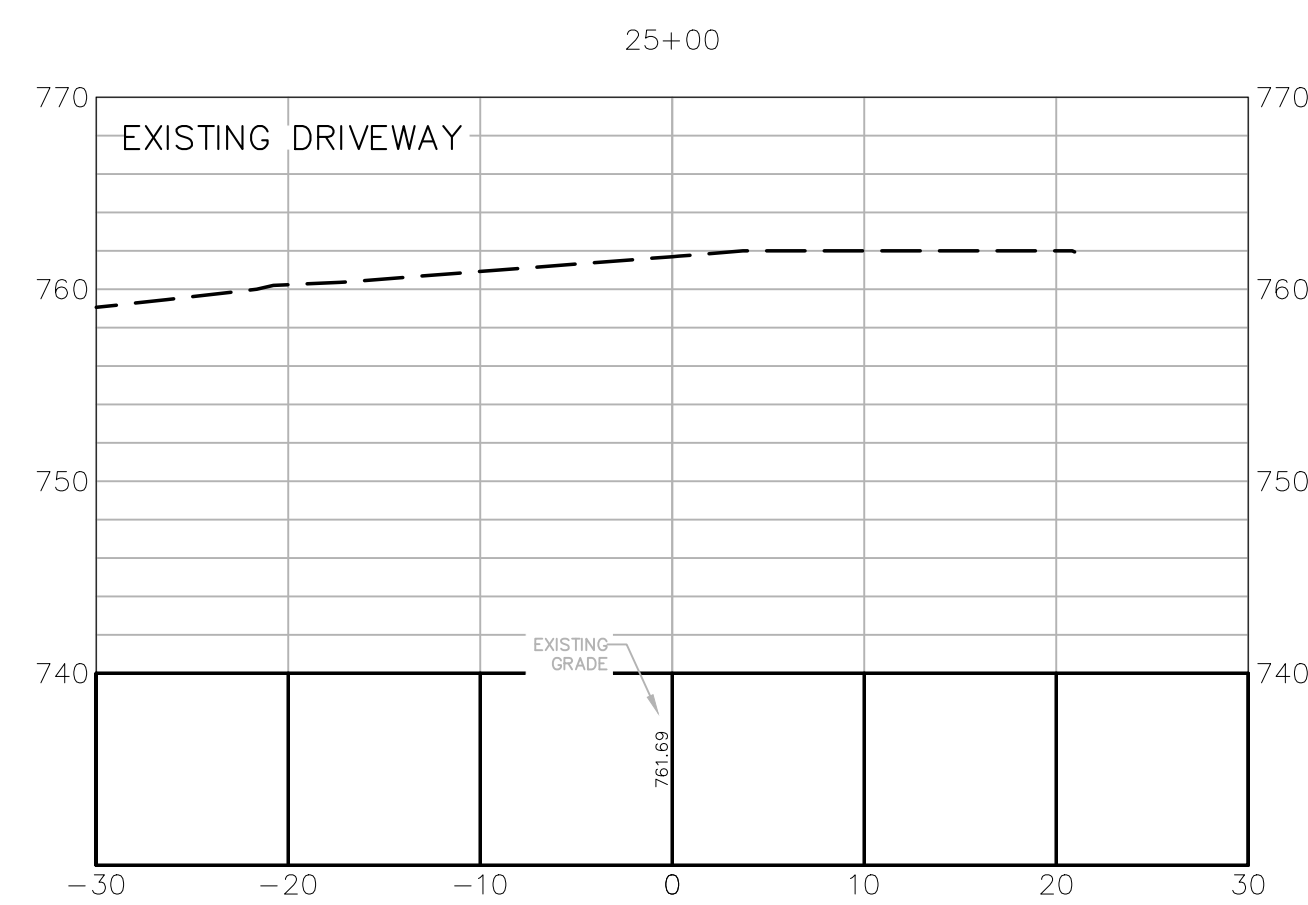


Alfred Benesch & Company
1005 Broad Street, Suite 200
Augusta, GA 30901
P 706.722.4114
www.benesch.com

[illegible]

ATHENS-CLARKE
COUNTY, GA

SHEET TITLE:
CROSS SECTIONS



PROJECT NAME
LEXINGTON ROAD
CORRIDOR SIDEWALK
GAP PROJECT

 


PROJECT INFORMATION
JOB NO: 19022041.03
DRAWN BY: KC
CHECKED BY: VC
DRAWING FILE: 19022041.03E.DWG
DRAWING SCALE: 1" = 10'
ORIGINAL RELEASE DATE: APRIL 25, 2024

Sheet:


23-004

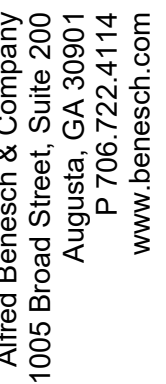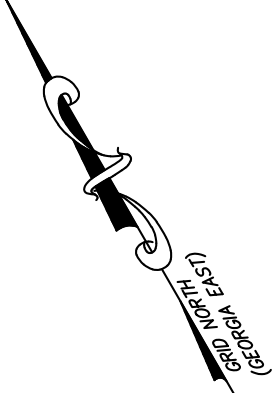


Sheet:
24-001

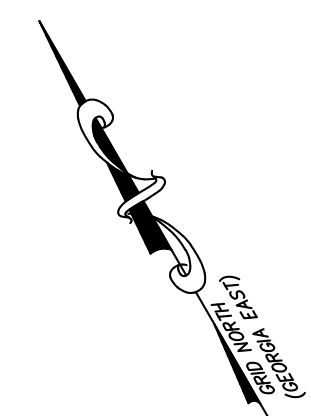

Sheet:
24-004

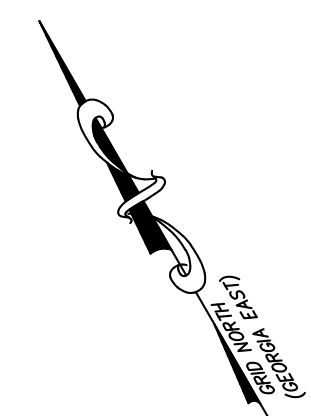[illegible]

PROJECT NAME
LEXINGTON ROAD
CORRIDOR SIDEWALK
GAP PROJECT

 

PROJECT INFORMATION
JOB NO: 19022041.03
DRAWN BY: KC
CHECKED BY: VC
DRAWING FILE: 19022041.03E.DWG
DRAWING SCALE: 1" = 20'
ORIGINAL RELEASE DATE: APRIL 25, 2024

Sheet:
26-004

Sheet:
40-001

1. Installation and regular maintenance of silt barriers (i.e. silt fences, hay bales, etc.) in all those areas where water exits the job site; and,
2. Installation and regular maintenance of a stone (1.5" - 3.5") geotextile-underlined construction exit (20' wide x 50' deep x 6" thick) to minimize the tracking of mud into the street; and,
3. Removal of mud from the street or adjacent property immediately following any such occurrence; and
4. Maintenance and removal of mud from detention ponds and sediment basins; and,
5. Conduct no land disturbing activities within 25 feet of the banks of streams, lakes, wetlands, etc. (i.e. "State waters") except in locations as indicated on the approved Soil Erosion and Sediment Control Plan, as approved by variance from EPD; and,
6. Institute erosion control measures and practices as indicated on the approved Soil Erosion and Sediment Control Plan.

Signature: _____ Date Signed: _____

Printed Name: _____ Title: _____

(PLAN PREPARER SIGNATURE AND DATE)

(PLAN PREPARER SIGNATURE AND DATE)

(PLAN PREPARER SIGNATURE AND DATE)

ACKNOWLEDGEMENT


Owner / Contractor or Authorized Representative

NOTE: ALL REFERENCES IN THIS DOCUMENT, WHICH INCLUDES ALL PAPERS, WRITINGS, DOCUMENTS, DRAWINGS, OR PHOTOGRAPHS USED, OR TO BE USED IN CONNECTION WITH THIS DOCUMENT, TO "STATE HIGHWAY DEPARTMENT OF GEORGIA", "STATE HIGHWAY DEPARTMENT", "GEORGIA STATE HIGHWAY DEPARTMENT", "HIGHWAY DEPARTMENT", OR "DEPARTMENT" WHEN THE CONTEXT THEREOF MEANS THE STATE HIGHWAY DEPARTMENT OF GEORGIA MEAN, AND SHALL BE DEEMED TO MEAN THE DEPARTMENT OF TRANSPORTATION AND/OR THE UNIFIED GOVERNMENT OF ATHENS-CLARKE COUNTY.

DETENTION FACILITIES AND EROSION & SEDIMENT CONTROL MEASURES SHALL BE ESTABLISHED PRIOR TO ANY OTHER CONSTRUCTION ACTIVITIES ON SITE. ALL EROSION AND SEDIMENT CONTROL FACILITIES SHALL BE MAINTAINED UNTIL PERMANENT GROUND COVER IS ESTABLISH.

OWNER
24 HR. CONTACT
ATHENS-CLARKE COUNTY
DEREK DOSTER
301 COLLEGE AVE., SUITE 101
ATHENS, GA. 30603
706-613-3025

FOR
ATHENS-CLARKE COUNTY
DEPARTMENT OF LEISURE SERVICES

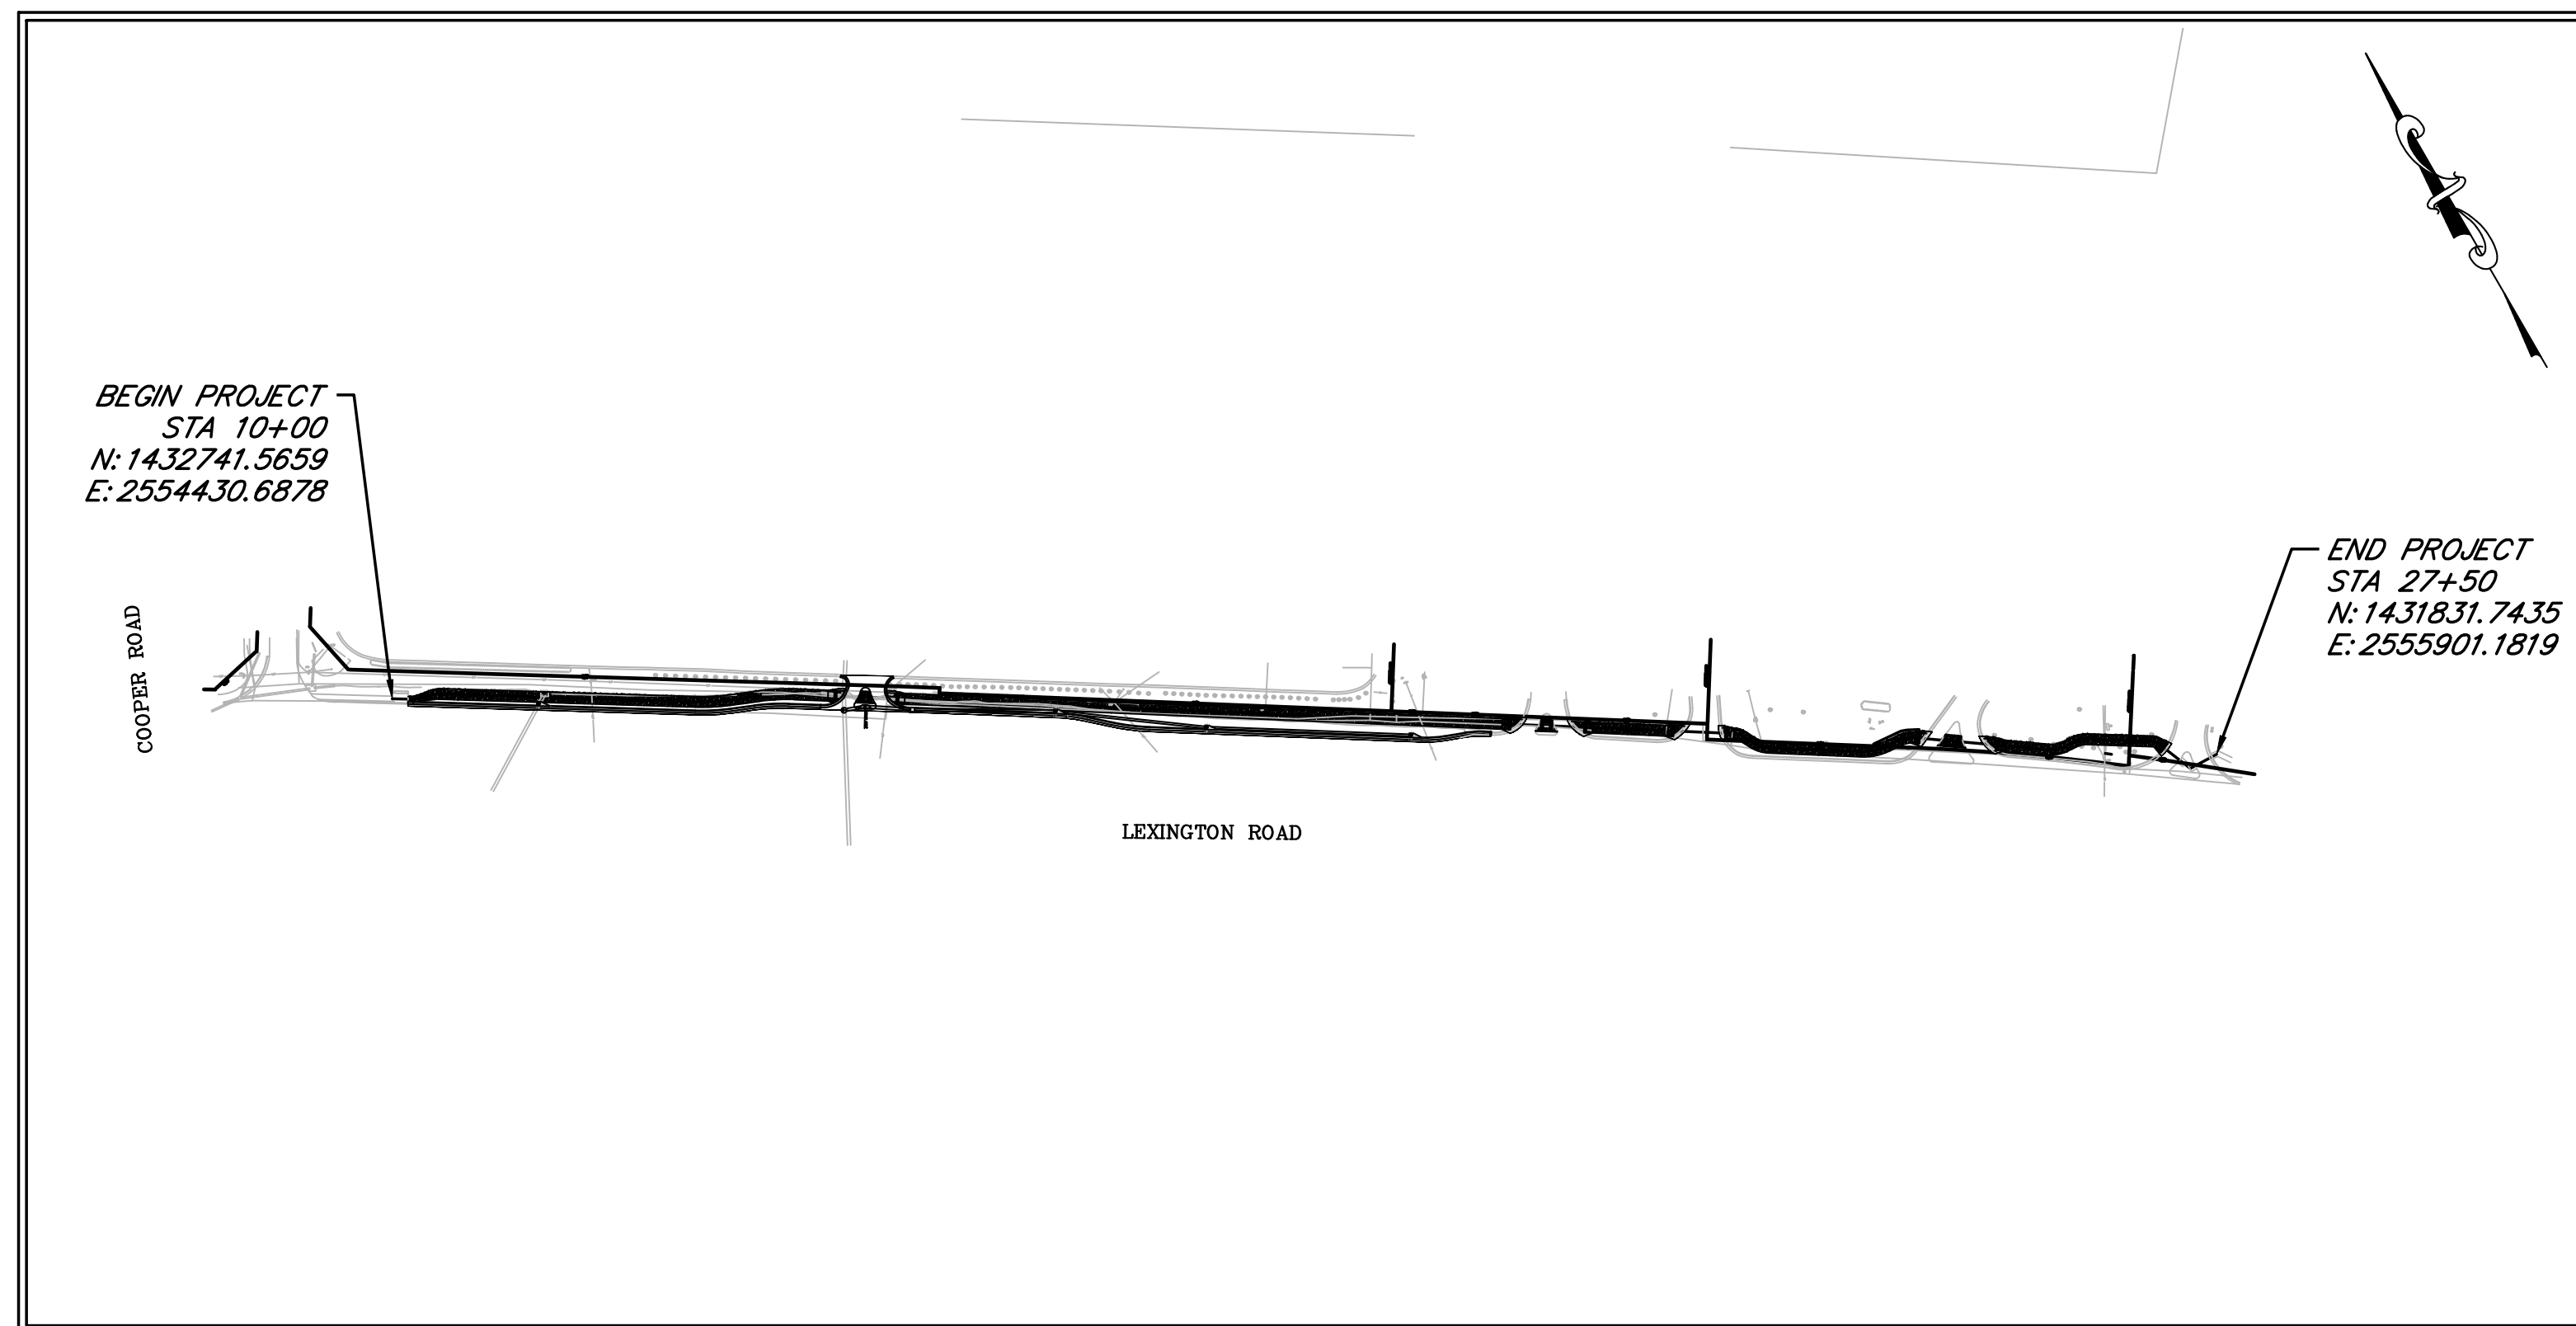


N.T.S.



Alfred Benesch & Company
1005 Broad Street, Suite 200 Augusta, GA 30901
P 706.722.4114 - www.benesch.com

STATE	PROJECT NUMBER	SHEET NO.	TOTAL SHEETS
GA		50-001	58

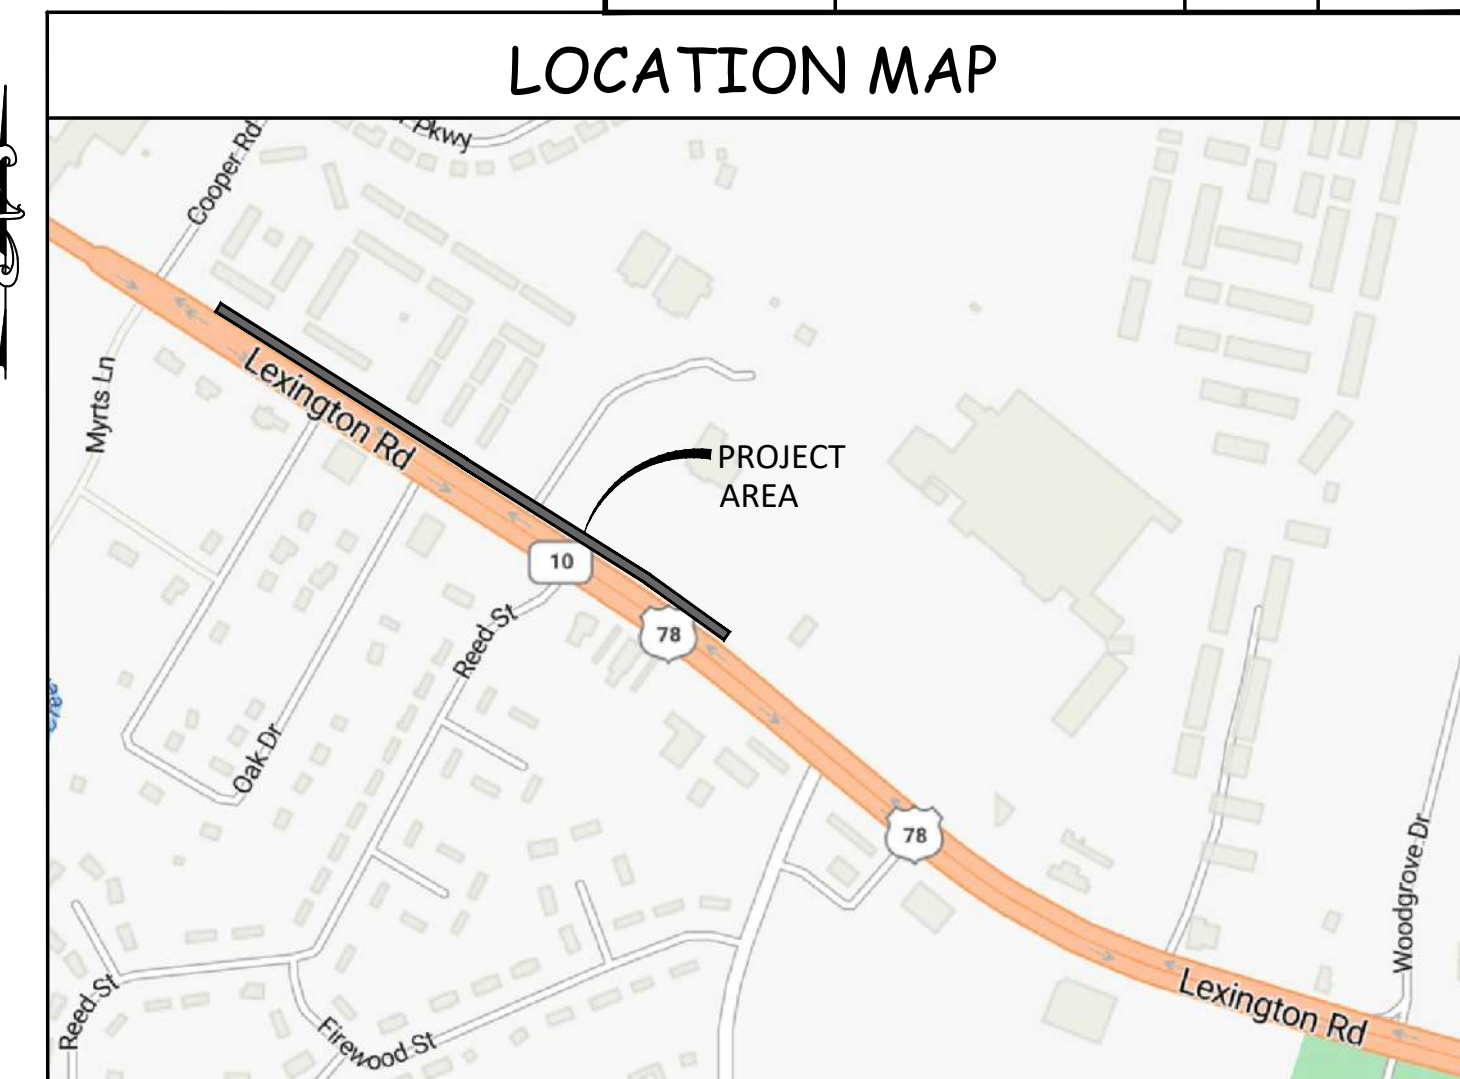

NPDES PROJECT DATA

1. PRIMARY PERMITEE
CONTRACTOR: TBD
2. PROJECT DESCRIPTION
LEXINGTON ROAD SIDEWALK
3. PROJECT DATA
TOTAL SITE AREA = 6.50 AC
TOTAL DISTURBED AREA = 0.98 AC
TOTAL IMPERVIOUS AREA = 0.34 AC

```

Begin
Latitude 33.935726 N
Longitude 83.316530 W

End
Latitude 33.933192 N
Longitude 83.311707 W



```



SUBMITTED BY VICTOR A. CONOVER


[illegible]

1. ALL DISTURBED AREAS SHALL HAVE EROSION CONTROL PROVIDED IN ACCORDANCE WITH THE MANUAL FOR EROSION AND SEDIMENT CONTROL IN GEORGIA, CURRENT EDITION.
2. ALL EROSION CONTROL MEASURES SHALL COMPLY WITH THE STATE OF GEORGIA SOIL AND WATER CONSERVATION COMMISSION MANUAL FOR EROSION AND SEDIMENT CONTROL IN THE STATE OF GEORGIA EDITION.
3. FULL COORDINATION SHALL BE MAINTAINED BETWEEN THE CONTRACTOR, DESIGN PROFESSIONAL, AND THE REGULATORY INSPECTOR REGARDING PROJECT SEQUENCE.
4. THE NOTATION XXX AS SHOWN ON THE EROSION CONTROL PLAN SHEET(S) AND ON THE EROSION CONTROL DETAIL SHEET FOR THE EROSION AND SEDIMENT CONTROL BEST MANAGEMENT PRACTICES, REFERS TO THE GEORGIA UNIFORM CODING SYSTEM AS DETAILED IN THE MANUAL FOR EROSION AND SEDIMENT CONTROL IN GEORGIA, CURRENT EDITION.
5. GENERAL STATEMENT OF DESIGNED EROSION CONTROL SYSTEM:
 - 5.1. NO SURFACE WATER FLOWS FROM DISTURBED AREA TO BE ALLOWED INTO THE STORM SEWER SYSTEM WITHOUT FIRST BEING FILTERED BY AN EFFECTIVE SEDIMENT ENTRAPMENT DEVICE.
 - 5.2. SEDIMENT ENTRAPMENT DEVICES ARE TO BE MAINTAINED AT ALL POINTS WHERE SURFACE FLOWS FROM DISTURBED AREAS CAN LEAVE THE SITE. FLOWS ARE TO BE DIRECTED TO ENTRAPMENT DEVICES THROUGHOUT CONSTRUCTION ACTIVITIES.
6. EROSION CONTROL MEASURES ARE TO BE INSTALLED PRIOR TO ANY LAND DISTURBING ACTIVITIES ON-SITE AND MAINTAINED UNTIL PERMANENT GROUND COVER IS ESTABLISHED. EROSION CONTROL MEASURES SHALL BE INSPECTED AT THE END OF EACH WORKING DAY AND AFTER EACH STORM EVENT TO ENSURE THAT ALL MEASURES ARE FUNCTIONING PROPERLY. ANY REPAIRS SHALL BE MADE BY THE CONTRACTOR.
7. IN ADDITION TO THE NOTE ABOVE, EROSION AND SEDIMENT CONTROL MEASURES SHALL BE INSPECTED AT LEAST WEEKLY, AFTER EACH RAIN EVENT, AND REPAIRED AS NECESSARY. THESE INSPECTIONS SHALL BE DOCUMENTED WITH COPIES SENT TO THE OWNER.
8. EROSION AND SEDIMENT CONTROL DEVICES MUST BE INSTALLED AND INSPECTED PRIOR TO ANY LAND DISTURBANCE ON SITE. SILT BARRIER TO BE PLACED AS SHOWN AND/OR AS DIRECTED BY THE PROJECT ENGINEER AND/OR OWNER.
9. THE ESCAPE OF SEDIMENT FROM THE SITE SHALL BE PREVENTED BY THE INSTALLATION OF EROSION AND SEDIMENT CONTROL MEASURES AND PRACTICES, PRIOR TO, OR CONCURRENT WITH, LAND DISTURBING ACTIVITIES.
10. EROSION AND SEDIMENTATION CONTROL MEASURES WILL BE MAINTAINED AT ALL TIMES. IF FULL IMPLEMENTATION OF THE APPROVED PLAN DOES NOT PROVIDE FOR EFFECTIVE EROSION CONTROL, ADDITIONAL EROSION AND SEDIMENT CONTROL MEASURES SHALL BE IMPLEMENTED TO CONTROL OR TREAT THE SEDIMENT SOURCE.
11. ANY DISTURBED AREA LEFT IDLE/EXPOSED FOR A PERIOD GREATER THAN 14-DAYS SHALL BE STABILIZED WITH MULCH OR TEMPORARY SEEDING; DISTURBED AREAS IDLE/EXPOSED 30-DAYS SHALL BE STABILIZED WITH PERMANENT VEGETATION.
12. ADDITIONAL EROSION AND SEDIMENT CONTROL MEASURES SHALL BE INSTALLED IF DETERMINED NECESSARY BY ON-SITE INSPECTION.
13. THE CONTRACTOR SHALL COMPLETELY REMOVE ALL TEMPORARY EROSION AND SEDIMENT CONTROL DEVICES (I.E. SILT FENCE, SEDIMENT TRAPS, ETC...) AND TREE PROTECTION FENCING ONCE PERMANENT VEGETATION IS ESTABLISHED.
14. THE CONTRACTOR IS RESPONSIBLE FOR MONITORING DOWNSTREAM CONDITIONS THROUGHOUT THE CONSTRUCTION PERIOD AND FOR CLEARING ANY DEBRIS AND SEDIMENT THAT IS CAUSED BY CONSTRUCTION ACTIVITIES.
15. ALL DISTURBED AREAS SHALL BEST BE STABILIZED AS REQUIRED BY THESE PLANS BY THE SITEWORK CONTRACTOR AS SOON AS CONSTRUCTION PHASES PERMIT.
16. WHEN HAND PLANTING, MULCH (HAY OR STRAW) SHOULD BE UNIFORMLY SPREAD OVER SEEDING AREA WITHIN 24-HOURS OF SEEDING.
17. DURING UNSUITABLE GROWING SEASONS, MULCH WILL BE USED AS A TEMPORARY COVER (Ds1). ON SLOPES 4:1 OR STEEPER, MULCH WILL BE ANCHORED.
18. SILT FENCE SHALL MEET THE MINIMUM REQUIREMENTS OF SECTION 171 OF THE STATE OF GEORGIA, DEPARTMENT OF TRANSPORTATION, STANDARD SPECIFICATIONS, CURRENT EDITION, AND/OR GEORGIA EPD "GREEN BOOK" AS AMENDED.
19. SEDIMENT STORAGE MAINTENANCE INDICATORS MUST BE INSTALLED IN SEDIMENT STORAGE STRUCTURES, INDICATING THE 1/3 FULL VOLUME FOR RETROFITS AND TEMPORARY SEDIMENT BASINS, AND THE 1/2 FULL VOLUME FOR ALL OTHER SEDIMENT STORAGE STRUCTURES (I.E. CHECK DAMS, SILT FENCE, ETC...).
20. ALL SEDIMENT STORAGE DEVICES ARE TO BE CONSTRUCTED COMPLETELY AND FULLY OPERATIONAL PRIOR TO ANY OTHER CONSTRUCTION OR GRADING.
21. CONCENTRATED FLOW AREAS AND ALL SLOPES STEEPER THAN 2.5:1 WITH A HEIGHT OF TEN FEET OR GREATER SHALL BE STABILIZED WITH APPROPRIATE EROSION CONTROL MATTING AND BLANKETS.
22. ALL PERMANENT GRADED EARTH SLOPES, EXCAVATION OR EMBANKMENT (CUT AND FILL), SHALL BE GRADED TO A MAXIMUM FINISHED SLOPE OF TWO (2) FEET HORIZONTAL TO ONE (1) FOOT VERTICAL (MAXIMUM SLOPE 2H:1V).
23. ALL DISTURBED AREAS LEFT MULCHED AFTER 30-DAYS SHALL BE STABILIZED WITH TEMPORARY GRASSING.
24. SEDIMENT SHALL NOT BE WASHED INTO INLETS. IT SHALL BE REMOVED FROM THE SEDIMENT TRAPS AND DISPOSED OF AND STABILIZED SO THAT IT WILL NOT ENTER THE INLETS.
25. FAILURE TO INSTALL, OPERATE, OR MAINTAIN ALL EROSION CONTROL MEASURES WILL RESULT IN ALL CONSTRUCTION BEING STOPPED ON THE JOB UNTIL SUCH MEASURES ARE CORRECTED BACK TO THE APPROVED EROSION CONTROL PLANS, I.E., MANDATORY STOP WORK ORDER.
26. THE CONSTRUCTION EXIT SHALL BE MAINTAINED IN A CONDITION WHICH WILL PREVENT TRACKING OR FLOW OF MUD ONTO PUBLIC RIGHT-OF-WAY. THIS MAY REQUIRE PERIODIC TOP DRESSING WITH 1-3" STONE, AS CONDITIONS DEMAND, AND REPAIR AND/OR CLEAN-OUT OF ANY STRUCTURES USED TO TRAP SEDIMENT. ALL MATERIALS SPILLED, DROPPED, WASHED, OR TRACKED FROM A VEHICLE OR FROM THE SITE ONTO PUBLIC ROADWAY OR INTO STORM DRAINS MUST BE REMOVED IMMEDIATELY.

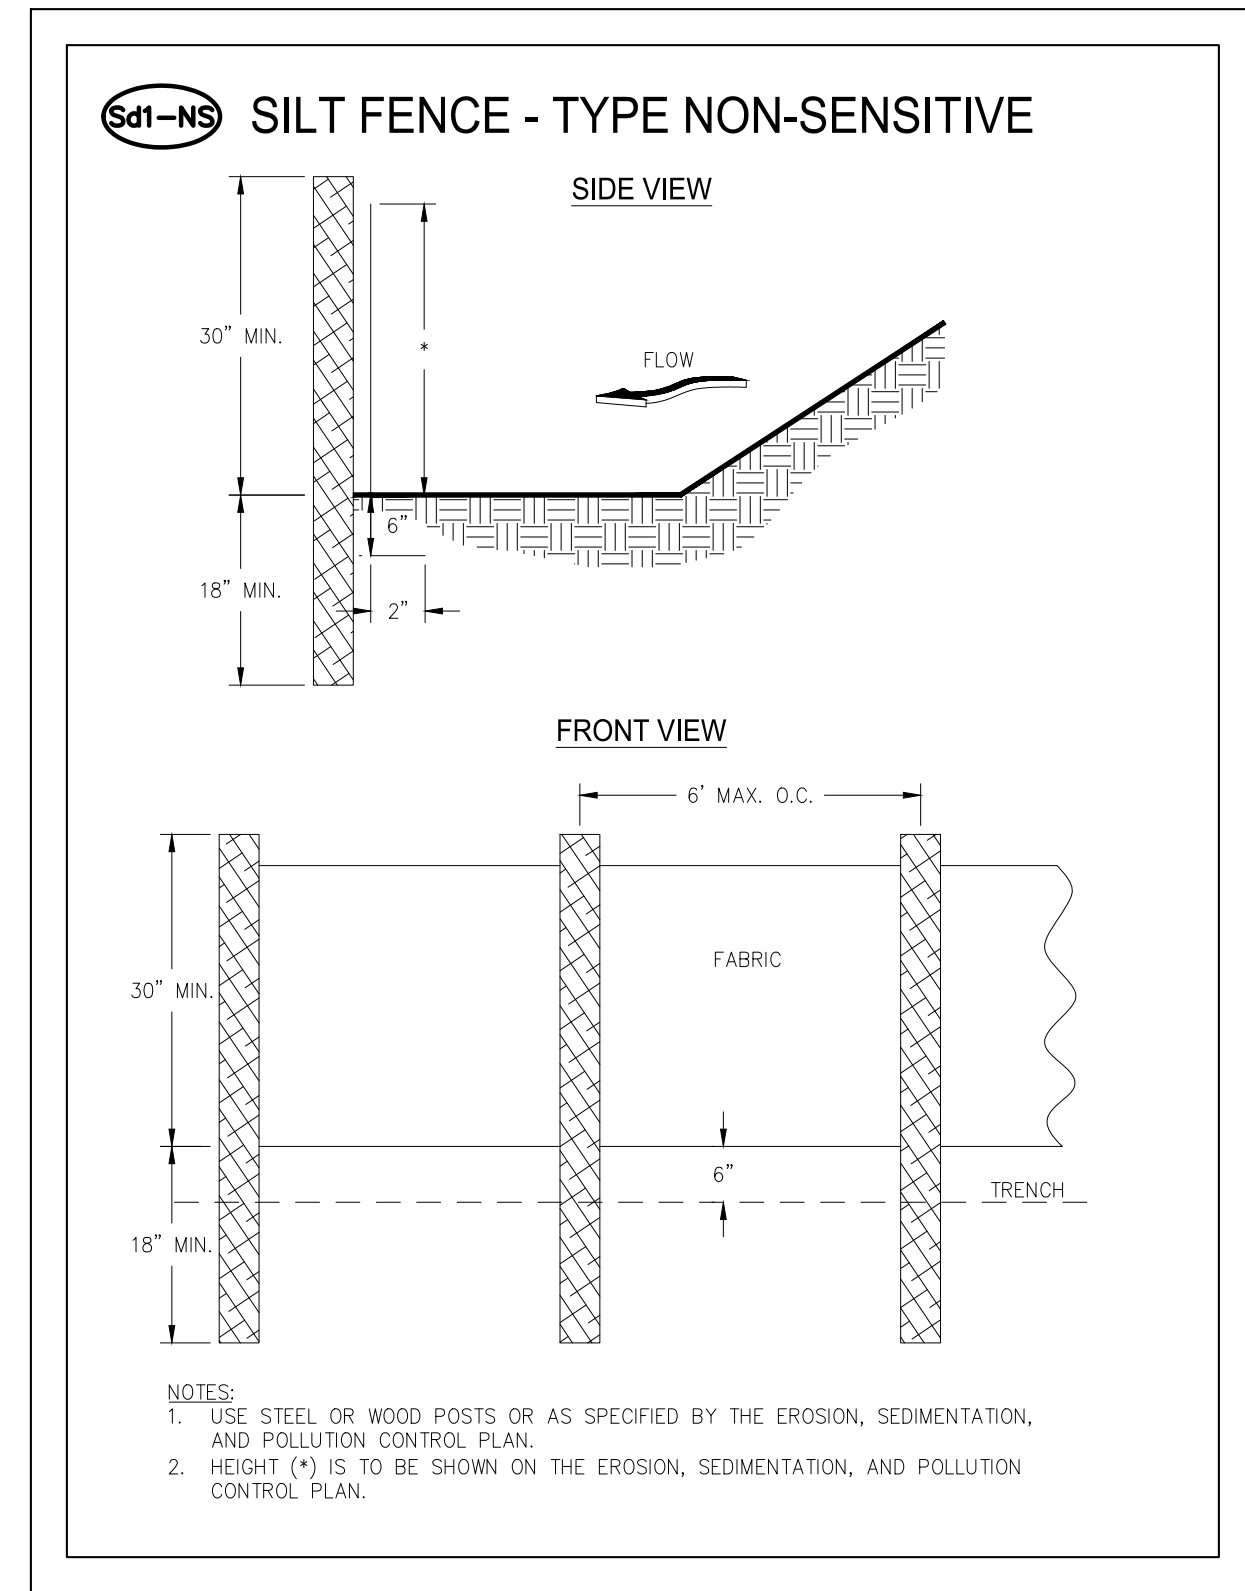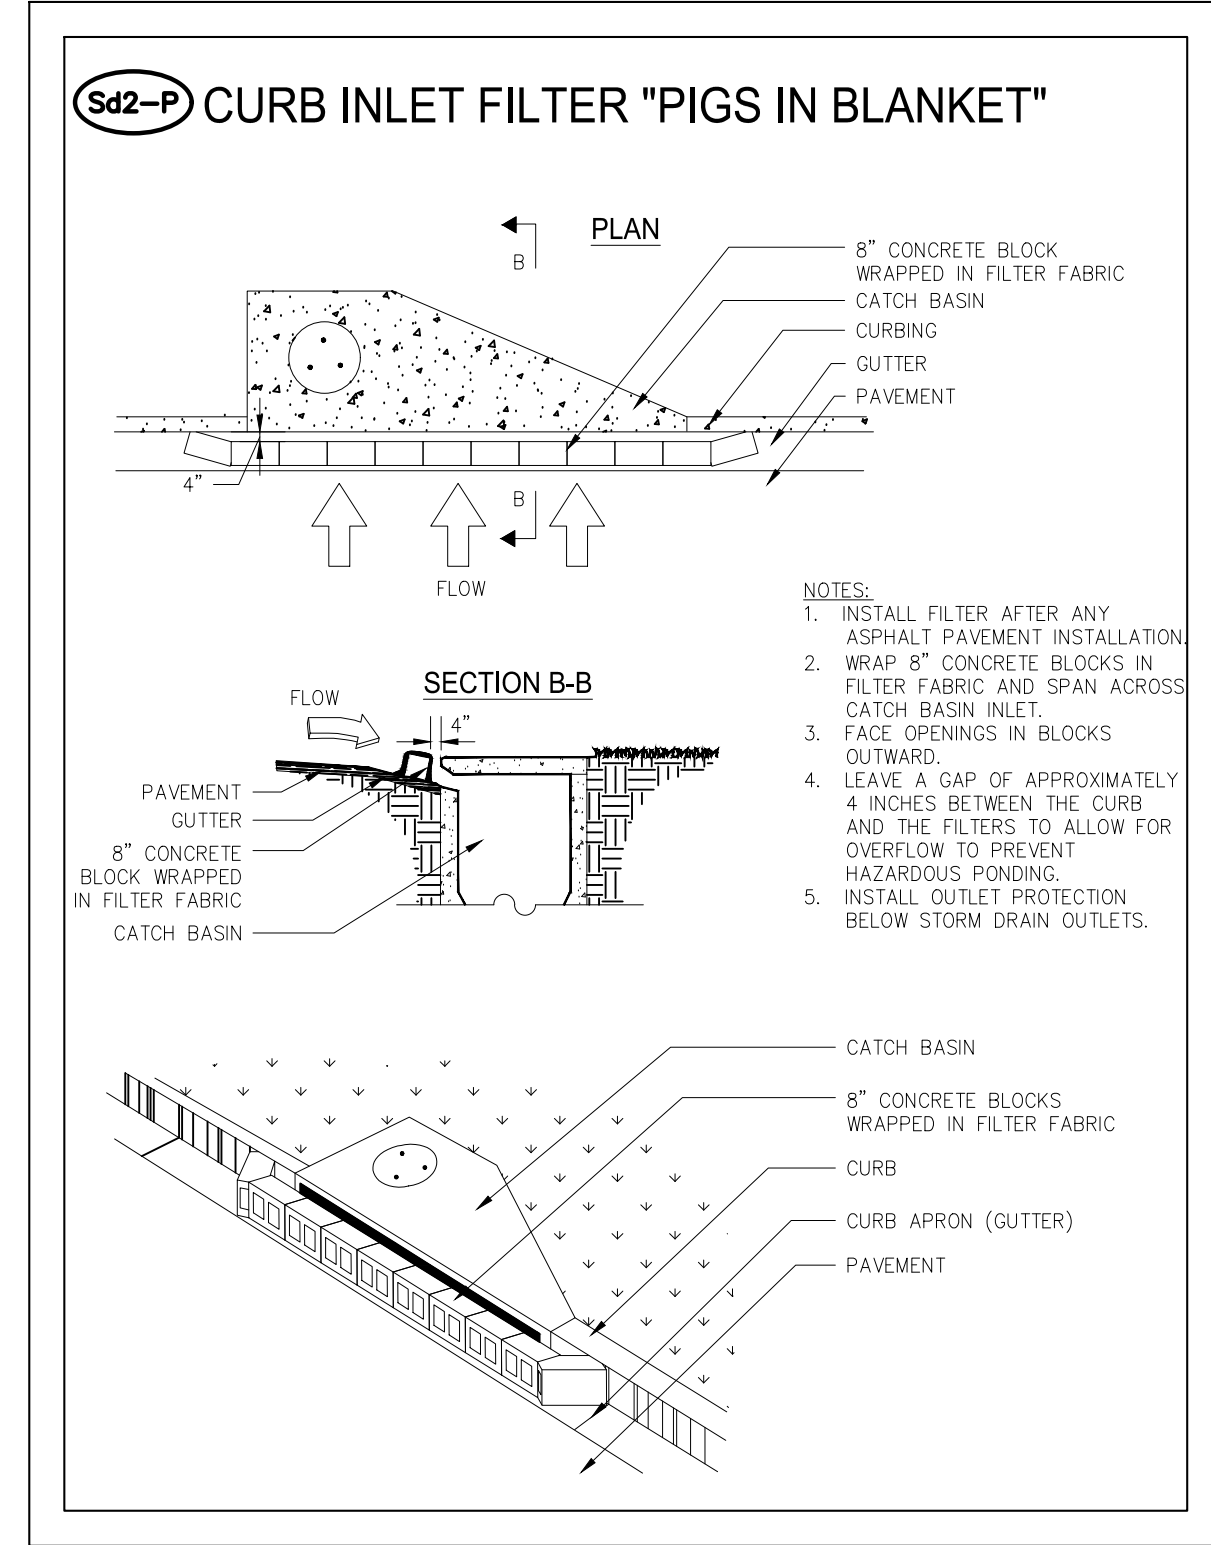

NOTE: GDOT QPL 36 (CPOP) MAY BE USED IN LIEU OF WIRE FENCE AND METAL STAKES; CONTRACTOR RESPONSIBLE FOR PERFORMANCE OF CPOP FENCE.

[illegible]

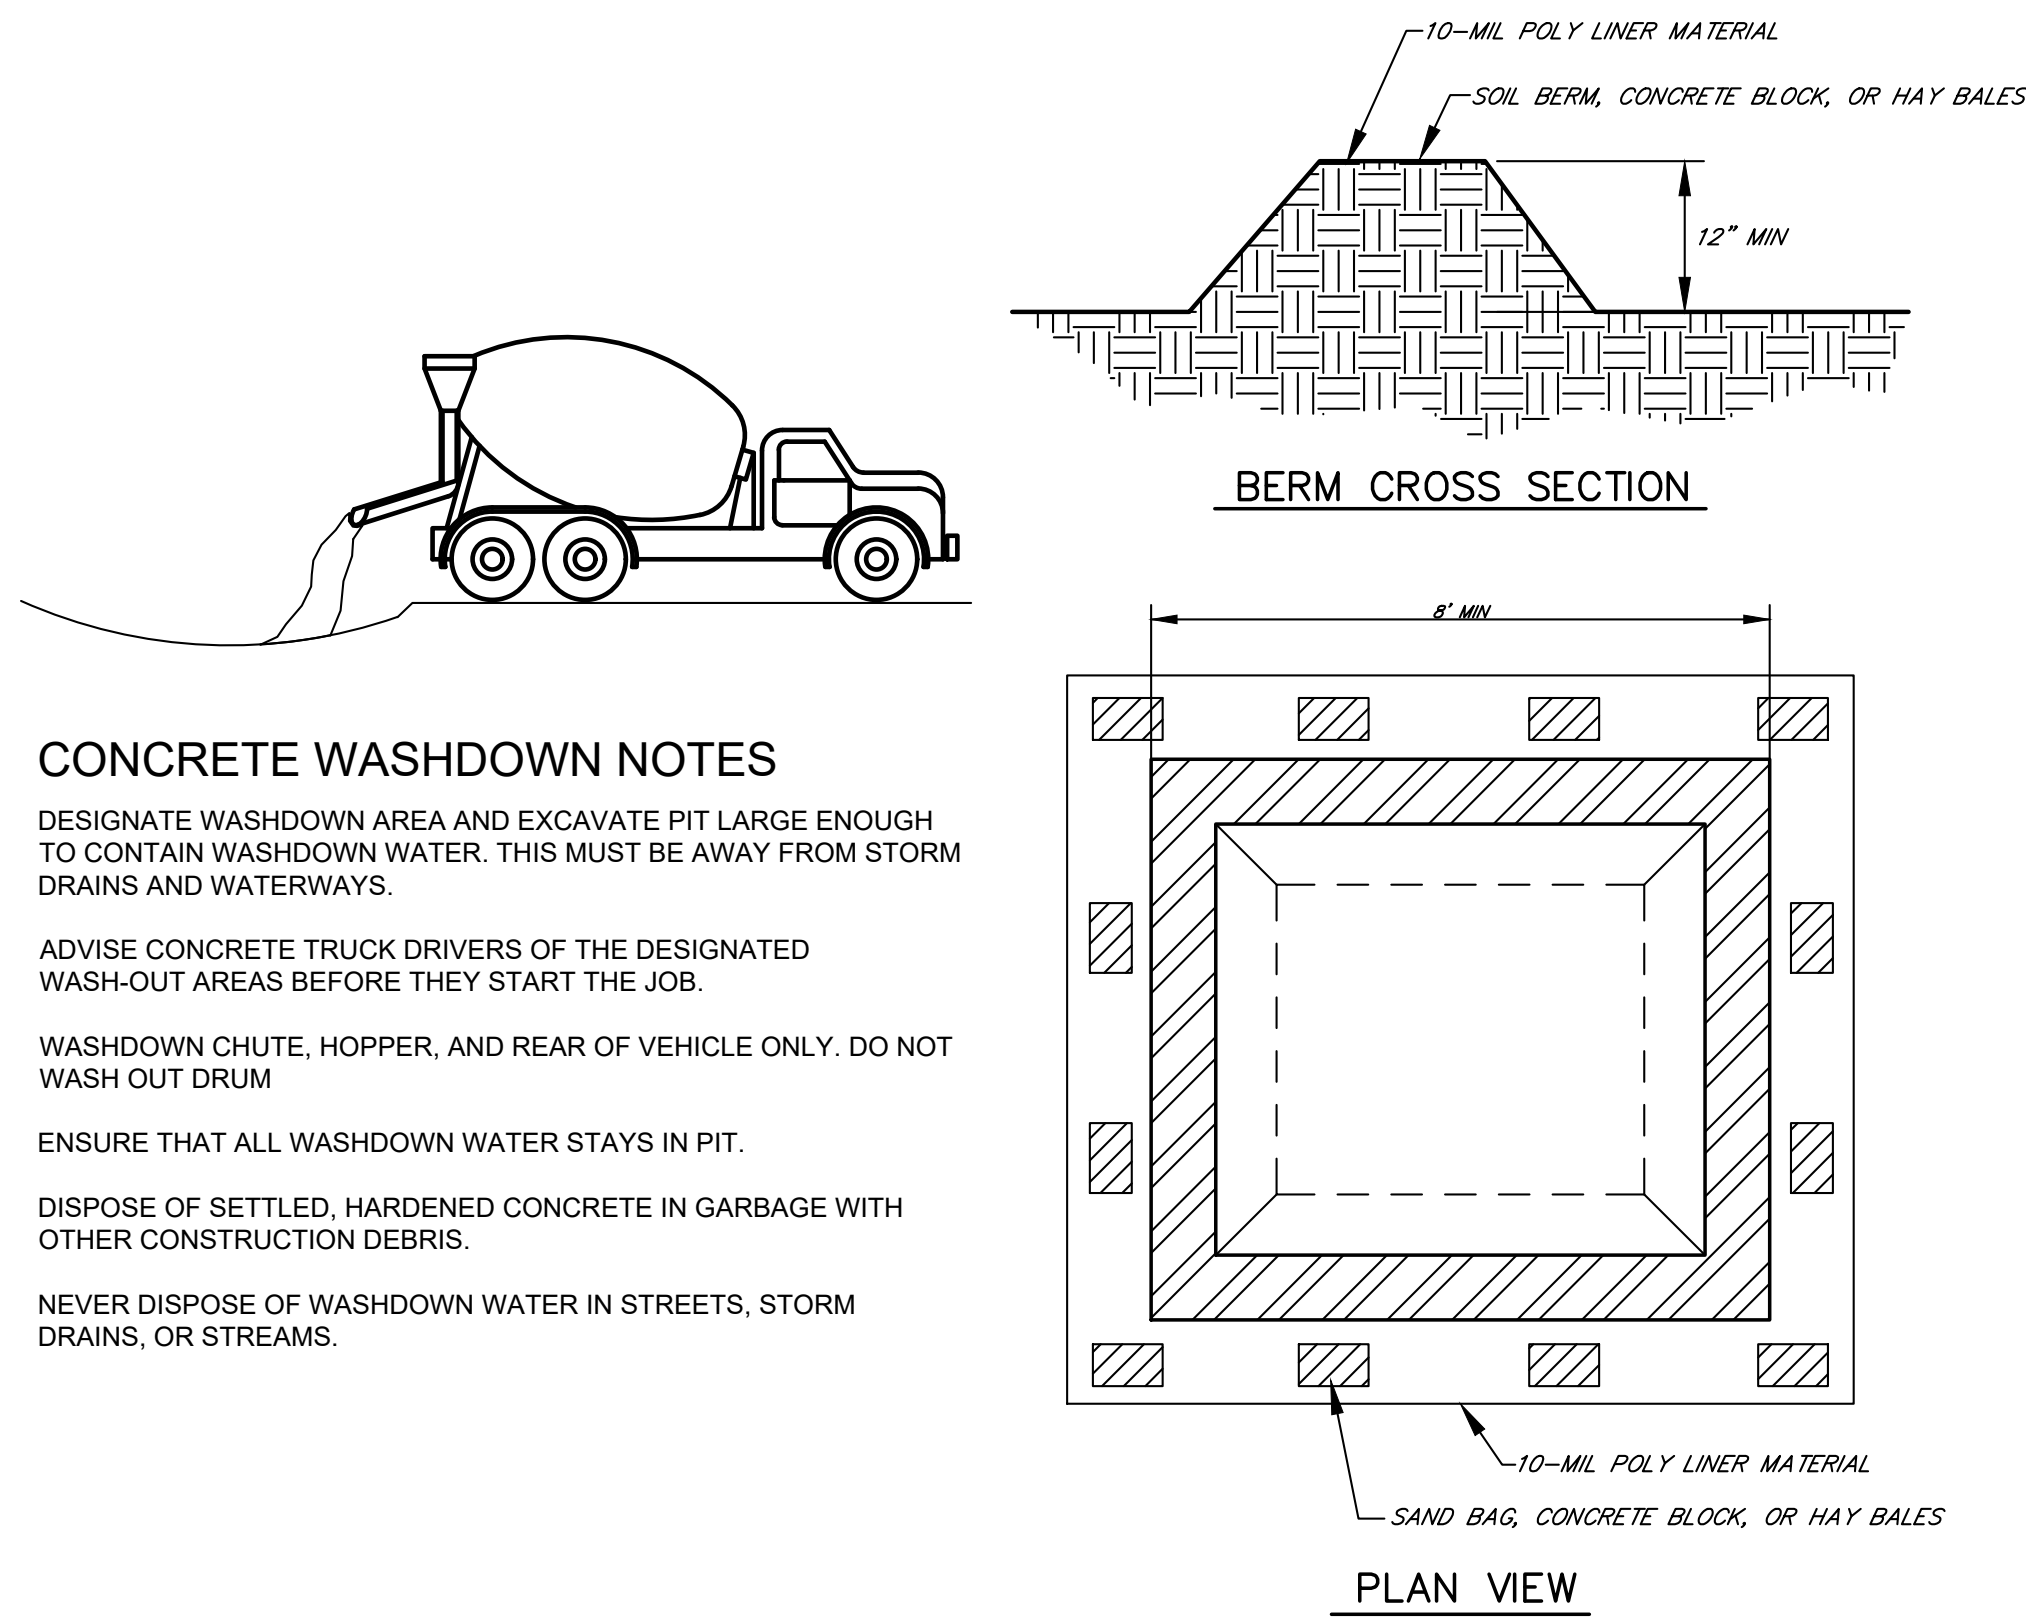

CONCRETE WASHDOWN NOTES

DESIGNATE WASHDOWN AREA AND EXCAVATE PIT LARGE ENOUGH TO CONTAIN WASHDOWN WATER. THIS MUST BE AWAY FROM STORM DRAINS AND WATERWAYS.

ADVISE CONCRETE TRUCK DRIVERS OF THE DESIGNATED WASH-OUT AREAS BEFORE THEY START THE JOB.

WASHDOWN CHUTE, HOPPER, AND REAR OF VEHICLE ONLY. DO NOT WASH OUT DRUM

ENSURE THAT ALL WASHDOWN WATER STAYS IN PIT.

DISPOSE OF SETTLED, HARDENED CONCRETE IN GARBAGE WITH OTHER CONSTRUCTION DEBRIS.

NEVER DISPOSE OF WASHDOWN WATER IN STREETS, STORM DRAINS, OR STREAMS.

CONCRETE WASHDOWN PIT

Plants, Planting Rates, And Planting Dates For Temporary Cover Or Companion Crops						
Species	Rates per Acre	Rates per 1,000 sq. ft.	Planting Dates by Region			Remarks
			M-L	P	C	
Barley	3 bu.	3.3 lb.	9/1-10/31	9/15-11/15	10/1-12/31	
Oats	4 bu.	2.9 lbs.	9/15-11/15	9/15-11/15	9/15-11/15	
Triticale	3 bu.	3.3 lbs.			10/15-12/15	
Rye grass, Annual	40 lbs.	0.9 lb.	8/15-11/15	9/1-12/15	9/15-12/31	
Rye Grain (alone)	3.0 bu.	3.9 lb.	8/15-10/31	9/15-11/30	10/1-12-31	
Rye Grain (in mixtures)	0.5 bu.	0.6 lb.	8/15-10/31	9/15-11/30	10/1-12-31	
Lespedeza, Annual	40 lbs.	0.9 lb.	3/1-3/31	3/1-3/31	3/1-2/28	
Weeping Lovegrass	4 lbs.	0.1 lb.	4/1-5/31	4/1-5/31	3/1-5/31	
Sudan grass	60 lbs.	1.4 lb.	4/1-8/31	4/1-8/31	3/1-7/31	
Millet, Browntop	40 lbs.	0.9 lbs.	4/15-4/15	4/15-6/30	4/15-6/30	
Millet, Pearl	50 lbs.	1.1 lbs.	5/15-7/15	5/1-7/31	4/15-6/15	
Wheat	3 bu.	4.1 lbs.	9/15-11/30	10/1-12/15	10/15-12/31	

1. Temporary cover crops are very competitive and will crown out perennials if seeded too heavily.
2. Reduce seeding rates by 50% when drilled.
3. Unusual site conditions may require heavier seeding rates.
4. Seeding rates may need to be altered to fit temperature variations and local conditions.

Fertilizer Requirements for Temporary Vegetation				
Types of Species	Planting Year	Fertilizer (N-P-K)	Rate (lbs./acre)	N Top Dressing Rate (lbs./acre)
Cool season grasses	First	6-12-12	1500	50-100
	Second Maintenance	6-12-12	1000	30
Cool season grasses & legumes	First	6-12-12	1500	0-50
	Second Maintenance	0-10-10	1000	--
Temporary cover crops seeded alone	First	10/10-10	500	30
Warm season grasses	First	6-12-12	1500	50-100
	Second Maintenance	6-12-12	800	50-100
		10-10-10	400	30

Ds2 TEMPORARY GRASSING

M-L represents the Mountain; Blue Ridge; and Ridges and Valleys MLRAs
P represents the Southern Piedmont Region MLRA
C represents the Southern Coastal Plain; Sand Hills; Black Lands; and Atlantic Coast Flatwoods MLRAs

NOTES:

- ALL SEEDING AREAS WILL BE MULCHED WITH HAY OR STRAW AT A RATE OF 2-2 1/2 TONS PER ACRE WITHIN 24 HRS. AFTER SEEDING. USE OF A TACKIFIER IS REQUIRED ON ALL SLOPES EXCEEDING 3:1.
- GRASSING WILL BE ACCEPTED WHEN A 95% COVER BY PERMANENT GRASSING IS OBTAINED AND WEEDS ARE NOT DOMINANT.
- GRASSING OF DISTURBED AREAS WILL COMMENCE AT COMPLETION OF EACH PHASE OF CONSTRUCTION OR IN THE SEQUENCE AS INDICATED. IN ANY CASE, GRASSING OF ANY DISTURBED AREA WILL BEGIN AT EARLIEST POSSIBLE DATE.
- IRRIGATION WILL BE APPLIED AT A RATE THAT WILL NOT CAUSE RUNOFF.
- TOPDRESSING WILL BE APPLIED ON ALL TEMPORARY & PERMANENT SPECIES PLANTED ALONE OR IN MIXTURES WITH OTHER SPECIES.
- PERMANENT GRASSING SHALL BE IRRIGATED AND MAINTAINED. BERMUDA GRASS MAY BE MOWED AS DESIRED MAINTAINING AT LEAST 4 TO 6 INCHES OF TOP GROWTH.

GRASSING, FERTILIZATION & MULCH

NOT TO SCALE

Plants, Planting Rates, And Planting Dates For Permanent Cover						
Species	Rate per Acre	Rates per 1,000 sq. ft.	Planting Dates by Region			Remarks
			M-L	P	C	
Bermuda, Common (hulled seed) Alone	10 lbs. 6 lbs.	0.2 lb. 0.1 lb.	---	4/1-5/31	3/15-5/31	Quick cover; low growing; sod forming; needs full sun.
Bermuda, Common (unhulled seed) With temporary cover	10 lbs. 6 lbs.	0.2 lb. 0.1 lb.	---	10/1-2/28	11/1-1/31	Plant with Winter annuals.
Bermuda Sprigs	40cu.ft.	0.9cu.ft.	4/15-6/15	4/1-6/15	4/1-5/31	1 cu. ft. = 650 sprigs; 1 bu. = 1.25 cu. ft. or 800 sprigs.
With temporary cover	Sod plugs 3' x 3'					

Fertilizer Requirements for Permanent Vegetation				
Types of Species	Planting Year	Fertilizer (N-P-K)	Rate (lbs./acre)	N Top Dressing Rate (lbs./acre)
Cool season grasses	First	6-12-12	1500	50-100
	Second Maintenance	6-12-12	1000	30
Cool season grasses & legumes	First	6-12-12	1500	0-50
	Second Maintenance	0-10-10	1000	--
Ground covers	First	10-10-10	1300	--
	Second Maintenance	10-10-10	1300	--
Pine seedlings	First	20-10-5	are 21-gran pellet per seeding pond in the closing hole	--
Shrub Lespedeza	First Maintenance	0-10-10	700	--
		0-10-10	700	--
Temporary cover crops seeded alone	First	10-10-10	500	30
Warm season grasses	First	6-12-12	1500	50-100
	Second Maintenance	6-12-12	800	50-100
		10-10-10	400	30
Warm season grasses & legumes	First	6-12-12	1500	50
	Second Maintenance	0-10-10	1000	400

* APPLY AGRICULTURAL LIME AS PRESCRIBED BY SOIL TESTS OR AT A RATE OF 1 TO 2 TONS PER ACRE

Material	Depth
Dry Straw Or Hay	2" To 4"
Wood Waste (sawdust, Bark, Chips)	2" To 3"
Curbcut Asphalt (slow Curing)	1200' Gal./acre (1/4" Gal./sq.yd.)
Black Polyethylene Film	Completely Cover Area; Hold in Place With Soil On Outer Edge

Ds1 MULCHING



Alfred Benesch & Company
1005 Broad Street, Suite 200
Augusta, GA 30901
P 706.722.4114
www.benesch.com

ATHENS-CLARKE
COUNTY, GA



LEVEL II CERTIFIED DESIGN
PROFESSIONAL 0000052944
EXPIRES 05-01-2026

SHEET TITLE:
EROSION CONTROL NOTES &
DETAILS


PROJECT NAME
LEXINGTON ROAD
CORRIDOR SIDEWALK
GAP PROJECT

PROJECT INFORMATION

JOB NO: #####
DRAWN BY: KC
CHECKED BY: VC
DRAWING FILE: #####E.DWG
DRAWING SCALE: N.T.S.
ORIGINAL RELEASE DATE:
APRIL 25, 2024

Sheet:

51-002

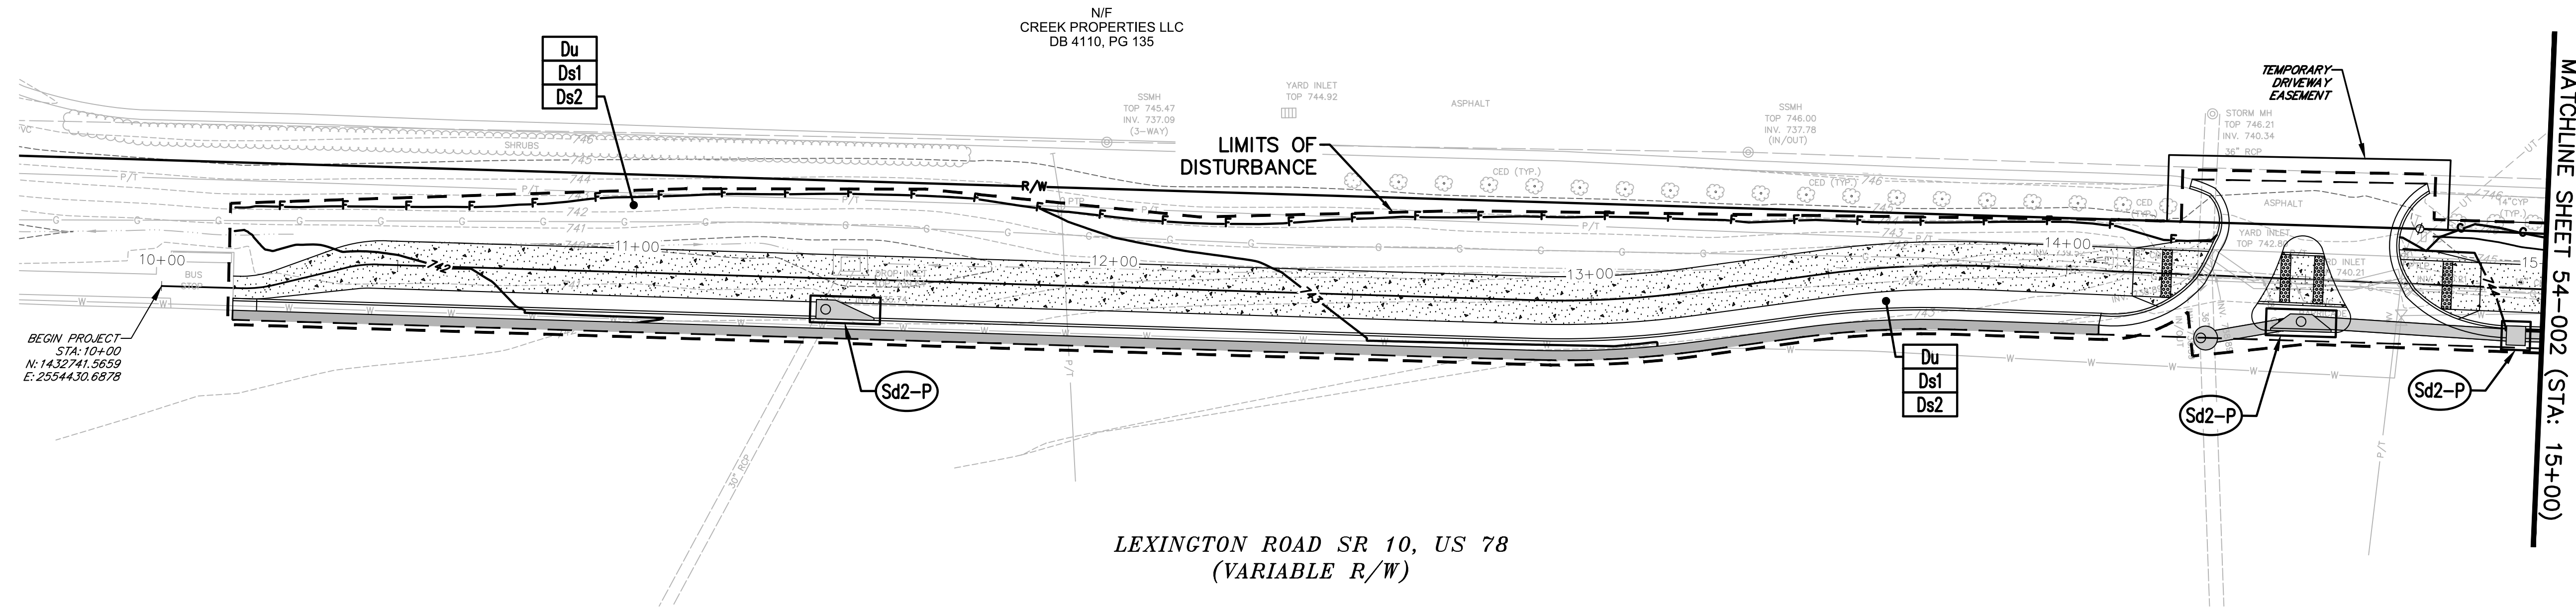

EROSION CONTROL LEGEND

- Ds1** MULCH
- Ds2** TEMPORARY GRASSING
- Ds3** PERMANENT GRASSING
- Ds4** SOD
- Du** DUST CONTROL ON DISTURBED AREA
- Ss** SLOPE STABILIZATION
- Cd** CHECK DAM
- Rd** ROCK FILTER DAM
- Sd1-NS** SILT FENCE TYPE A
- Sd1-S** SILT FENCE TYPE C
- Sd2-P** CURB INLET SEDIMENT TRAP
- St** RIP-RAP
- Co** CONSTRUCTION OUTLET

- NOTE:**
- THE ESCAPE OF SEDIMENT FROM THE SITE SHALL BE PREVENTED BY THE INSTALLATION OF EROSION AND SEDIMENT CONTROL MEASURES AND PRACTICES PRIOR TO LAND DISTURBING ACTIVITIES.
 - EROSION CONTROL MEASURES WILL BE MAINTAINED AT ALL TIMES. IF FULL IMPLEMENTATION OF THE APPROVED PLAN DOES NOT PROVIDE FOR EFFECTIVE EROSION CONTROL, ADDITIONAL EROSION AND SEDIMENT CONTROL MEASURES SHALL BE IMPLEMENTED TO CONTROL OR TREAT THE SEDIMENT SOURCE.
 - ANY DISTURBED AREA LEFT EXPOSED FOR A PERIOD GREATER THAN 14 DAYS SHALL BE STABILIZED WITH MULCH OR TEMPORARY SEEDING.
 - CONTRACTOR TO FIELD LOCATE CONSTRUCTION OUTLET AS REQUIRED.


"NON-EXEMPT ACTIVITIES SHALL NOT BE CONDUCTED WITHIN THE 25- OR 50-FOOT UNDISTURBED STREAM BUFFERS, AS MEASURED FROM THE POINT OF WRESTED VEGETATION, WITHOUT FIRST OBTAINING THE NECESSARY VARIANCES AND PERMITS."

DETENTION FACILITIES AND EROSION & SEDIMENT CONTROL MEASURES SHALL BE ESTABLISHED PRIOR TO ANY OTHER CONSTRUCTION ACTIVITIES ON SITE. ALL EROSION & SEDIMENT CONTROL FACILITIES SHALL BE MAINTAINED UNTIL PERMANENT GROUND COVER IS ESTABLISHED.

ATHENS-CLARKE
COUNTY, GA


SHEET TITLE:
EROSION CONTROL PLAN

PROJECT NAME
LEXINGTON ROAD
CORRIDOR SIDEWALK
GAP PROJECT

 


PROJECT INFORMATION
JOB NO: 19022041.03
DRAWN BY: KC
CHECKED BY: VC
DRAWING FILE: 19022041.03E.DWG
DRAWING SCALE: 1" = 20'
ORIGINAL RELEASE DATE:
APRIL 25, 2024

Sheet:
54-001

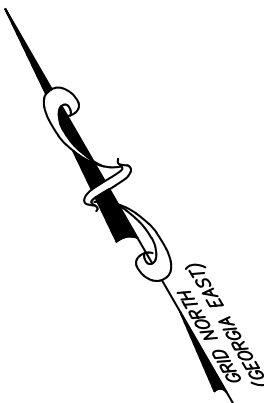

Sheet:
54-002

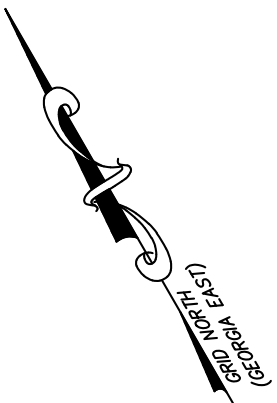

MAINTENANCE SHEET 54-004 (STA: 25+00)

N/F
LORD AND STEPHENS INC

LIMITS OF DISTURBANCE

Du
Ds1
Ds2

EROSION CONTROL LEGEND

1. THE ESCAPE OF SEDIMENT FROM THE SITE SHALL BE PREVENTED BY THE INSTALLATION OF EROSION AND SEDIMENT CONTROL MEASURES AND PRACTICES PRIOR TO LAND DISTURBING ACTIVITIES.
2. EROSION CONTROL MEASURES WILL BE MAINTAINED AT ALL TIMES. IF FULL IMPLEMENTATION OF THE APPROVED PLAN DOES NOT PROVIDE FOR EFFECTIVE EROSION CONTROL, ADDITIONAL EROSION AND SEDIMENT CONTROL MEASURES SHALL BE IMPLEMENTED TO CONTROL OR TREAT THE SEDIMENT SOURCE.
3. ANY DISTURBED AREA LEFT EXPOSED FOR A PERIOD GREATER THAN 14 DAYS SHALL BE STABILIZED WITH MULCH OR TEMPORARY SEEDING.
4. CONTRACTOR TO FIELD LOCATE CONSTRUCTION OUTLET AS REQUIRED.


- | | |
|---------------|--------------------------------|
| Ds1 | MULCH |
| Ds2 | TEMPORARY GRASSING |
| Ds3 | PERMANENT GRASSING |
| Ds4 | SOD |
| Du | DUST CONTROL ON DISTURBED AREA |
| Ss | SLOPE STABILIZATION |
| Cd | CHECK DAM |
| Rd | ROCK FILTER DAM |
| Sd1-NS | SILT FENCE TYPE A |
| Sd1-S | SILT FENCE TYPE C |
| Sd2-P | CURB INLET SEDIMENT TRAP |
| St | RIP-RAP |
| Co | CONSTRUCTION OUTLET |

PROJECT NAME
LEXINGTON ROAD
CORRIDOR SIDEWALK
GAP PROJECT

54-003

benesch
Alfred Benesch & Company
1005 Broad Street, Suite 200
Augusta, GA 30901
P 706.722.4114
www.benesch.com

Alfred Benesch & Company
1005 Broad Street, Suite 200
Augusta, GA 30901
P 706.722.4114
www.benesch.com

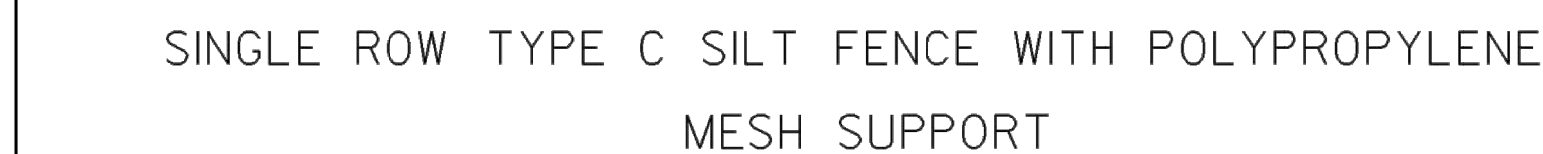

NOTES:

1. WIRE STAPLES SHALL BE AT LEAST 1/2 INCHES LONG AND A CROWN AT LEAST 3/4 INCHES WIDE. NAILS SHALL BE AT LEAST 14 GAUGE, 1 INCH LONG, WITH BUTTON HEADS AT LEAST 3/4 INCHES WIDE.
2. NAILS OR STAPLES SHALL BE EVENLY PLACED WITH AT LEAST 5 PER POST FOR TYPE A FENCE AND 4 PER POST FOR TYPE C FENCE.
3. THE VERTICAL WIRES FOR THE WOVEN WIRE SUPPORT FENCE SHALL HAVE A MAXIMUM SPACING OF 12 INCHES. THE TOP AND BOTTOM WIRES SHALL BE AT LEAST 10 GAUGE AND ALL OTHER WIRES SHALL BE AT LEAST 12 1/2 GAUGE.
4. TEMPORARY SILT FENCE INSTALLATION IS DIFFERENT THAN THE SILT RETENTION BARRIER INSTALLATION.
5. SEE SECTION 171 FOR SILT FENCE SPECIFICATIONS.
6. SEE SECTION 894 FOR FENCING SPECIFICATIONS.
7. SEE OPL-36 FOR A LIST APPROVED SILT FENCE FABRIC.
8. TEMPORARY SILT FENCE SHALL NOT BE PLACED WITHIN STATE WATERS UNLESS PERMITTED.

		DATE	DEPARTMENT OF TRANSPORTATION STATE OF GEORGIA	
		REVISION	CONSTRUCTION DETAILS TEMPORARY SILT FENCE	
			NO SCALE	REV. AND REDRAWN JAN. 2011
	BY			NUMBER D-24A (SHEET 1 OF 4)

[illegible]

ATHENS-CLARKE
COUNTY, GA



LEVEL II CERTIFIED DESIGN
PROFESSIONAL 0000052944
EXPIRES 05-01-2026


SHEET TITLE:
**GDOT EROSION CONTROL
STANDARDS & DETAILS**

PROJECT NAME
LEXINGTON ROAD
CORRIDOR SIDEWALK
GAP PROJECT

PROJECT INFORMATION

JOB NO: 19022041.03
DRAWN BY: KC
CHECKED BY: VC
DRAWING FILE: 19022041.03E.DWG
DRAWING SCALE: N.T.S.
ORIGINAL RELEASE DATE:
APRIL 25, 2024

Sheet:
56-001

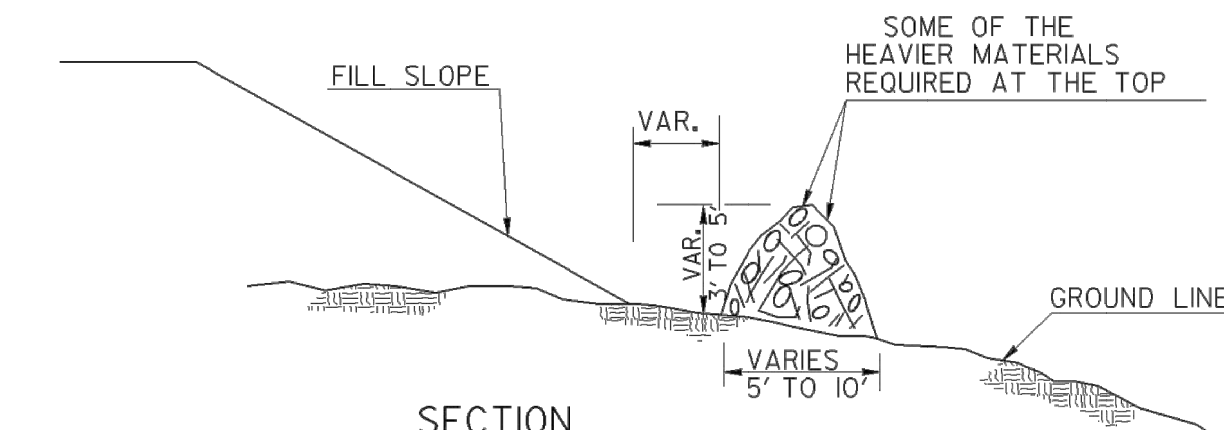


FRONT VIEW
WILL BE INCLUDED IN PAYMENT FOR CLEARING

BRUSH BARRIER DETAILS
(FOR USE IN RURAL AREAS)

FENCE TYPE	POST LENGTH	H	D	W	TYPICAL USES
TYPE 'A'	4 FT.	2'-4"	1'-6"	3'-0"	
TYPE 'C'	4 FT.	2'-4"	1'-6"	3'-0"	AT BRIDGE END ROLLS, DOUBLE ROW ALONG STREAMS, WETLANDS AND ENVIRONMENTALLY SENSITIVE AREAS FOR USE OF THIS MATERIAL IN FABRIC CHECKDAMS SEE D-24D.

NOTE: BRUSH BARRIER(S) WILL BE INCLUDED IN PAYMENT FOR CLEARING & GRUBBING.

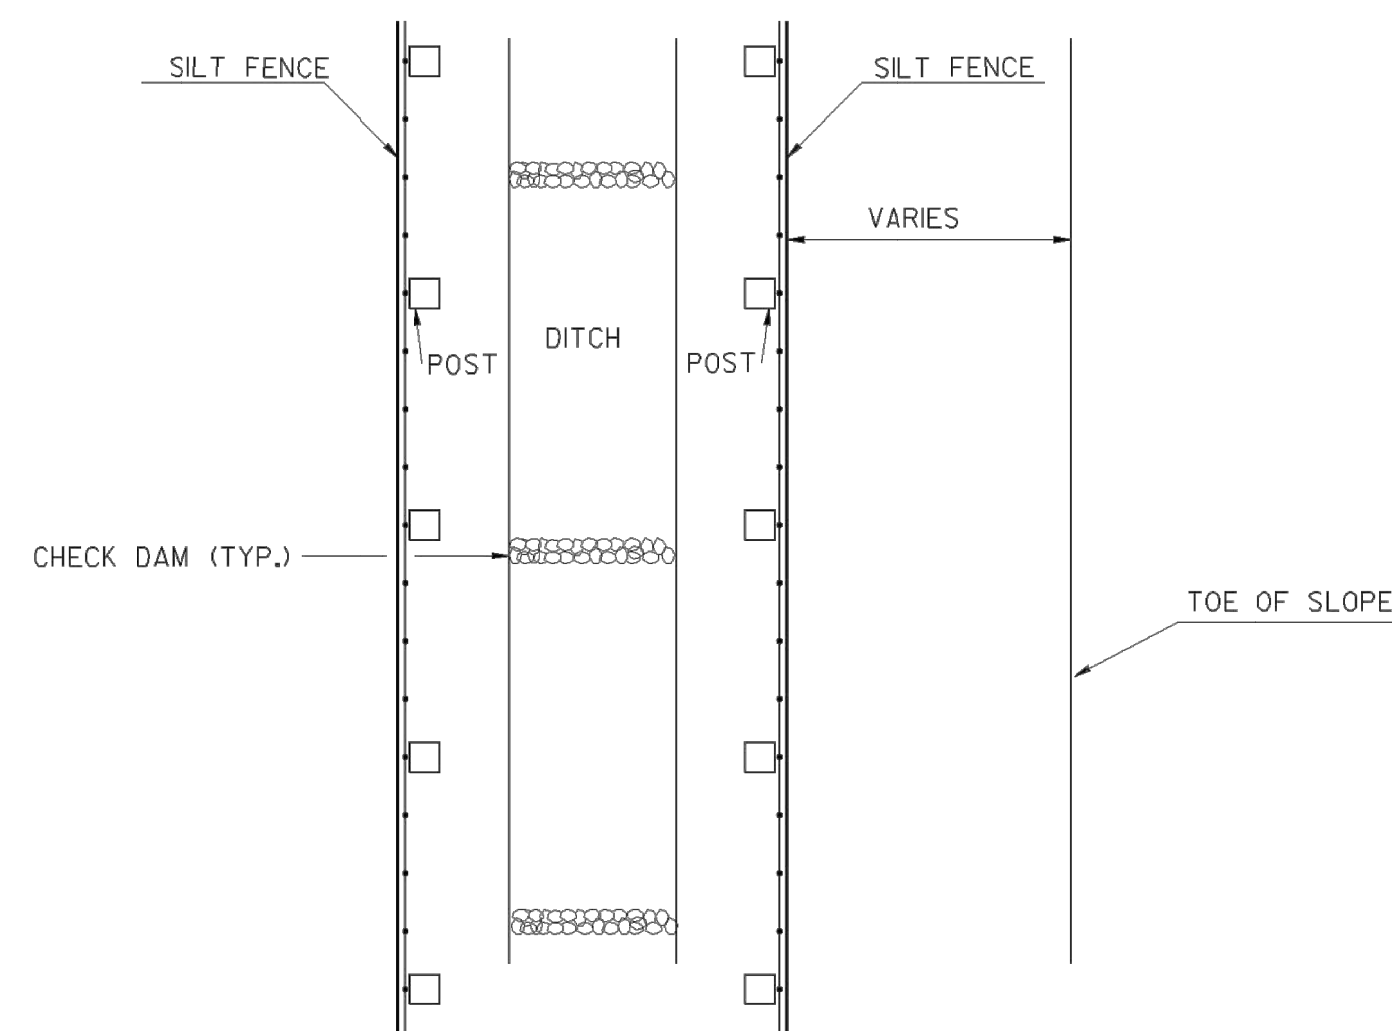

NOTE: TEMPORARY SILT FENCE SHALL NOT BE PLACED WITHIN STATE WATERS.

FENCE TYPE	POST LENGTH	H	D	W	TYPICAL USES
TYPE 'A'	4 FT.	2'-4"	1'-6"	3'-0"	
TYPE 'C'	4 FT.	2'-4"	1'-6"	3'-0"	AT BRIDGE END ROLLS, DOUBLE ROW ALONG STREAMS, WETLANDS AND ENVIRONMENTALLY SENSITIVE AREAS FOR USE OF THIS MATERIAL IN FABRIC CHECKDAMS SEE D-240.

		DATE	DEPARTMENT OF TRANSPORTATION STATE OF GEORGIA	
		REVISION	CONSTRUCTION DETAILS TEMPORARY SILT FENCE BERM DITCH, INSTALLATION, BRUSH BARRIER NO SCALE REV. AND REDRAWN JAN. 2011	
	BY			NUMBER D-24B (SHEET 2 OF 4)



LEVEL II CERTIFIED DESIGN
PROFESSIONAL 0000052944
EXPIRES 05-01-2026

HEET TITLE: **GDOT EROSION CONTROL
STANDARDS & DETAILS**

PROJECT NAME
LEXINGTON ROAD
CORRIDOR SIDEWALK
GAP PROJECT

PROJECT INFORMATION

JOB NO: 19022041.03
DRAWN BY: KC
CHECKED BY: VC
DRAWING FILE: 19022041.03E.DWG
DRAWING SCALE: N.T.S.
ORIGINAL RELEASE DATE: APRIL 25, 2024

Sheet:
56-002


Sheet:
56-003




TYPICAL FABRIC CHECK DAM SPACING	
GRADE OF DITCH	MINIMUM SPACING (FEET)
LESS THAN 1%	100' ±
1% TO 3%	75' ±
3% TO 6%	50' ±
6% TO 8%	25' ±



NOTE: CROSS-SECTION SHOWN IS AN EXAMPLE OF A TYPICAL CUT SECTION WITH A 4-FT FLAT BOTTOM DITCH. ACTUAL FABRIC CHECK DAMS SHALL BE INSTALLED SIMILARLY ACCORDING TO ROADWAY CROSS-SECTIONS.

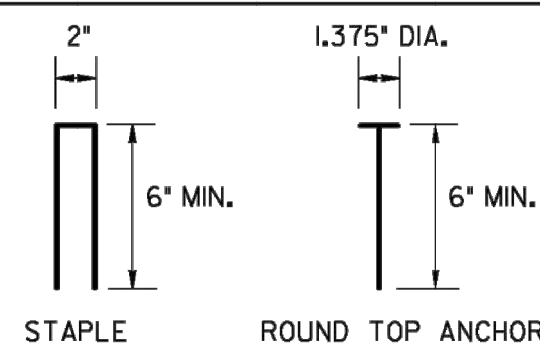

NOTE: TURF REINFORCEMENT MATTING SHALL BE ANCHORED WITH 8-GAUGE METAL STAPLES OR ROUND TOP ANCHORS. ANCHORS SHALL BE LONG ENOUGH TO PROVIDE SUFFICIENT GROUND PENETRATION TO RESIST PULL OUT.

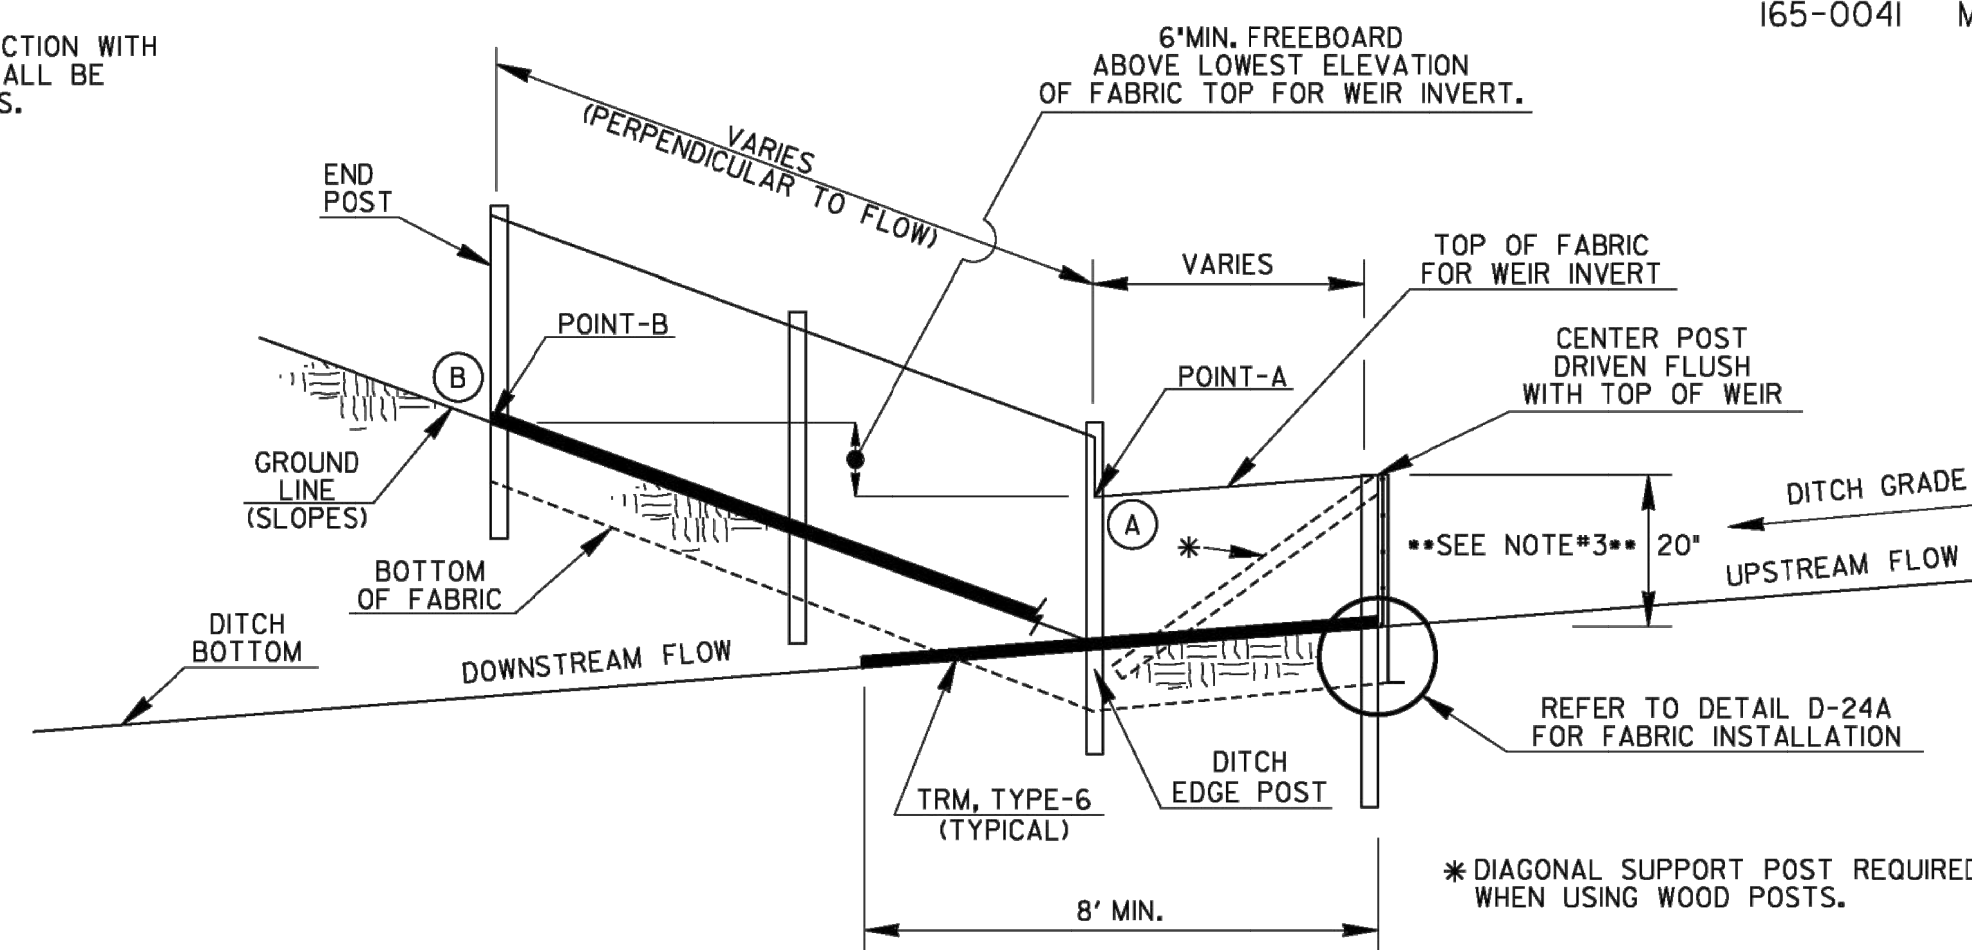

NOTES:

1. FABRIC CHECK DAMS MAY BE USED FOR FLOWS UP TO 2.0-CFS. A ROCK FILTER DAM SHALL BE USED AT THE DOWNSTREAM POINT FOR FLOWS GREATER THAN 2.0-CFS.
2. FABRIC CHECK DAMS SHALL NOT BE PLACED WITHIN FLOWING STATE WATERS.
3. FABRIC CHECK DAMS MAY BE USED IN DITCHES WITH DEPTHS AT LEAST 26-IN. IF DITCH DEPTH IS LESS THAN 26-IN, THE WEIR INVERT MAY BE LOWERED SLIGHTLY IN THE FIELD TO PROVIDE 6-IN MINIMUM FREEBOARD ABOVE POINT-A OR TO MATCH SPACING OF WIRE SUPPORT. THE WEIR HEIGHT SHALL BE NO LESS THAN 15-IN. THE DESIGNER SHALL CONSIDER OTHER APPROPRIATE BMPs FOR CONCENTRATED FLOW FOR DITCH DEPTHS LESS THAN 26-IN.
4. THE FOLLOWING STEPS ARE RECOMMENDED FOR PROPER FABRIC CHECK DAM INSTALLATION:
 - A) DETERMINE DITCH CENTERLINE AND USE A LINE LEVEL OR OTHER MEANS TO FIND POINT-B WITHIN THE DITCH FORESLOPE AND BACKSLOPE TO PROVIDE 6-IN MINIMUM FREEBOARD ABOVE POINT-A.
 - B) CREATE TRENCH 6-IN BELOW DITCH GRADE TO FIT LAYOUT FROM STEP-A WITH MINIMAL SOIL DISTURBANCE.
 - C) LAYOUT TURF REINFORCEMENT MATTING (TRM), TYPE-6 TO PROVIDE PROTECTION A MINIMUM LENGTH OF 8-FT DOWNSTREAM OF CENTER POST TO FUNCTION AS A SPLASH PAD TO PREVENT SCOURING. ADDITIONAL NECESSARY TRM SHALL BE OVERLAPPED 3-FT. THE WIDTH SHALL BE THE DISTANCE BETWEEN POINT-B ON THE DITCH FORESLOPE AND POINT-B ON BACKSLOPE.
 - D) INSTALL FENCE POSTS THROUGH TRM WITHIN TRENCH. CENTER POST AND POSTS WITHIN WEIR AREA SHALL BE INSTALLED FLUSH WITH WEIR. CUT TRM WITHIN TRENCH FOLLOWING CHECK DAM LAYOUT AND SAVE UPSTREAM PORTION OF TRM FOR FURTHER USE.
 - E) PROPERLY INSTALL TYPE-C SILT FENCE. TRENCH BACKFILL SHALL BE COMPACTED WITH A HAND TAMPER, JUMPING JACK COMPACTOR, OR PLATE COMPACTOR TO PREVENT UNDERMINING.
 - F) INSTALL PREVIOUSLY CUT TRM FROM STEP-D UPSTREAM AGAINST CHECK DAM. INSTALLING UPSTREAM AND DOWNSTREAM TRM ACCORDING TO DETAIL D-35 FOR THIS TEMPORARY APPLICATION IS NOT REQUIRED. HOWEVER, TRM SHALL HAVE PROPER CONTACT WITH GROUND SURFACE, ANCHORED 6-IN MAXIMUM SPACING ALONG THE EDGES, AND ADEQUATELY WITHIN THE MATTED AREA.
5. TEMPORARY INSTALLATION OF TRM WITH FABRIC CHECK DAMS SHALL BE INCLUDED IN THE LINEAR COST OF THE CONSTRUCTION, REMOVAL, AND MAINTENANCE OF EACH FABRIC CHECK DAM. NO ADDITIONAL PAYMENT WILL BE MADE.

PAY ITEMS:


FAT ITEMS:

163-0528	CONSTRUCT & REMOVE FABRIC CHECK DAM, TYPE-C SILT FENCE (LF)
165-0041	MAINTENANCE OF CHECK DAMS - ALL TYPES (LF)

STATE	PROJECT NUMBER	SHEET NO.	TOTAL SHEETS
GA.			

[illegible]

ATHENS-CLARKE
COUNTY, GA

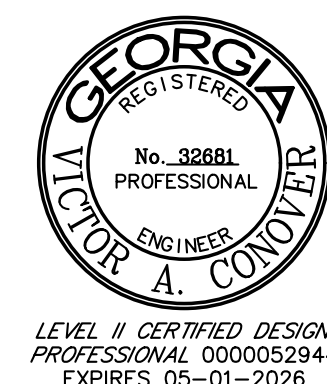

SHEET TITLE: **GDOT EROSION CONTROL
STANDARDS & DETAILS**

PROJECT NAME
LEXINGTON ROAD
CORRIDOR SIDEWALK
GAP PROJECT


PROJECT INFORMATION	
JOB NO:	19022041.03
DRAWN BY:	KC
CHECKED BY:	VC
DRAWING FILE:	19022041.03E.DWG
DRAWING SCALE:	N.T.S.
ORIGINAL RELEASE DATE:	
APRIL 25, 2024	

Sheet:

56-004



- | | | |
|------------------|--|-------|
| PAY ITEM: | | |
| 163-0301 | CONSTRUCT AND REMOVE CONSTRUCTION EXITS | (EA) |
| 165-0101 | MAINTENANCE OF CONSTRUCTION EXIT | (EA) |
| 165-0310 | MAINTENANCE OF CONSTRUCTION EXIT TIRE WASH AREA | (EA) |
| PAY ITEM: | FOR FIELD USE ONLY ACCORDING TO SECTION 163 | |
| 163-0310 | CONSTRUCTION EXIT TIRE CLEANING STATION | (DAY) |

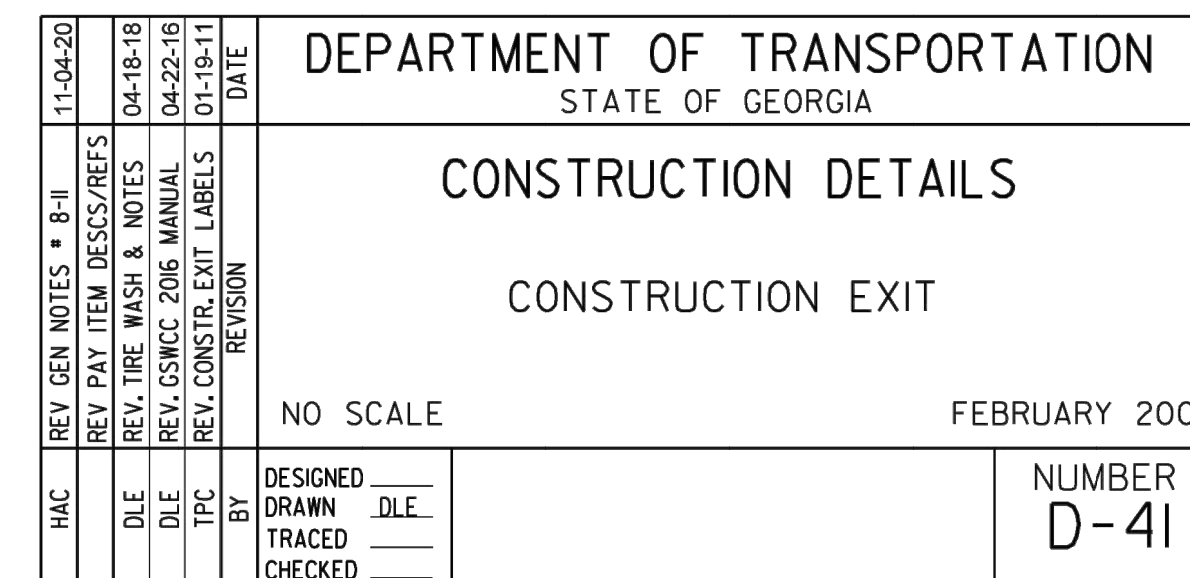[illegible]

ATHENS-CLARKE
COUNTY, GA



HEET TITLE:
**GDOT EROSION CONTROL
STANDARDS & DETAILS**


PROJECT NAME
LEXINGTON ROAD
CORRIDOR SIDEWALK
GAP PROJECT

PROJECT INFORMATION

JOB NO: 19022041.03
DRAWN BY: KC
CHECKED BY: VC
DRAWING FILE: 19022041.03E.DWG
DRAWING SCALE: N.T.S.
ORIGINAL RELEASE DATE: APRIL 25, 2024


Sheet:

56-005

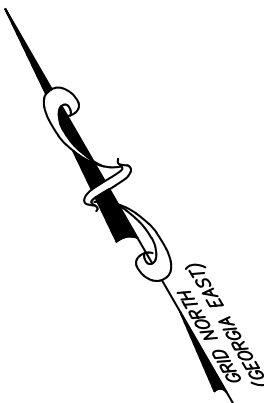

MATCHLINE SHEET 70-002 (STA: 15+00)

70-001

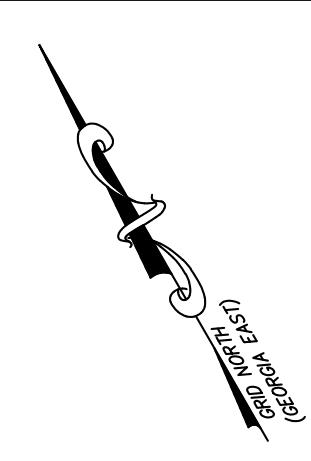


NOTE:

1. TREE PROTECTION FENCING SHALL BE INSTALLED BEFORE CONSTRUCTION ACTIVITIES BEGIN (SUCH AS TRENCING FOR EROSION CONTROL AND TREE FELLING OPERATIONS). FOR THE INSTALLATION OF EROSION CONTROL FENCING, THE CONTRACTOR SHALL FLAG THE LIMITS OF DISTURBANCE AND THEN CONDUCT AN ON SITE REVIEW WITH THE PROJECT OWNER/MANAGER AND THE ATHENS CLARKE COUNTY LANDSCAPE MANAGEMENT ADMINISTRATOR TO DETERMINE THE LOCATIONS OF BOTH EROSION CONTROL FENCING AND TREE PROTECTION FENCING. IN COORDINATION WITH SPLOST, THE ATHENS-CLARKE COUNTY LANDSCAPE MANAGEMENT ADMINISTRATOR SHALL HAVE THE AUTHORITY TO MAKE ADJUSTMENTS TO THE TREE PROTECTION FENCING FOR THE DURATION OF THE PRE-CONSTRUCTION AND CONSTRUCTION PHASES OF THE PROJECT.
2. TREE PROTECTION FENCING SHALL BE ERECTED BEFORE ANY SITE WORK BEGINS TO PRESERVE THE ROOT ZONES OF DESIRABLE TREES OR TREED AREAS THAT HAVE BEEN SELECTED FOR PRESERVATION. THE PURPOSE OF TREE PROTECTION FENCING IS TO LIMIT AND PREVENT UNNECESSARY DISTURBANCES (SUCH AS THE PARKING OF VEHICLES OR EQUIPMENT OR STORAGE OF CONSTRUCTION MATERIALS) IN THE CRITICAL ROOT ZONES (CRZ) OF THE TREE PRESERVATION AREAS. TREE PROTECTION FENCING SHALL CONSIST OF 4 FOOT HIGH PLASTIC SNOW FENCING, WHICH SHALL BE HUNG FROM HEAVY WIRE ATTACHED BETWEEN STURDY POSTS.
3. TREE PROTECTION SIGNS SHALL BE PLACED IN CLEARLY VISIBLE LOCATIONS IN TWO PLACES AROUND ANY SINGLE TREE AND EVERY 30 FEET ALONG THE FENCING ALONGSIDE TREED AREAS. TREE PROTECTION SIGNS WILL BE A MINIMUM OF 11 BY 17 INCHES AND MADE OF A WEATHERPROOF STURDY MATERIAL, SUCH AS PLASTIC OR LAMINATED PAPER. TREE PROTECTION SIGNS WILL BE KEPT IN GOOD CONDITION AND SHALL BE REPLACED IF THE TEXT BECOMES UNREADABLE. TREE PROTECTION SIGNS SHALL INCLUDE THE SPLOST AND ATHENS-CLARKE COUNTY LOGOS AND SHALL STATE "TREE PROTECTION ZONE" IN A VERY LARGE, BOLD FONT AND SHALL READ:
 - 3.1. NO ENTRY, GRADE CHANGE, STORAGE, OR TEMPORARY STORAGE OF ANY MATERIALS OR EQUIPMENT, WASHING OF EQUIPMENT, NOR THE DUMPING OR PILING OF ANY MATERIALS OR DEBRIS PERMITTED IN THE TREE PROTECTION ZONE.
 - 3.2. THE TREE PROTECTION BARRIER MUST NOT BE ALTERED, MOVED, OR REMOVED WITHOUT THE WRITTEN PERMISSION OF SPLOST IN COORDINATION OF THE ATHENS-CLARKE COUNTY COMMUNITY FORESTER (MATEO.FENNELL@ACCGOV.COM)

[illegible]

SHEET TITLE:
TREE MANAGEMENT PLAN


PROJECT NAME
LEXINGTON ROAD
CORRIDOR SIDEWALK
GAP PROJECT

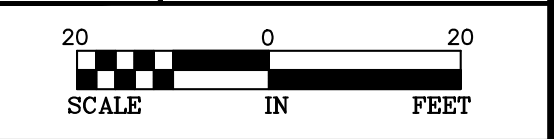

PROJECT INFORMATION	
JOB NO:	19022041.03
DRAWN BY:	KC
CHECKED BY:	VC
DRAWING FILE:	19022041.03E.DWG
DRAWING SCALE:	1" = 20'
ORIGINAL RELEASE DATE: APRIL 25, 2024	

Sheet:
70-004


STATE	PROJECT NUMBER	SHEET NO.	TOTAL SHEETS
GA			

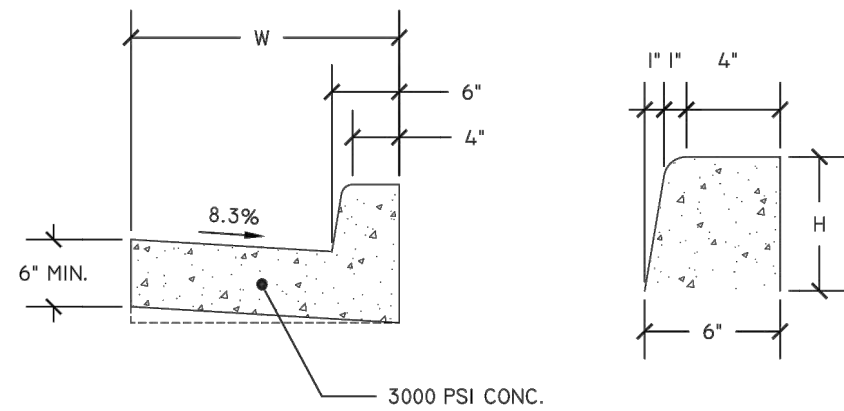

TYPE	H	W	DESIGNATION
2-A	6"	24"	6"x24"x12"
2-B	6"	30"	6"x30"x12"
3	8"	30"	8"x30"x14"


- Notes:
- $\frac{1}{2}$ " Asphalt Impregnated Expansion Joints to be placed every 100 LF., at all structures, and at radius points.
 - Construction Joints to be placed every 10 LF.
 - Graded Aggregate Base to be placed under curb at a minimum thickness of 6" and extend beyond the back of curb a minimum of 6".
 - All exposed surfaces to be broom finished.
 - Gutter thickness may be increased to match paving course.

HIGH BACK CURB & GUTTER
NTS

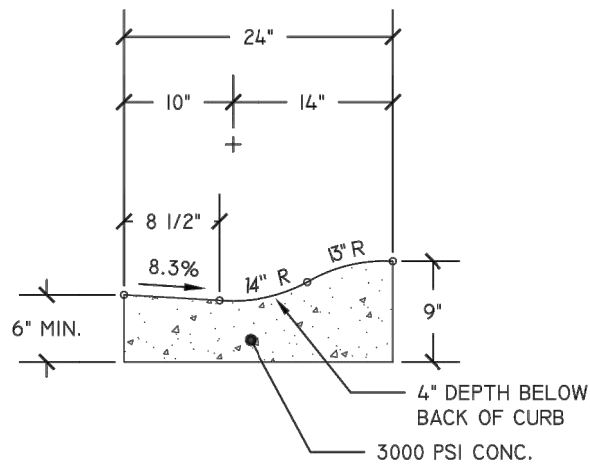


- Notes:
- Use of Rollover Curb requires the approval of the Director of Transportation and Public Works.
 - $\frac{1}{2}$ " Asphalt Impregnated Expansion Joints to be placed every 100 LF., at all structures, and at radius points.
 - Construction Joints to be placed every 10 LF.
 - Graded Aggregate Base to be placed under curb at a minimum thickness of 6" and extend beyond the back of curb a minimum of 6".
 - All exposed surfaces to be broom finished.
 - Gutter thickness may be increased to match paving course.

ROLLOVER CURB
NTS

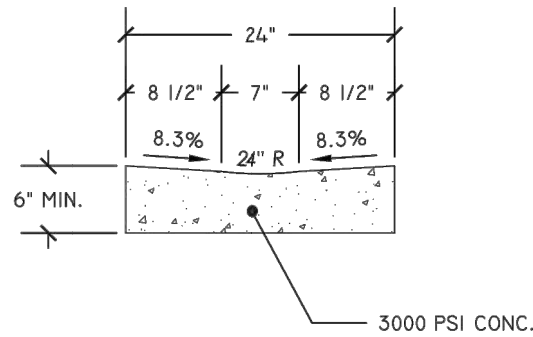


- Notes:
- For use along on-street parking when approved by the Department Director.
 - $\frac{1}{2}$ " Asphalt Impregnated Expansion Joints to be placed every 100 LF., at all structures, and at radius points.
 - Construction Joints to be placed every 10 LF.
 - Graded Aggregate Base to be placed under curb at a minimum thickness of 6" and extend beyond the back of curb a minimum of 6".
 - All exposed surfaces to be broom finished.
 - Gutter thickness may be increased to match paving course.

VALLEY GUTTER
NTS

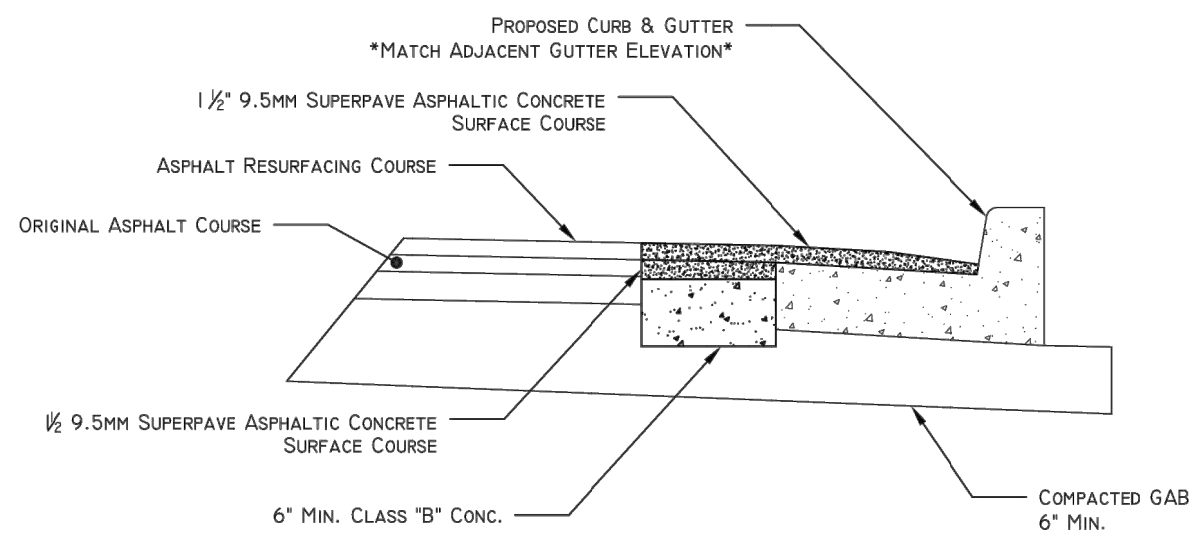

- Notes:
- For installation of curb and gutter along existing streets with excavated area width is less than 5'.
 - Use typical section detail for excavated areas wider than 5'.
 - Graded Aggregate Base to be placed under curb at a minimum thickness of 6" and extend beyond the back of curb a minimum of 6".

CLASS "B" CONCRETE BASE
NTS

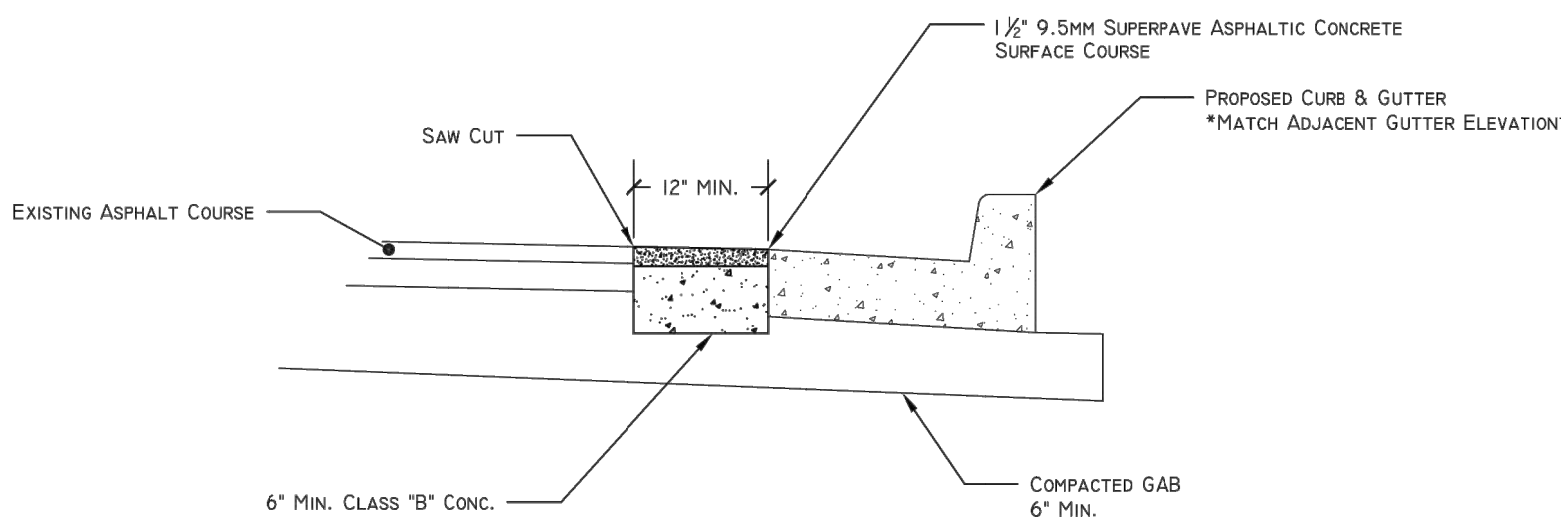

ATHENS-CLARKE
COUNTY, GA



SHEET TITLE:
CONSTRUCTION STANDARDS &
DETAILS

PROJECT NAME:
LEXINGTON ROAD
CORRIDOR SIDEWALK
GAP PROJECT


PROJECT INFORMATION

JOB NO: 19022041.03
DRAWN BY: KC
CHECKED BY: VC
DRAWING FILE: 19022041.03E.DWG
DRAWING SCALE: N.T.S.
ORIGINAL RELEASE DATE: APRIL 25, 2024

Sheet:
80-001

REVISIONS:			
NO.	BY	DATE	DESCRIPTION
1			
2			
3			
4			
5			
6			
7			
8			

SURVEYED BY: NA
DESIGNED BY: BCB
DRAWN BY: BCB
CHECKED BY: BCB
APPROVED BY: JHP

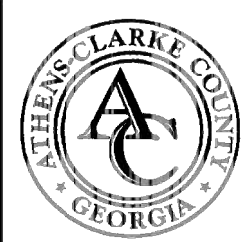


THE UNIFIED GOVERNMENT OF ATHENS-CLARKE COUNTY
DEPARTMENT OF TRANSPORTATION AND PUBLIC WORKS
ENGINEERING DIVISION
120 WEST DOUGHERTY STREET
ATHENS, GEORGIA 30603
PHONE 706.613.3440
FAX 706.613.3444

PROJECT:
CONSTRUCTION STANDARDS AND DETAILS
DATE: FEBRUARY 2009

SHEET:
CURB & GUTTER
DETAIL
SHEET: 1-030


7/22/2009 10:46:42 AM

STATE	PROJECT NUMBER	SHEET NO.	TOTAL SHEETS
GA		40	48

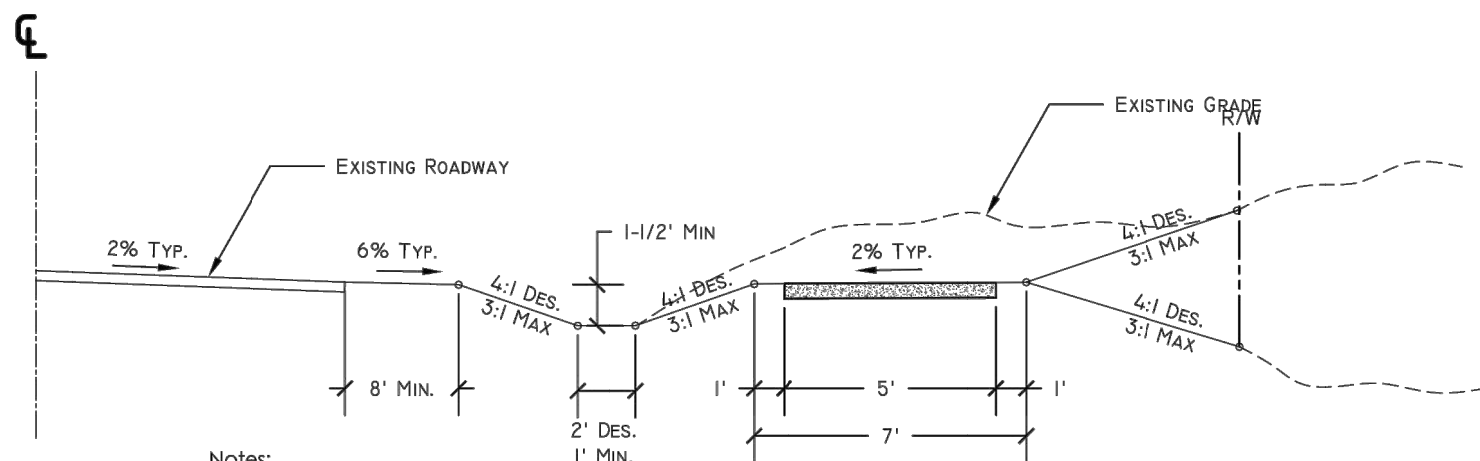


- Notes:
- This typical section to be used when right of way and terrain will allow the sidewalk to be constructed between the ditch and right of way.
 - The centerline profile of the sidewalk should conform to the centerline profile of the roadway whenever possible.
 - Longitudinal slope should not exceed 1:12 or 8.33% except where centerline profile of roadway exceeds 8.33%.
 - All fill areas should be compacted to 95% standard proctor.

TYPICAL SIDEWALK CROSS-SECTION
TYPE #1
NTS

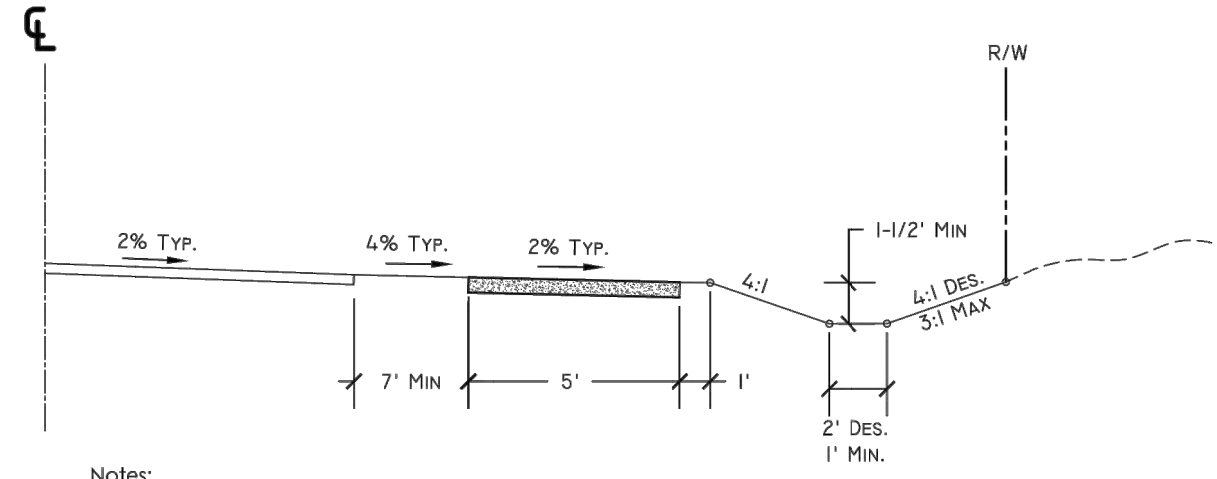


- Notes:
- This detail to be used on ditch sections where the construction of sidewalks behind the ditch is not practical or feasible.
 - The centerline profile of the sidewalk should conform to the centerline profile of the roadway whenever possible.
 - Longitudinal slope should not exceed 1:12 or 8.33% except where centerline profile of roadway exceeds 8.33%.
 - All fill areas should be compacted to 95% standard proctor.

TYPICAL SIDEWALK CROSS-SECTION
TYPE #2
NTS

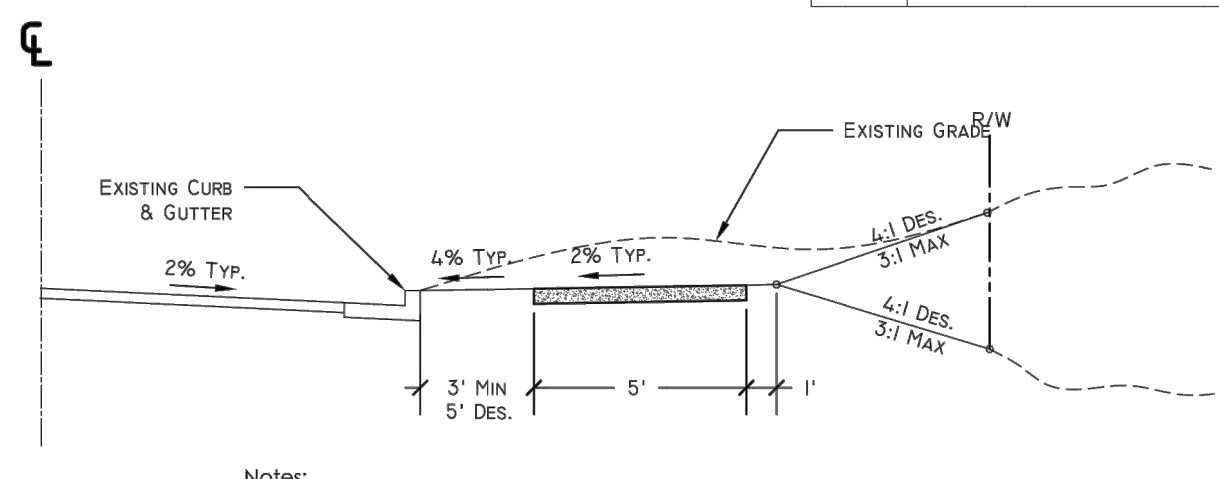


- Notes:
- This detail to be used on streets with existing or proposed curb and gutter.
 - The centerline profile of the sidewalk should conform to the centerline profile of the roadway whenever possible.
 - Longitudinal slope should not exceed 1:12 or 8.33% except where centerline profile of roadway exceeds 8.33%.
 - All fill areas should be compacted to 95% standard proctor.

TYPICAL SIDEWALK CROSS-SECTION
TYPE #3
NTS

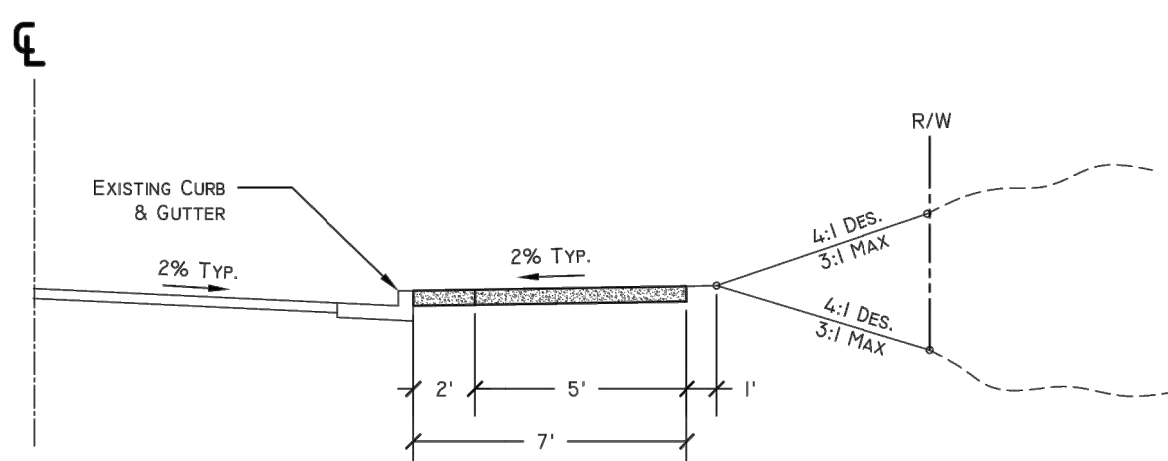


- Notes:
- This detail to be used on streets with existing curb and gutter.
 - See "7' Sidewalk Joint Pattern and Finish Detail".
 - All fill areas should be compacted to 95% standard proctor.

TYPICAL SIDEWALK CROSS-SECTION
TYPE #4
NTS

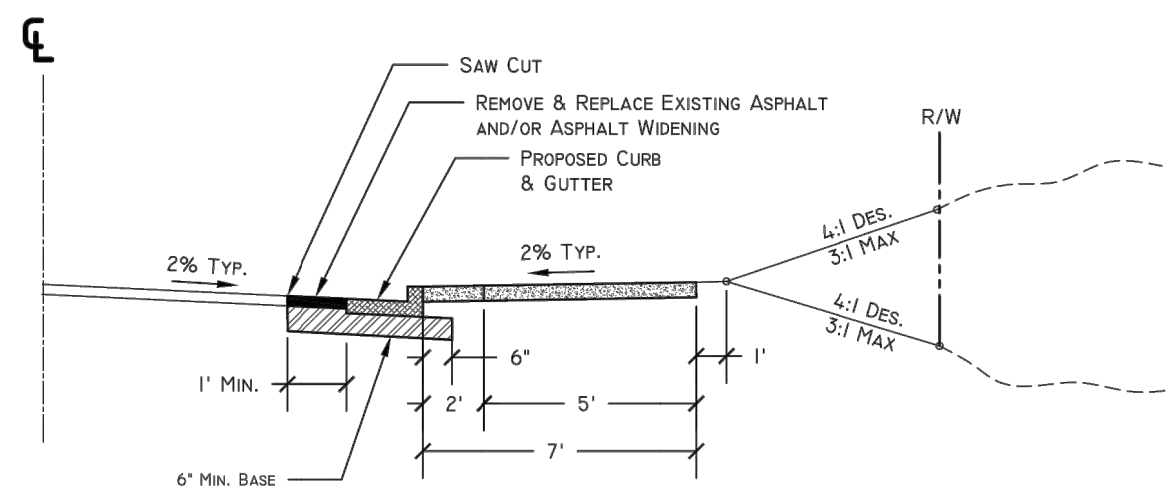


- Notes:
- This detail to be used on streets with proposed curb & gutter or limited right of way, (e.g., deceleration lane, bike lanes, etc).
 - See "7' Sidewalk Joint Pattern and Finish Detail".
 - All fill areas should be compacted to 95% standard proctor.

TYPICAL SIDEWALK CROSS-SECTION
TYPE #5
NTS

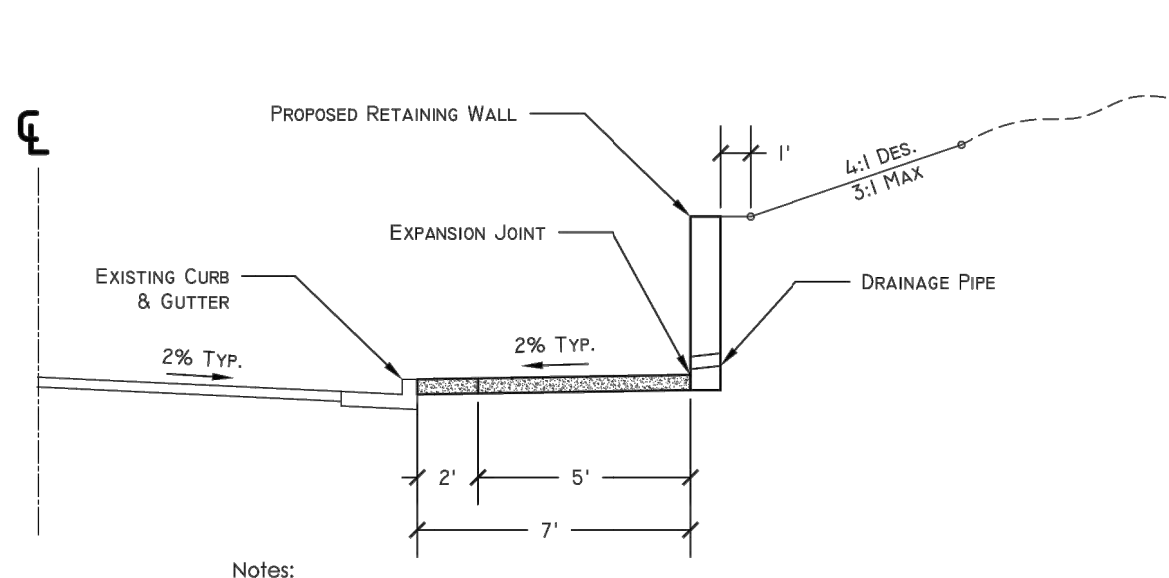


- Notes:
- This detail to be used on existing streets that require substantial cut to construct the proposed sidewalk.
 - Handrails may be required along the top of the proposed wall.
 - See GDOT Standard 9031L.
 - All fill areas should be compacted to 95% standard proctor.

TYPICAL SIDEWALK CROSS-SECTION
TYPE #6
NTS

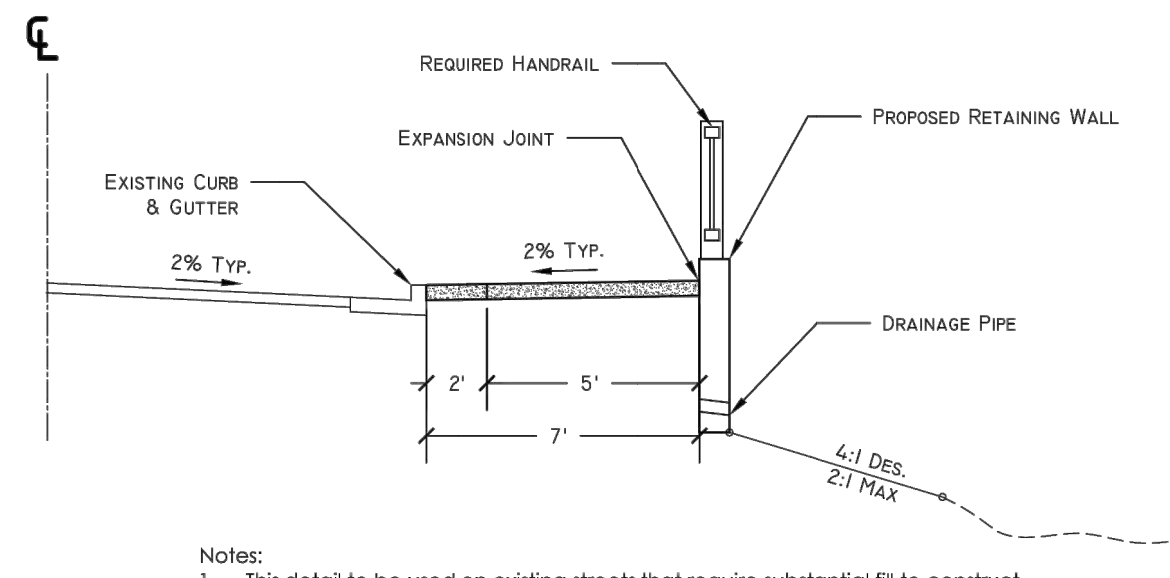


- Notes:
- This detail to be used on existing streets that require substantial fill to construct the proposed sidewalk.
 - Handrails may be required along the top of the proposed wall.
 - See GDOT Standard 9031L.
 - All fill areas should be compacted to 95% standard proctor.

TYPICAL SIDEWALK CROSS-SECTION
TYPE #7
NTS

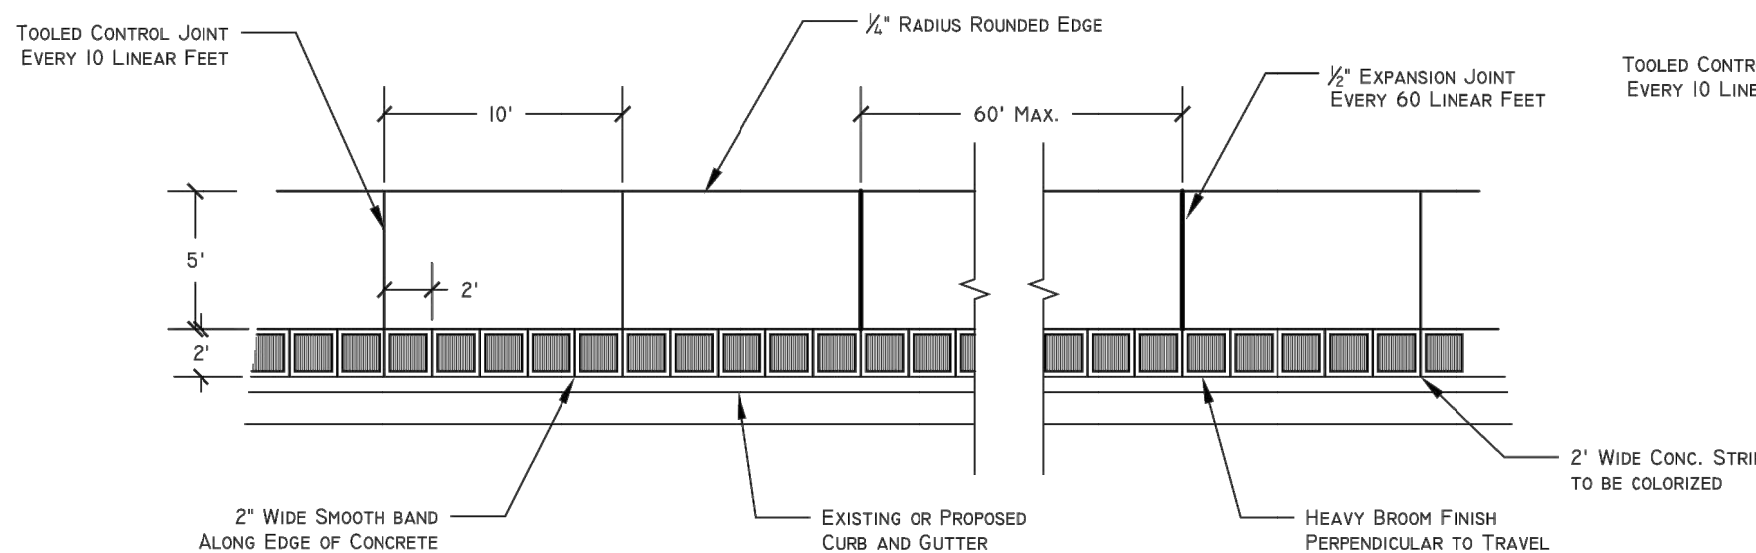


- Notes:
- 1/2" Expansion Joints to be placed every 60' L.F., where sidewalks abut structures, at driveways, driveway aprons and curb cut ramps.
 - This detail substitutes "Concrete Sidewalk Detail" from GDOT Detail Sheet A3.
 - Proposed Curb & Gutter and Concrete Sidewalk must be formed and poured separate.
 - Concrete to be placed 4" (except where otherwise specified) thick with tamps, wood floats and stiff bristle brooms to achieve a type 5 sidewalk finish acceptable to Athens-Clarke County Department of Transportation and Public Works.
 - Sidewalk joints shall be tooled to match curb joints whenever possible.
 - Maximum cross-slope not to exceed 2.00%.
 - 2' wide concrete strip to be colored concrete per Department direction.

7' SIDEWALK JOINT PATTERN
AND FINISH DETAIL
NTS

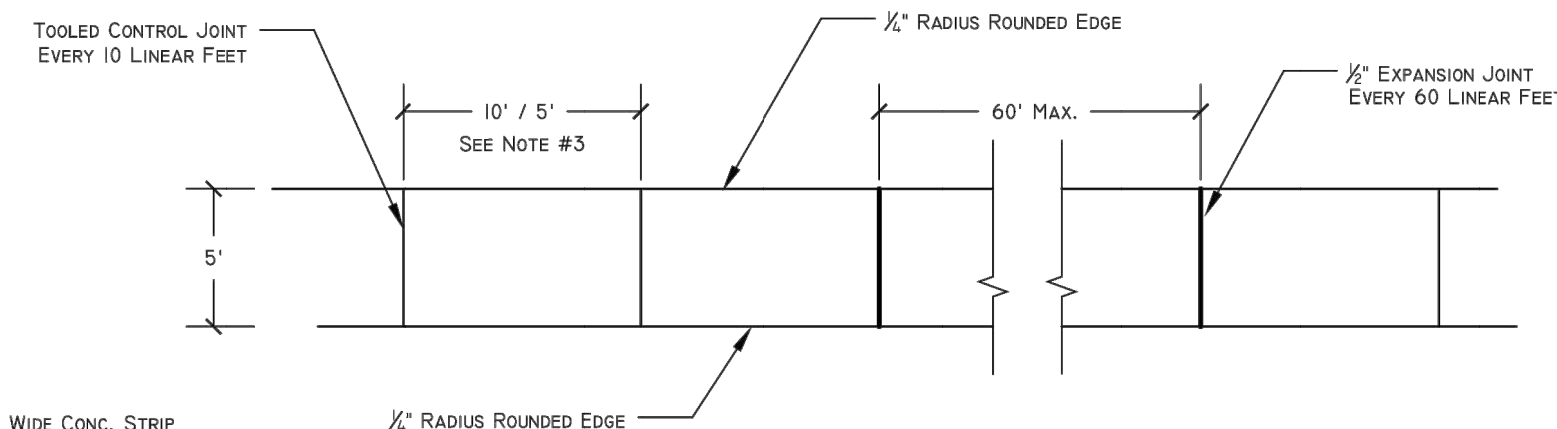

- Notes:
- 1/2" Expansion Joints to be placed every 60' L.F., where sidewalks abut structures, at driveways, driveway aprons and curb cut ramps.
 - This detail substitutes "Concrete Sidewalk Detail" from GDOT Detail Sheet A3.
 - Contraction joints shall be placed every 5' in an Urban Section (Curb and Gutter Section) and every 10' in a Rural Section (Shoulder and Ditch Section).
 - Concrete to be placed 4" (except where otherwise specified) thick with tamps, wood floats and stiff bristle brooms to achieve a type 5 sidewalk finish acceptable to Athens-Clarke County Department of Transportation and Public Works.
 - Maximum running slope not to exceed 8.33%.
 - Maximum cross-slope not to exceed 2.00%.

5' SIDEWALK JOINT PATTERN
AND FINISH DETAIL
NTS

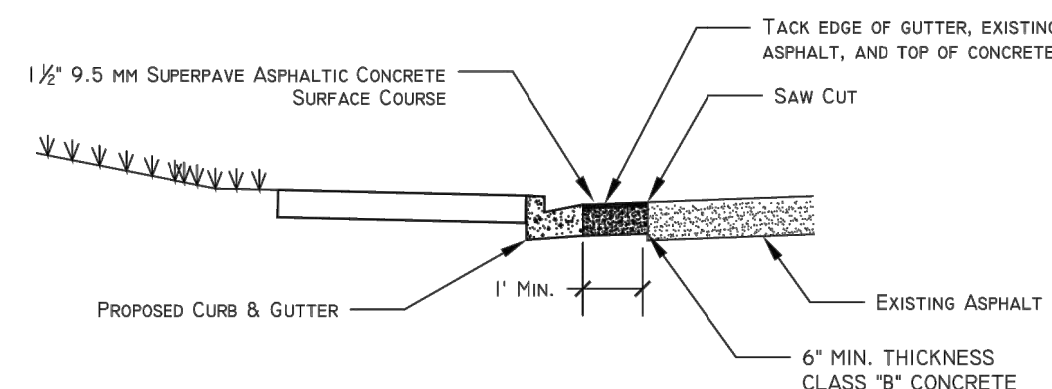


- Notes:
- Class "B" concrete base or pavement widening item code 500-9999 - cu yds.
 - In excavated areas between the existing paving and new curb and gutter that are 5'-0" or less in width, class "B" concrete shall be placed in lieu of the base and paving specified by the typical section. Payment will be made under "Class B concrete base and pavement widening."
 - In excavated areas greater than 5'-0" in width, the contractor shall place base and paving as specified on the typical section.
 - See plans for details of curb and gutter construction.

CLASS "B" CONCRETE BASE
OR WIDENING DETAIL
NTS

REVISIONS:				DESCRIPTION
NO.	BY	DATE		
1				
2				
3				
4				
5				
6				
7				
8				

SURVEYED BY: NA
DESIGNED BY: BCB
DRAWN BY: BCB
CHECKED BY: BCB
APPROVED BY: JWP

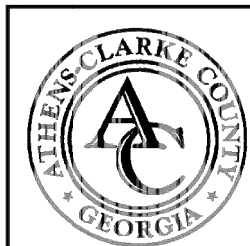

THE UNIFIED GOVERNMENT OF ATHENS-CLARKE COUNTY
DEPARTMENT OF TRANSPORTATION AND PUBLIC WORKS
ENGINEERING DIVISION
120 WEST DOUGHERTY STREET
ATHENS, GEORGIA 30603
PHONE 706.613.3440
FAX 706.613.3444

PROJECT:
CONSTRUCTION STANDARDS AND DETAILS
DATE: FEBRUARY 2009

SHEET: **TYPICAL SIDEWALK CROSS-SECTIONS (EXISTING STREETS)**
SHEET: **1-060**

ATHENS-CLARKE COUNTY, GA



CONSTRUCTION STANDARDS & DETAILS


LEXINGTON ROAD
CORRIDOR SIDEWALK
GAP PROJECT

PROJECT INFORMATION
JOB NO: 19022041.03
DRAWN BY: KC
CHECKED BY: VC
DRAWING FILE: 19022041.03E.DWG
DRAWING SCALE: N.T.S.
ORIGINAL RELEASE DATE:
APRIL 25, 2024

Sheet:
80-002



benesch
 Alfred Benesch & Company
 1005 Broad Street, Suite 200
 Augusta, GA 30901
 P 706.722.4114
www.benesch.com

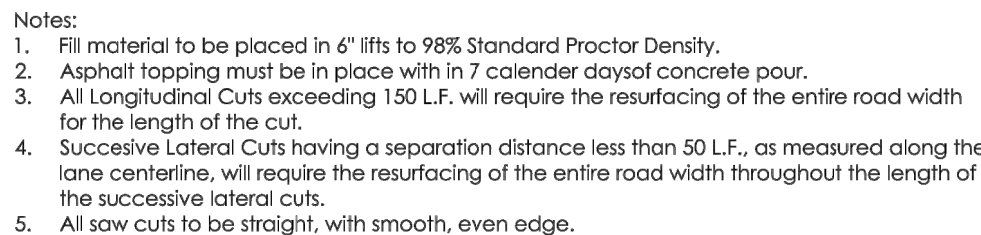

Notes:

1. Fill material to be placed in 6" lifts to 98% Standard Proctor Density.
2. All Street Cuts must be covered with a steel plate of sufficient thickness to span the cut without noticeable deflection. Steel plates must remain in place until concrete has sufficient strength to withstand traffic loads, a minimum of 24 hours.
3. Asphalt topping must be in place with in 7 calendar days of concrete pour.
4. Ring and Cover must be adjusted flush with asphalt.
5. All saw cuts to be straight, with smooth, even edge.

Notes:

1. Fill material to be placed in 6" lifts to 98% Standard Proctor Density.
2. All Street Cuts must be covered with a steel plate of sufficient thickness to span the cut without noticeable deflection. Steel plates must remain in place until concrete has sufficient strength to withstand traffic loads, a minimum of 24 hours.
3. Asphalt topping must be in place with in 7 calendar days of concrete pour.
4. All saw cuts to be straight, with smooth, even edge.

1. Sawcut existing pavement for the necessary trench width only, and perform trench excavation.
2. Complete the utility installation.
3. Backfill trench by placing and compacting in 6-inch lifts to at least 95% theoretical maximum dry density.
4. Spread and trowel straight line, an additional one-foot pavement width on each side of the trench to provide a undisturbed shoulder for the concrete trench cap. Excavate trench and shoulder to proper depth for installation of concrete trench cap and asphalt inlay, per detail.
5. Place 8-inch thick, 3000 PSI, high early strength portland cement concrete trench cap, screed and level concrete to a consistent depth of 1 1/2 inches for subsequent installation of asphalt inlay. Do not apply a smooth trowel finish.
6. Place or otherwise protect, and restrict traffic for 7 days cure time.
7. Apply asphalt tack coat to the top of existing pavement and top of concrete trench cap.
8. Place asphalt type T (Superpave 9.5 mm) 1 1/2 inch thick and compact.

* Note: GDOT twenty-four hour accelerated strength concrete (GDOT Standard Specifications Construction of Transportation Systems, 2001 Edition, Section 504) may be substituted for 3000PSI concrete. A six (6) hour cure time will be applicable under this condition.

SURVEYED BY: NA
DESIGNED BY: BCB
DRAWN BY: BCB
CHECKED BY: BCB
APPROVED BY: JMP



PROJECT:

DATE: FEBRUARY 2009

SHEET:

UTILITY CUT AND ADJUSTMENT DETAIL

2022/06/07 10:44:07 AM

PROJECT INFORMATION	
---------------------	--

JOB NO: 19022041.03
DRAWN BY: KC
CHECKED BY: VC
DRAWING FILE: 19022041.03E.DWG
DRAWING SCALE: N.T.S.
ORIGINAL RELEASE DATE: APRIL 25, 2024

Sheet:

80-003



benesch
 Alfred Benesch & Company
 1005 Broad Street, Suite 200
 Augusta, GA 30901
 P 706.722.4114
www.benesch.com

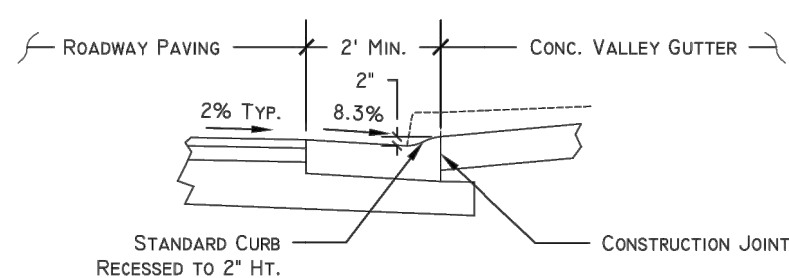



Diagram illustrating the cross-section of a valley gutter. The diagram shows a central gutter with a recessed curb on either side. Key dimensions and labels include:

- VARIES**: Indicated for the width of the gutter and the distance from the curb to the gutter.
- 2% TYP.**: Typical cross-slope of the gutter.
- 6" or 8"-3000 PSI CONC.**: Material specification for the gutter.
- VALLEY GUTTER**: Label for the central gutter.
- RECESSED CURB**: Label for the curb on either side.
- CONSTRUCTION JOINT**: Indicated by a vertical dashed line.
- R/W**: Right-of-way line.
- 7'** and **10'**: Horizontal dimensions from the curb to the construction joint and from the construction joint to the right-of-way line, respectively.
- MAX. ALGEBRAIC DIFFERENCE OF 15%** and **MAX. ALGEBRAIC DIFFERENCE OF 12%**: Maximum allowable cross-slopes on either side of the gutter.

A detailed cross-section diagram of a gutter curb and gutter installation. The diagram shows the following layers and components from left to right:

- ORIGINAL ASPHALT COURSE:** The existing base layer on the left.
- 1 1/2" 9.5MM SUPERPAVE ASPHALTIC CONCRETE SURFACE COURSE:** A new surface layer on the left.
- ASPHALT RESURFACING COURSE:** A thin layer between the surface course and the original asphalt.
- PROPOSED RECESSED CURB:** A vertical curb structure on the right.
- "MATCH ADJACENT GUTTER ELEVATION*":** A dashed line indicating the gutter's elevation on the right.
- 6" MIN. CLASS "B" CONC.:** A concrete base layer under the curb.
- 12" MIN.:** A dimension indicating the width of the concrete base.
- COMPACTED GAB 6" MIN.:** A compacted gravel base layer under the concrete.

The diagram illustrates the construction details for a gutter curb, showing the relationship between the existing pavement, the new surface course, the curb structure, and the underlying base and subgrade.

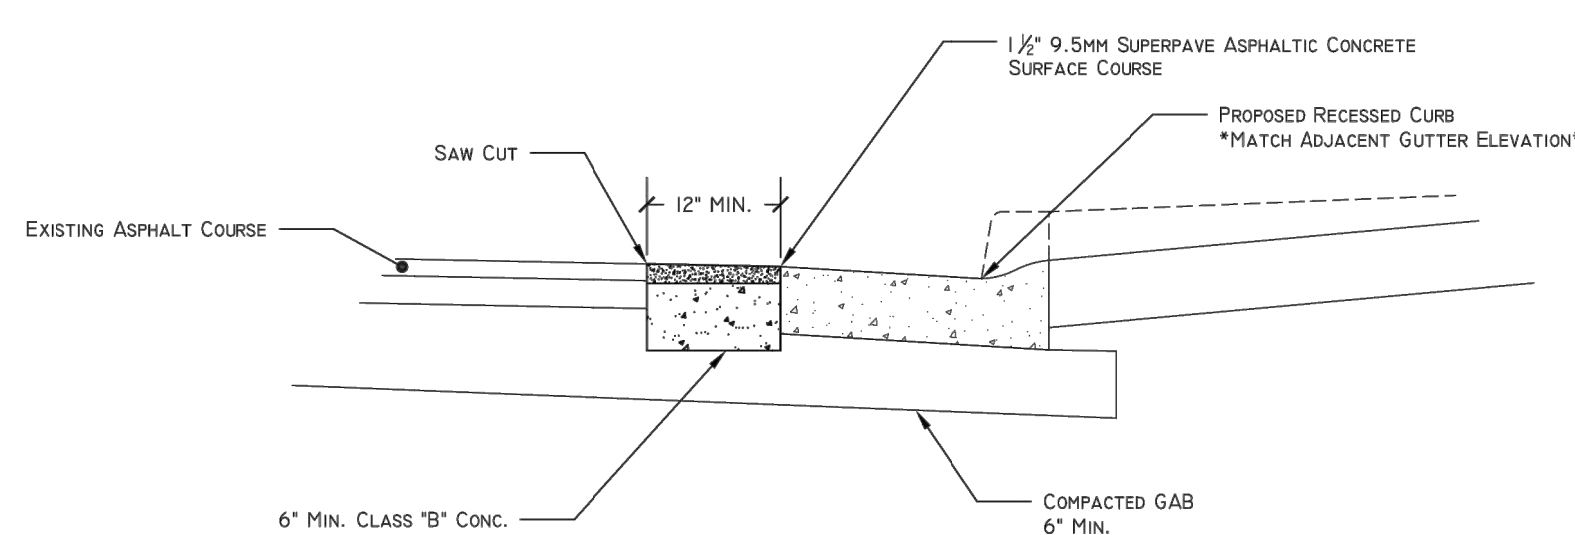

- Notes:
1. For installation of curb and gutter along existing streets where excavated area with a width less than 5'.
 2. Use typical section detail for excavated areas wider than 5'.
 3. Graded Aggregate Base to be placed under curb at a minimum thickness of 6" and extend beyond the back of curb a minimum of 6".

ATHENS-CLARKE
COUNTY, GA

SHEET TITLE: CONSTRUCTION STANDARDS & DETAILS


PROJECT TITLE
LEXINGTON ROAD
CORRIDOR SIDEWALK
GAP PROJECT

PROJECT INFORMATION	
JOB NO:	19022041.03
DRAWN BY:	KC
CHECKED BY:	VC
DRAWING FILE:	19022041.03E.DWG
DRAWING SCALE:	N.T.S.
ORIGINAL RELEASE DATE:	APRIL 25, 2024

Sheet:
80-004

REVIEWS:			
NO.	BY	DATE	DESCRIPTION
1			
2			
3			
4			
5			
6			
7			
8			

SURVEYED BY: NA
DESIGNED BY: BCB
DRAWN BY: BCB
CHECKED BY: BCB
APPROVED BY: JMP

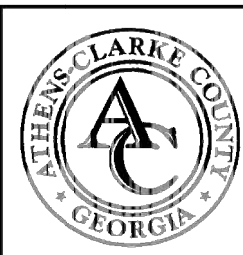

THE UNIFIED GOVERNMENT OF ATHENS-CLARKE COUNTY
DEPARTMENT OF TRANSPORTATION AND PUBLIC WORKS
ENGINEERING DIVISION

120 WEST DOUGHERTY STREET
ATHENS, GEORGIA 30603

PHONE 706.613.3440
FAX 706.613.3444

PROJECT:

CONSTRUCTION STANDARDS AND DETAILS

DATE: JUNE 2009

SHEET:

URBAN RESIDENTIAL
DRIVEWAY APRON DETAIL


SHEET: 2-010

7/22/2009 10:43:13 AM

[illegible]

PROJECT NAME
LEXINGTON ROAD
CORRIDOR SIDEWALK
GAP PROJECT

Sheet:
80-007

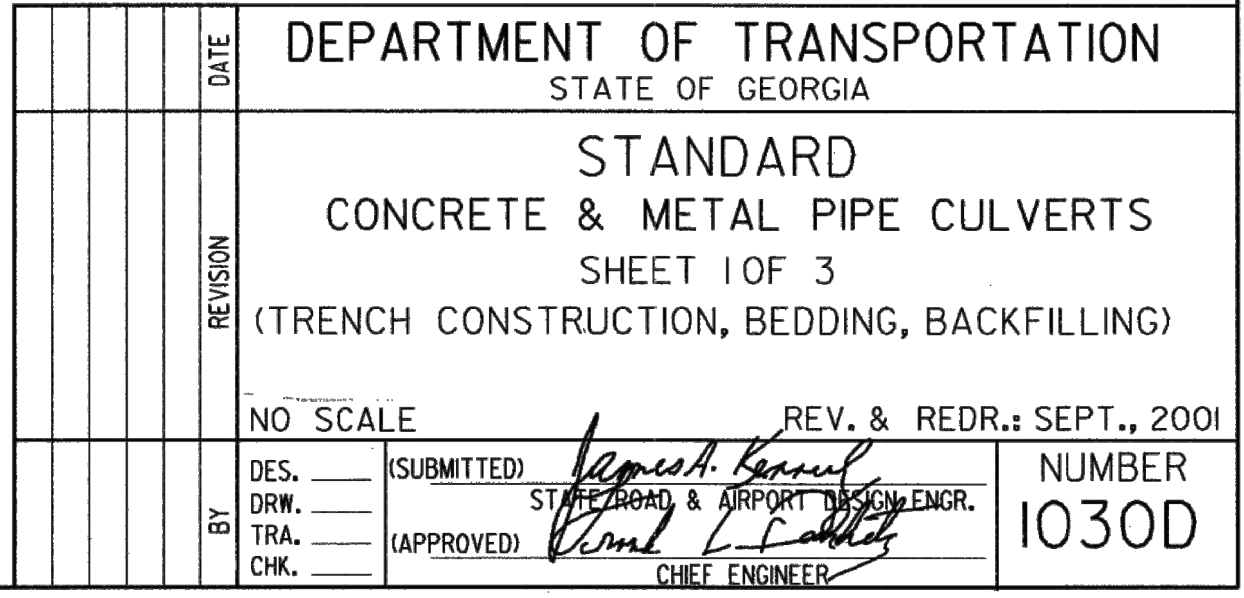

NOTE:

1. FOR FILL HEIGHT TABLES SEE SHEET 2 OF 3 AND SHEET 3 OF 3.
2. ONLY ONE CLASS OR THICKNESS OF PIPE WILL BE SPECIFIED FOR EACH INDIVIDUAL LOCATION. THE CLASS OR THICKNESS WILL BE DETERMINED BY THE MAXIMUM HEIGHT OF FILL.

6/18/2007 10:39:20 AM \\6001-D5M\B\PE\CT\030\go_11\F1F2\out\ut_300\g\w\w\6 M\GARY\10300\page 2.dxf

TABLE NO.1 ROUND PIPE - CONCRETE - CORRUGATED STEEL - CORRUGATED ALUMINUM
MINIMUM CLASS OF CONCRETE OR MINIMUM THICKNESS OF STEEL AND ALUMINUM

PIPE DIAMETER (INCHES)	PIPE DIAMETER (INCHES)	PIPE DIAMETER (INCHES)	PIPE DIAMETER (INCHES)	HEIGHT OF FILL IN FEET ABOVE TOP OF PIPE										PIPE DIAMETER (INCHES)	
				1 - 10	10 - 15	15 - 20	20 - 25	25 - 30	30 - 35	35 - 40	40 - 50	50 - 60	60 - 70		70 - 80
12	CONCRETE	12	III	III	IV	V	V	V	V	V	V	V	V	V	.064
	STEEL 1	12	.064	.064	.064	.064	.064	.064	.064	.064	.064	.064	.064	.064	.064
	ALUM 1	12	.060	.060	.060	.060	.075	.075	.075	.075	.075	.075	.075	.075	.075
	CONCRETE	12	III	III	IV	V	V	V	V	V	V	V	V	V	.064
15	STEEL 1	12	.064	.064	.064	.064	.064	.064	.064	.064	.064	.064	.064	.064	.064
	ALUM 1	12	.060	.060	.060	.060	.075	.075	.075	.075	.075	.075	.075	.075	.075
	CONCRETE	12	III	III	IV	V	V	V	V	V	V	V	V	V	.064
	STEEL 1	12	.064	.064	.064	.064	.064	.064	.064	.064	.064	.064	.064	.064	.064
18	CONCRETE	12	III	III	IV	V	V	V	V	V	V	V	V	V	.064
	STEEL 1	12	.064	.064	.064	.064	.064	.064	.064	.064	.064	.064	.064	.064	.064
	ALUM 1	12	.060	.060	.060	.060	.075	.075	.075	.075	.075	.075	.075	.075	.075
	CONCRETE	12	III	III	IV	V	V	V	V	V	V	V	V	V	.064
24	STEEL 1	12	.064	.064	.064	.064	.064	.064	.064	.064	.064	.064	.064	.064	.064
	ALUM 1	12	.060	.060	.060	.060	.075	.075	.075	.075	.075	.075	.075	.075	.075
	CONCRETE	12	III	III	IV	V	V	V	V	V	V	V	V	V	.064
	STEEL 1	12	.064	.064	.064	.064	.064	.064	.064	.064	.064	.064	.064	.064	.064
30	CONCRETE	12	III	III	IV	V	V	V	V	V	V	V	V	V	.064
	STEEL 1	12	.064	.064	.064	.064	.064	.064	.064	.064	.064	.064	.064	.064	.064
	ALUM 1	12	.075	.075	.075	.075	.105	.105	.105	.105	.105	.105	.105	.105	.105
	CONCRETE	12	III	III	IV	V	V	V	V	V	V	V	V	V	.064
36	STEEL 1	12	.064	.064	.064	.064	.064	.064	.064	.064	.064	.064	.064	.064	.064
	STEEL 2	12	.064	.064	.064	.064	.064	.064	.064	.064	.064	.064	.064	.064	.064
	ALUM 1	12	.075	.105	.105	.105	.105	.105	.105	.105	.105	.105	.105	.105	.105
	ALUM 2	12	.060	.060	.060	.060	.075	.075	.075	.075	.075	.075	.075	.075	.075
42	CONCRETE	12	III	III	IV	V	V	V	V	V	V	V	V	V	.064
	STEEL 1	12	.064	.064	.064	.064	.064	.064	.064	.064	.064	.064	.064	.064	.064
	STEEL 2	12	.064	.064	.064	.064	.064	.064	.064	.064	.064	.064	.064	.064	.064
	ALUM 1	12	.105	.105	.135	.135	.164	.164	.164	.164	.164	.164	.164	.164	.164
48	ALUM 2	12	.060	.060	.060	.060	.075	.075	.075	.075	.075	.075	.075	.075	.075
	CONCRETE	12	III	III	IV	V	V	V	V	V	V	V	V	V	.064
	STEEL 1	12	.064	.064	.064	.064	.064	.064	.064	.064	.064	.064	.064	.064	.064
	STEEL 2	12	.064	.064	.064	.064	.064	.064	.064	.064	.064	.064	.064	.064	.064
54	ALUM 1	12	.105	.105	.135	.135	.164	.164	.164	.164	.164	.164	.164	.164	.164
	ALUM 2	12	.060	.060	.060	.060	.075	.075	.075	.075	.075	.075	.075	.075	.075
	CONCRETE	12	III	III	IV	V	V	V	V	V	V	V	V	V	.064
	STEEL 1	12	.079	.079	.079	.079	.079	.079	.079	.079	.079	.079	.079	.079	.079
60	STEEL 2	12	.064	.064	.064	.064	.064	.064	.064	.064	.064	.064	.064	.064	.064
	ALUM 1	15	.135	.135	.164	.164	.164	.164	.164	.164	.164	.164	.164	.164	.164
	ALUM 2	15	.060	.060	.060	.060	.075	.075	.075	.075	.075	.075	.075	.075	.075
	CONCRETE	12	III	III	IV	V	V	V	V	V	V	V	V	V	.064
66	STEEL 1	12	.138	.138	.138	.138	.138	.138	.138	.138	.138	.138	.138	.138	.138
	STEEL 2	12	.064	.064	.064	.064	.064	.064	.064	.064	.064	.064	.064	.064	.064
	ALUM 1	18	.164	.164	.164	.164	.164	.164	.164	.164	.164	.164	.164	.164	.164
	ALUM 2	18	.075	.075	.105	.105	.135	.135	.135	.135	.135	.135	.135	.135	.135
72	CONCRETE	12	III	III	IV	V	V	V	V	V	V	V	V	V	.064
	STEEL 1	12	.138	.138	.138	.138	.138	.138	.138	.138	.138	.138	.138	.138	.138
	STEEL 2	12	.064	.064	.064	.064	.064	.064	.064	.064	.064	.064	.064	.064	.064
	ALUM 1	18	.164	.164	.164	.164	.164	.164	.164	.164	.164	.164	.164	.164	.164
78	ALUM 2	18	.075	.075	.105	.105	.135	.135	.135	.135	.135	.135	.135	.135	.135
	CONCRETE	12	III	III	IV	V	V	V	V	V	V	V	V	V	.064
	STEEL 1	12	.138	.138	.138	.138	.138	.138	.138	.138	.138	.138	.138	.138	.138
	STEEL 2	12	.064	.064	.064	.064	.064	.064	.064	.064	.064	.064	.064	.064	.064
84	ALUM 1	18	.164	.164	.164	.164	.164	.164	.164	.164	.164	.164	.164	.164	.164
	ALUM 2	18	.075	.075	.105	.105	.135	.135	.135	.135	.135	.135	.135	.135	.135
	CONCRETE	12	III	III	IV	V	V	V	V	V	V	V	V	V	.064
	STEEL 1	15	.168	.168	.168	.168	.168	.168	.168	.168	.168	.168	.168	.168	.168
90	STEEL 2	15	.064	.064	.064	.064	.064	.064	.064	.064	.064	.064	.064	.064	.064
	ALUM 1	21	.105	.105	.105	.105	.135	.135	.135	.135	.135	.135	.135	.135	.135
	ALUM 2	21	.060	.060	.060	.060	.075	.075	.075	.075	.075	.075	.075	.075	.075
	CONCRETE	12	III	III	IV	V	V	V	V	V	V	V	V	V	.064
96	STEEL 1	18	.064	.064	.064	.064	.064	.064	.064	.064	.064	.064	.064	.064	.064
	STEEL 2	18	.105	.105	.105	.105	.135	.135	.135	.135	.135	.135	.135	.135	.135
	ALUM 1	24	.105	.105	.105	.105	.135	.135	.135	.135	.135	.135	.135	.135	.135
	ALUM 2	24	.060	.060	.060	.060	.075	.075	.075	.075	.075	.075	.075	.075	.075
102	CONCRETE	12	III	III	IV	V	V	V	V	V	V	V	V	V	.064
	STEEL 1	15	.168	.168	.168	.168	.168	.168	.168	.168	.168	.168	.168	.168	.168
	STEEL 2	15	.064	.064	.064	.064	.064	.064	.064	.064	.064	.064	.064	.064	.064
	ALUM 1	21	.105	.105	.105	.105	.135	.135	.135	.135	.135	.135	.135	.135	.135
108	ALUM 2	21	.060	.060	.060	.060	.075	.075	.075	.075	.075	.075	.075	.075	.075
	CONCRETE	12	III	III	IV	V	V	V	V	V	V	V	V	V	.064
	STEEL 1	24	.109	.109	.109	.109	.109	.109	.109	.109	.109	.109	.109	.109	.109
	STEEL 2	24	.135	.135	.135	.135	.168	.168	.168	.168	.168	.168	.168	.168	.168
114	ALUM 1	24	.109	.109	.109	.109	.109	.109	.109	.109	.109	.109	.109	.109	.109
	ALUM 2	24	.164	.164	.164	.164	.164	.164	.164	.164	.164	.164	.164	.164	.164
	CONCRETE	12	III	III	IV	V	V	V	V	V	V	V	V	V	.064
	STEEL 1	24	.109	.109	.109	.109	.109	.109	.109	.109	.109	.109	.109	.109	.109
120	STEEL 2	24	.164	.164	.164	.164	.164	.164	.164	.164	.164	.164	.164	.164	.164
	CONCRETE	12	III	III	IV	V	V	V	V	V	V	V	V	V	.064
	STEEL 1	24	.109	.109	.109	.109	.109	.109	.109	.109	.109	.109	.109	.109	.109
	STEEL 2	24	.164	.164	.164	.164	.164	.164	.164	.164	.164	.164	.164	.164	.164

TABLE NO.3-INFORMATION ONLY			
COR. METAL THICKNESS EQUIVALENT GAGE		COR. METAL THICKNESS EQUIVALENT GAGE	
STEEL	.064 .079 .109 .138 .164	STEEL	.064 .079 .109 .138 .164
ALUMINUM	.060 .075 .105 .135 .164	ALUMINUM	.060 .075 .105 .135 .164

FOR CONDITIONS TO THE RIGHT OF
THE HEAVY LINE, CLASS V CONCRETE
PIPE REQUIRES IMPERFECT BACKFILL
ACCORDING TO DETAIL "A" OR "B" ON
SHEET 1 OF 3.

STEEL 1 OR ALUM 1 DENOTES CORRUGATION PROFILE 2 2/3" X 1/2"

STEEL 2 OR ALUM 2 DENOTES CORRUGATION PROFILE 3" X 1" (OR 5" X 1" FOR STEEL PIPE ONLY)

ALL STEEL AND ALUMINUM PIPE SHALL BE LOCK-SEAM OR WELDED-SEAM (HELICAL) CONSTRUCTION.

MINIMUM COVER VALUES APPLY TO HS-20 LIVE LOAD. MINIMUM COVER NEEDED FOR CONSTRUCTION VEHICLES MAY BE GREATER AND IS THE RESPONSIBILITY OF THE CONTRACTOR.

TRENCH CONSTRUCTION IS REQUIRED FOR CONDITIONS ON BOTH SIDES OF HEAVY LINE. SEE SHEET 1 OF 3.

FOR CONDITIONS TO RIGHT OF HEAVY LINE, CONCRETE PIPE REQUIRES IMPERFECT BACKFILL ACCORDING TO SPECIFICATIONS AND THIS STANDARD.

TABLE VALUES FOR ALUMINUM CORRUGATED PIPE (OR ALUMINUM SPIRAL RIB PIPE) ARE COMPUTED BASED UPON ALCLAD ALLOY 3004-H34 HAVING MINIMUM YIELD STRENGTH, fy=24,000 PSI. IF ALUMINUM PIPE IS OTHERWISE FURNISHED AS 3004-H32 (fy=20,000 PSI), THE TABLE NO.1 ALLOWABLE FILL HEIGHTS SHALL BE ADJUSTED AS FOLLOWS:

- A. ALL MINIMUM COVER VALUES SHALL BE INCREASED BY 15 PERCENT. (EXAMPLE: 12 INCHES BECOMES 13.8 INCHES)
B. ALL HEIGHT OF FILL VALUES SHALL BE DECREASED BY 15 PERCENT. (EXAMPLE: 35-40 FEET BECOMES 29.7-34.0 FEET)

STATE	PROJECT NUMBER	SHEET NO.	TOTAL SHEETS
GA.			

DEPARTMENT OF TRANSPORTATION STATE OF GEORGIA	
STANDARD CONCRETE & METAL PIPE CULVERTS SHEET 2 OF 3 (FILL HEIGHTS FOR CONCRETE & CORRUGATED METAL PIPE)	
NO SCALE	OCTOBER 21, 1998
DES. DRW. TRA. CH. (SUBMITTED) (APPROVED)	STATE ROAD & AIRPORT DESIGN ENGINEER CHIEF ENGINEER
NUMBER 1030D	

Sheet:

80-008

PROJECT INFORMATION

JOB NO: 19022041.03
DRAWN BY: KC
CHECKED BY: VC
DRAWING FILE: 19022041.03E.DWG
DRAWING SCALE: N.T.S.
ORIGINAL RELEASE DATE:
APRIL 25, 2024

CONSTRUCTION STANDARDS & DETAILS

LEXINGTON ROAD
CORRIDOR SIDEWALK
GAP PROJECT

ATHENS-CLARKE
COUNTY, GA

benesch

Alfred Benesch & Company
1005 Broad Street, Suite 200
Augusta, GA 30901
P 706.722.4114
www.benesch.com

TABLE NO. 1 R ROUND PIPE - SPIRAL RIB STEEL - SPIRAL RIB ALUMINUM

[illegible]

R DENOTES SPIRAL RIB PROFILE 3/4" X 3/4" X 7-1/2"

TABLE VALUES FOR ALUMINUM SPIRAL RIB PIPE ARE COMPUTED BASED UPON ALCLAD ALLOY 3004-H34 HAVING MINIMUM YIELD STRENGTH, $\bar{f}_y=24,000$ PSI.

- B. ALL HEIGHT OF FILL VALUES SHALL BE DECREASED BY 15 PERCENT. (EXAMPLE: 35'-00 FT. BECOMES 29.75'-00 FT.)

MINIMUM COVER VALUES APPLY TO HS-20 LIVE LOAD. MINIMUM COVER NEEDED FOR CONSTRUCTION VEHICLES MAY BE GREATER AND IS THE RESPONSIBILITY OF THE CONTRACTOR.


TRENCH CONSTRUCTION IS REQUIRED FOR ALL INSTALLATIONS.

DATE		DEPARTMENT OF TRANSPORTATION STATE OF GEORGIA	
REVISION		STANDARD CONCRETE & METAL PIPE CULVERTS SHEET 3 OF 3 (FILL HEIGHTS FOR SPIRAL RIB METAL PIPE & FOR PIPE ARCH)	
BY		NO SCALE DESIGNED (SUBMITTED) <i>JAMES A. KANUL</i> TRACED STATE ROAD & AIRPORT DESIGN ENGINEER CHECKED (APPROVED) <i>Paul J. Carley</i> REVISED CHIEF ENGINEER	SEPT., 2001 NUMBER 1030D

DIAMETER OF PIPE OF EQUAL PERFORATION	MIN. MIN. INCH	MAX. MIN. INCH	THICKNESS (INCHES)			MIN. COR. COV. (INCHES)	MAX. HT. (FEET)
			①	COR. STEEL	②		
15	17	13	.064			.18	13
18	21	15	.064			.060	18
21	24	18	.064			.080	18
24	28	20	.064			.060	18
30	35	24	.064			.075	18
36	42	29	.064			.075	18
42	49	33	.079		.079	.105	18
48	57	38	.109		.079	.205	18
54	64	43	.109		.079	.435	18
60	71	47	.438		.079	.435	18
66	77	51			.079	.164	18
72	83	57	.468		.079		18
77	81	59	.468		.079		18
84	86	63			.079		18
90	90	67			.079		18
96	94	71			.409		18
102	103	71			.409		24




NOTE FOR TABLE NO. 2.
ALTERNATE SPAN-RISE COMBINATIONS FOR PIPE-ARCHES, HAVING
EQUAL PERIPHERY TO THAT SHOWN, MAY BE SUBSTITUTED IF
LISTED IN AASHTO SPECIFICATION.

STATE	PROJECT NUMBER	SHEET NO.	TOTAL SHEETS
GA.			

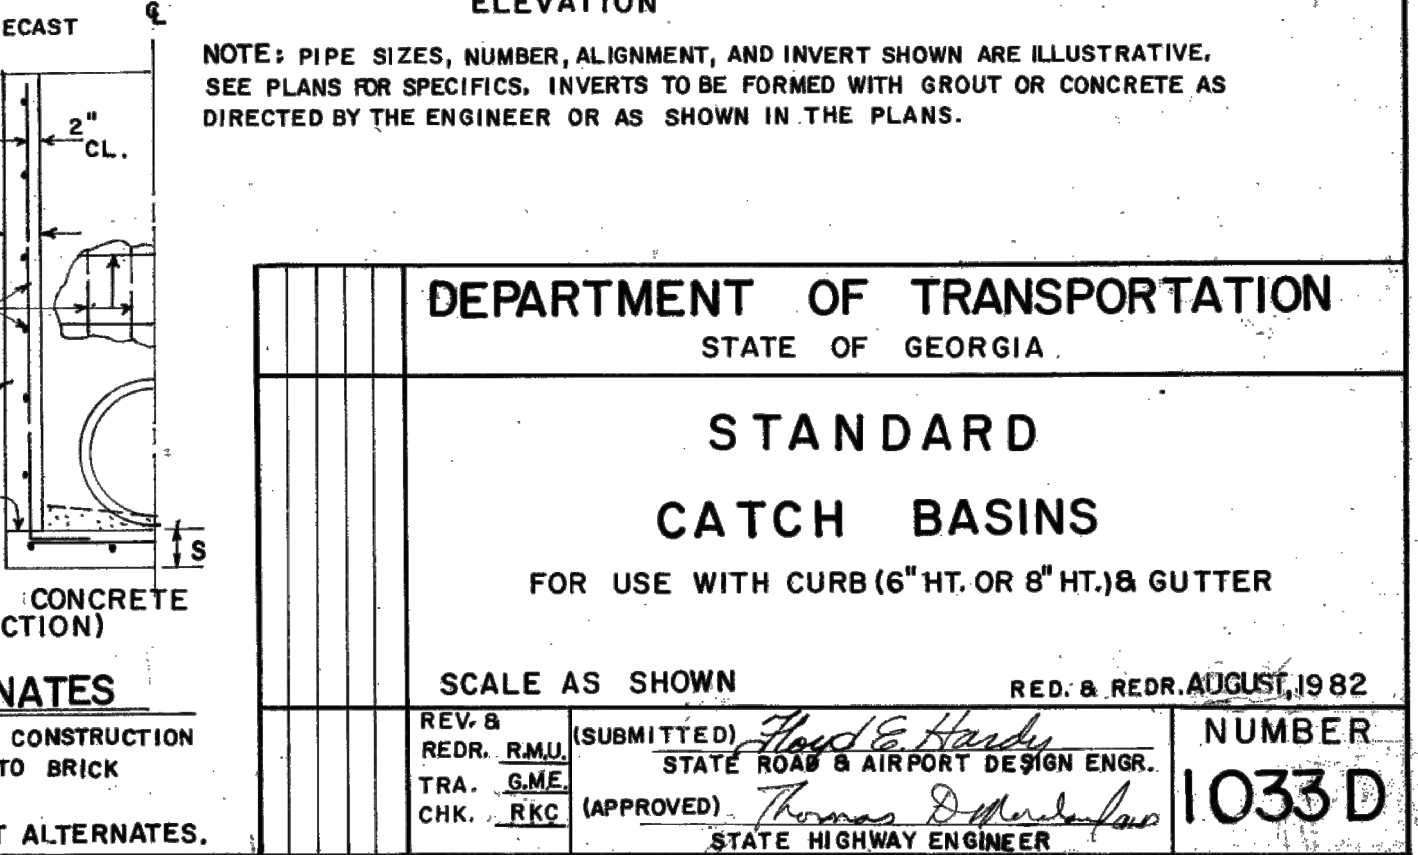


TYPICAL MIN. DIMENSIONS			
PIPE DIA.	H (MIN.)	W or Wt	A (MIN.)
12	4'-4"	3'-0"	3'-3"
15	4'-7"	3'-0"	3'-6"
18	4'-10"	3'-0"	3'-9"
24	5'-6"	3'-0"	4'-4"
30	6'-2"	3'-7"	5'-0"
36	6'-10"	4'-6"	5'-7"
42	7'-4"	5'-3"	5'-11"
48	8'-0"	6'-0"	6'-6"
54	8'-6"	6'-8"	7'-0"
60	9'-2"	7'-4"	7'-7"

W OR W ₁ (MAX.)	BOTTOM SLAB	
	MATERIALS	S
TO 4'-6"	NON-REINF. CONCRETE	6"
	OR BRICK	8"
OVER 4'-6"	CONC. REINF. W ₁ #4 BARS 12" O.C. BOTH WAYS 2" CL. FROM SLAB TOP	8"

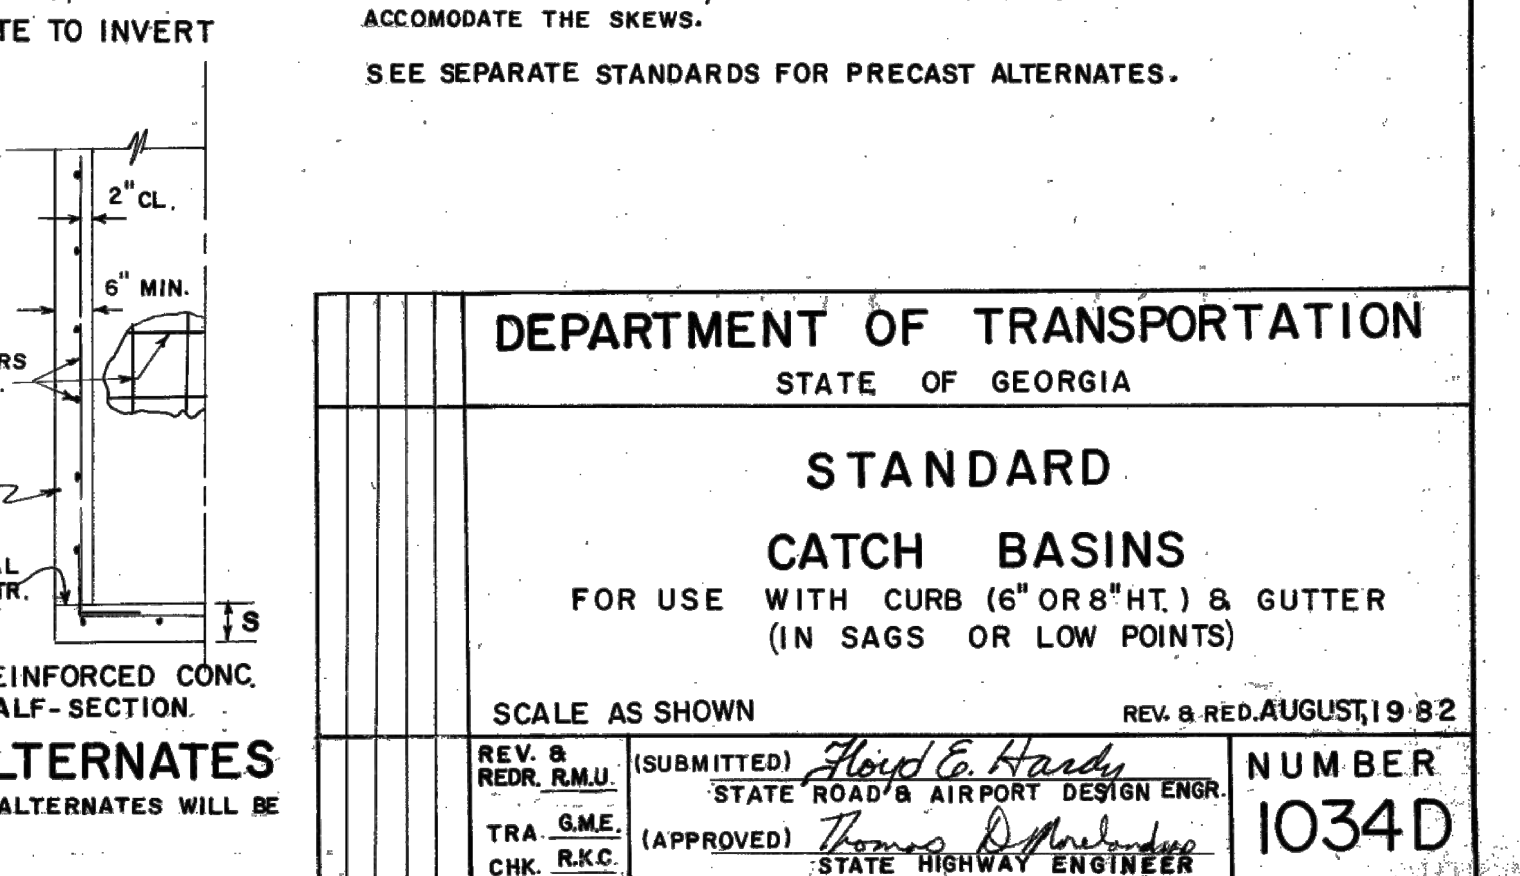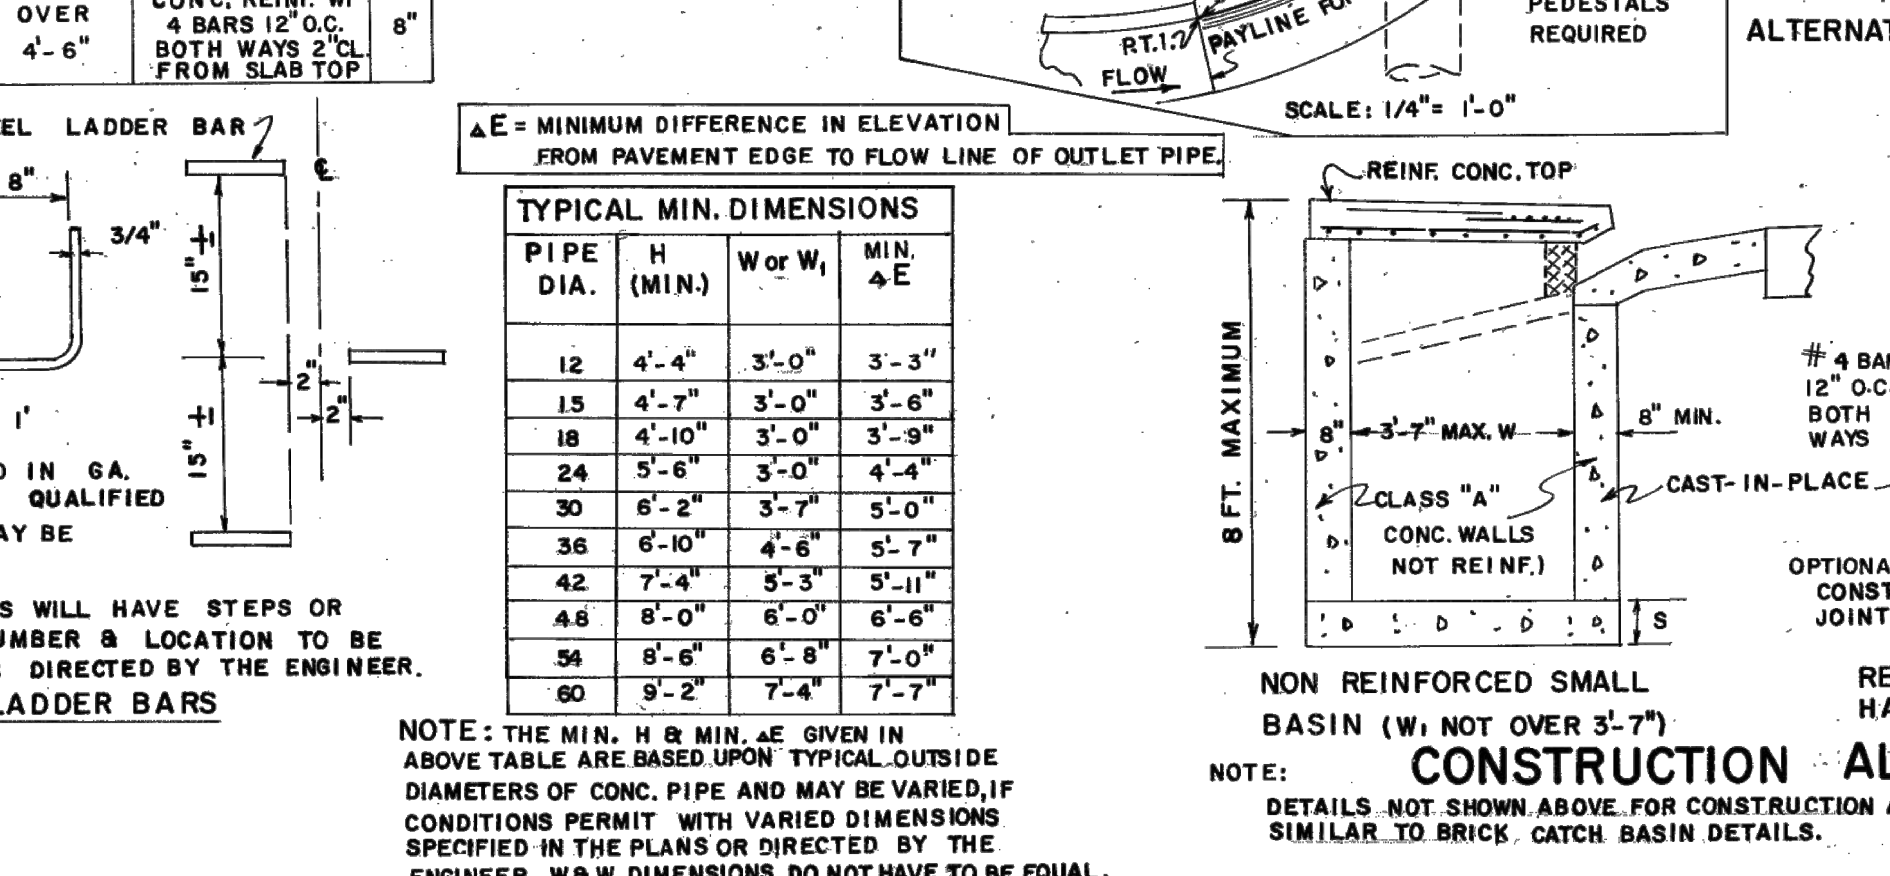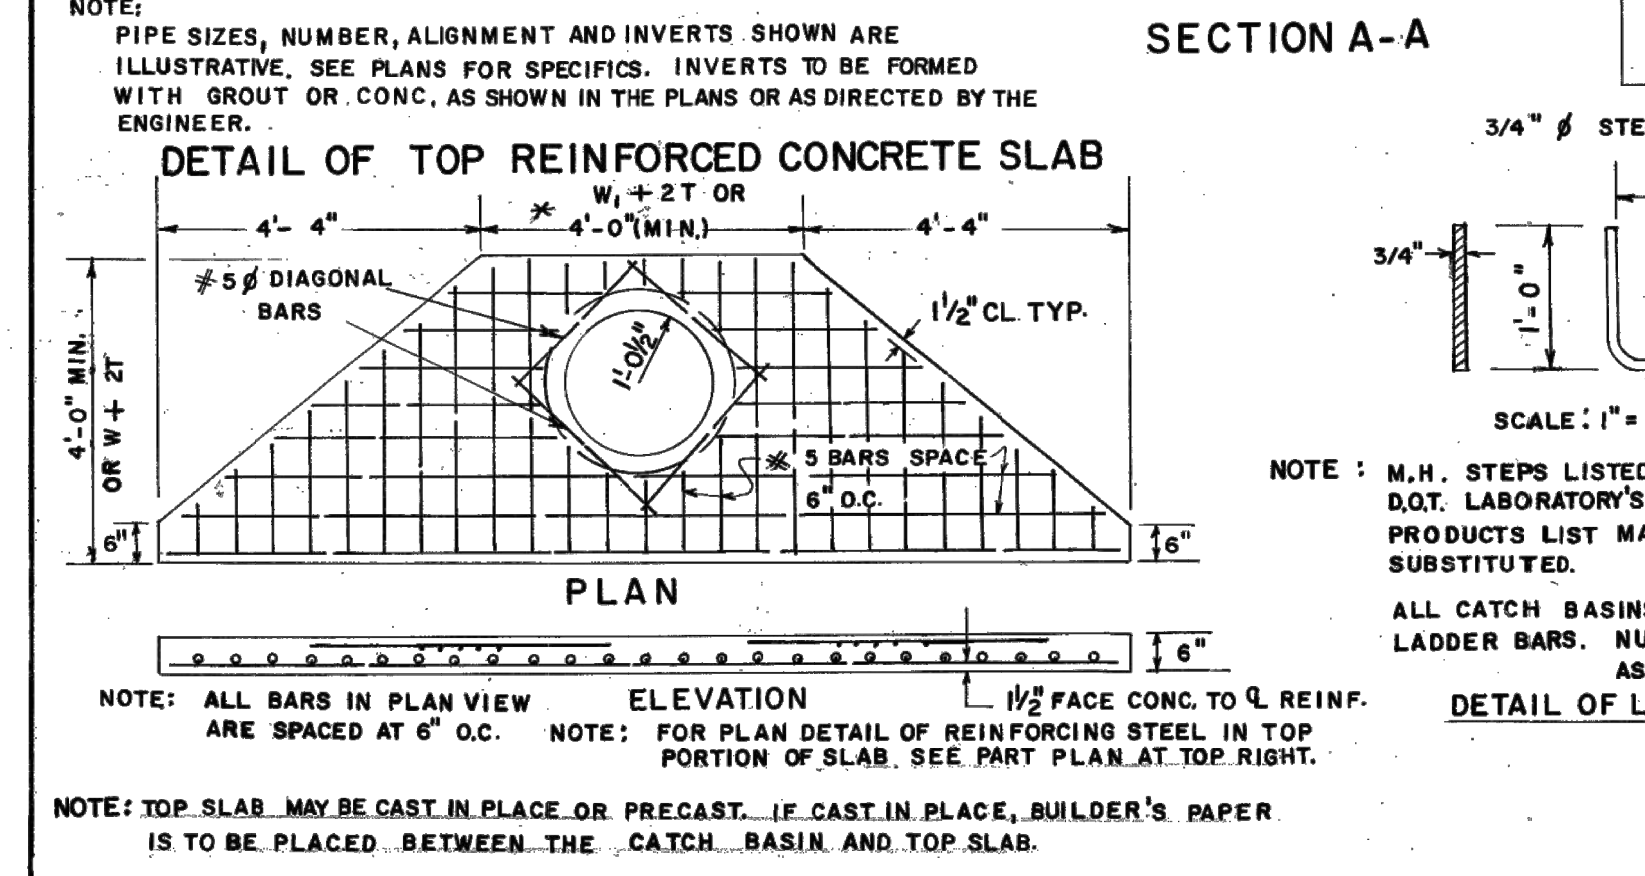

TYPICAL MIN. DIMENSIONS			
PIPE DIA.	H (MIN.)	W or W ₁	MIN. ΔE
12	4'-4"	3'-0"	3'-3"
15	4'-7"	3'-0"	3'-6"
18	4'-10"	3'-0"	3'-9"
24	5'-6"	3'-0"	4'-4"
30	6'-2"	3'-7"	5'-0"
36	6'-10"	4'-6"	5'-7"
42	7'-4"	5'-3"	5'-11"
48	8'-0"	6'-0"	6'-6"
54	8'-6"	6'-6"	7'-0"
60	9'-2"	7'-4"	7'-7"


Sheet:
80-011

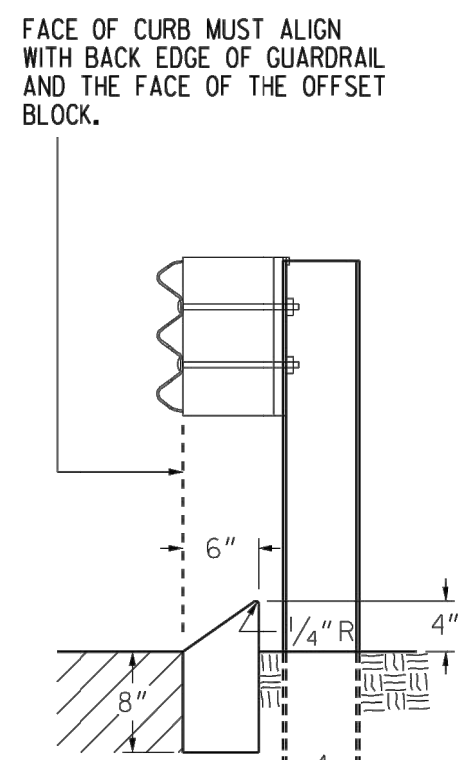

TYPE 8

TYPE 8 HEADER CURB IS USED IN CONJUNCTION WITH GUARDRAIL CONNECTIONS TO CONCRETE BARRIER AS NOTED ON GA. STD. 4382.

RAISED EDGE WITH CONCRETE GUTTER

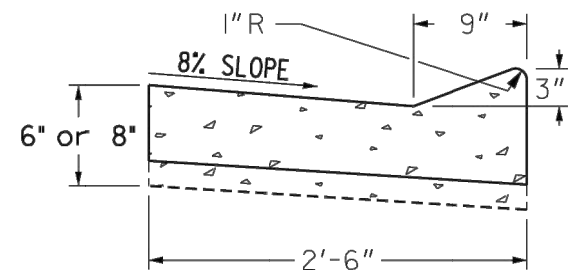


RAISED EDGE TO BE CONSTRUCTED WITH SAME CONCRETE MIX AS THE GUTTER AND SHALL BE FORMED MONOLITHIC WITH GUTTER. JOINTS IN RAISED EDGE SHALL MATCH THOSE IN THE GUTTER.


CURB TYPE	h	d
1	4"	6" min.
2	6"	8" min.
3	8"	10" min.
4	10"	12" min.
6	6"	7" min.
7	6"	8" min.
9	4"	8" min.

THE DIMENSION d MAY BE INCREASED AT CONTRACTOR'S OPTION SO BOTTOM OF HEADER CURB WILL ALIGN WITH BOTTOM OF PAVEMENT TYPICAL SECTION.


CONCRETE HEADER CURBS

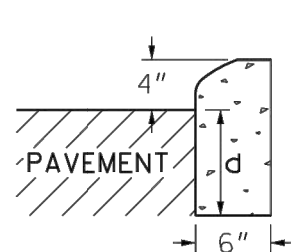


TYPE 1

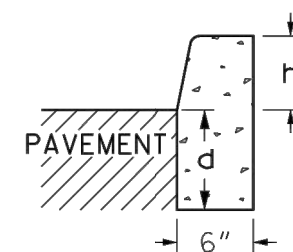


TYPE 2, 3 OR 4

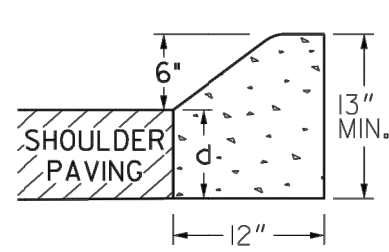

TYPE 6

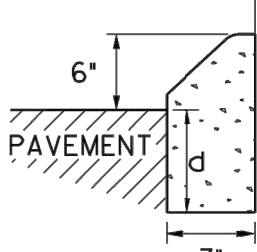

TYPE 7

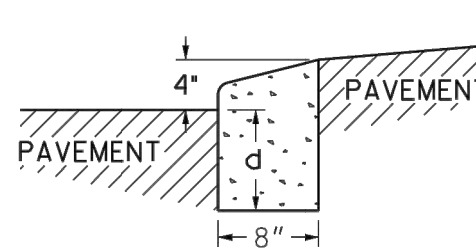


TYPE 9
TRUCK APRON
IN ROUNDABOUTS

NOTE:
IF CONCRETE MEDIAN INTERCEPTS PEDESTRIAN CROSSWALKS, WHEELCHAIR RAMPS (CONSTRUCTION DETAIL A-3 AND A-4) WILL BE REQUIRED.

CONCRETE MEDIAN (Between Curbs)


NOTE: CURB TYPES SHOWN ARE TYPICAL.
OTHER TYPES MAY BE SPECIFIED.

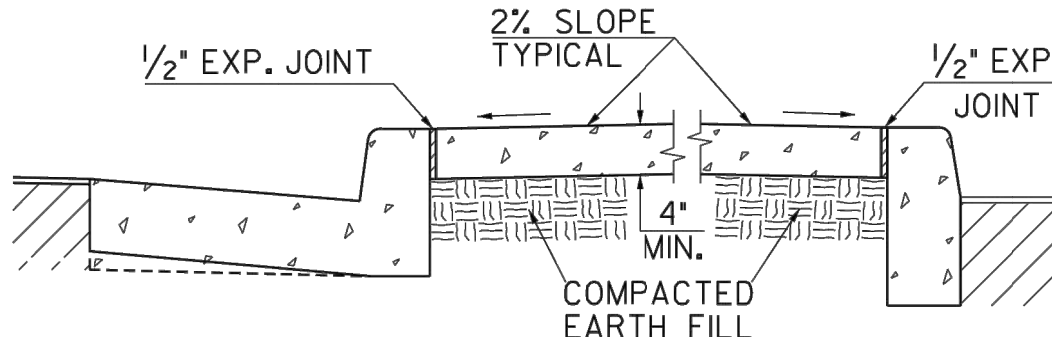


NOTE:
WIDTH OF CONCRETE MEDIAN WILL BE AS SHOWN IN PLANS

CONCRETE MEDIANS (Integral)

-WITH TIE BARS-

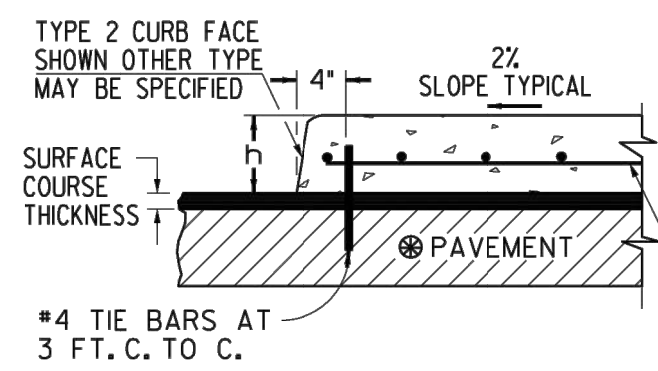


-WITHOUT TIE BARS-

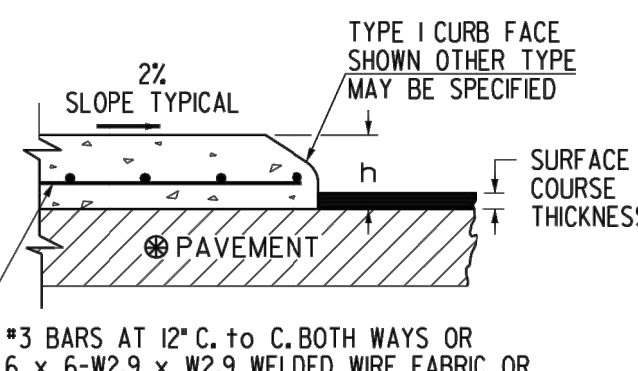


NOTE:
IF FINAL SURFACE COURSE IS PRESENT OR MUST BE INSTALLED BEFORE THE CONCRETE MEDIAN CAN BE INSTALLED, THEN DOWELED IN CONCRETE MEDIAN IS REQUIRED.


CONCRETE DOWELED INTEGRAL CURBS

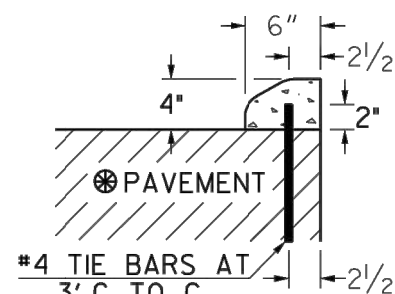

TYPE 1

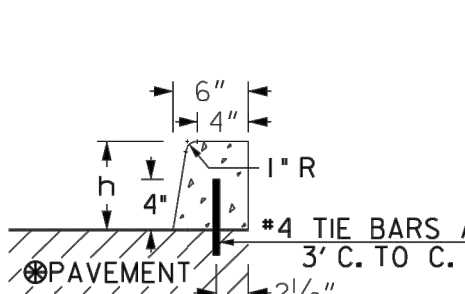

TYPE 2, 3 OR 4

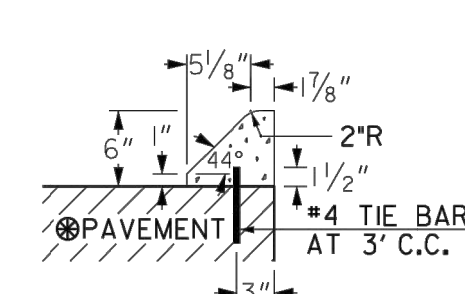


TYPE 7

NOTES:
1. CONCRETE CURB CAN BE INSTALLED AFTER INITIAL SET AS LONG AS TIE BARS ARE DRILLED INTO UNDERLAYING CONCRETE PAVEMENT.
2. CONCRETE CURB CAN BE INSTALLED BEFORE INITIAL SET WITH DOWELS THAT ARE DRIVEN INTO UNDERLYING CONCRETE PAVEMENT.
3. JOINTS IN CURB AND CONCRETE MEDIAN WILL MATCH THOSE IN THE CONCRETE PAVEMENT.
4. ALL TYPES OF CONCRETE CURB CAN BE PLACED ON ASPHALT PAVEMENTS WHERE TIE BARS MAY BE EITHER DRIVEN OR DRILLED INTO THE UNDERLYING PAVEMENT. CONTRACTION JOINTS SHALL BE CONSTRUCTED IN CURB OR CONCRETE MEDIAN AT 20' SPACING.


MINIMUM TIE BAR LENGTHS (FOR CONC. DOWELED CURBS OR CONC. MEDIAN)		
CURB TYPE	P.C. CONC. PAV.	ASPHALT PAV.
1	6"	8"
2, 3 or 4	8"	12"
7	6"	8"
9	6"	8"

NOTE:
TIE BARS FOR DOWELED CURBS MAY BE UNCOATED PLAIN OR DEFORMED BILLET-STEEL BARS (GRADE 40) AS USED FOR CONCRETE REINFORCEMENT (AASHTO M-31)

CONCRETE INTEGRAL CURB

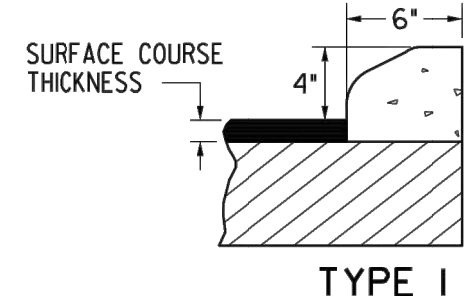


TYPE 1

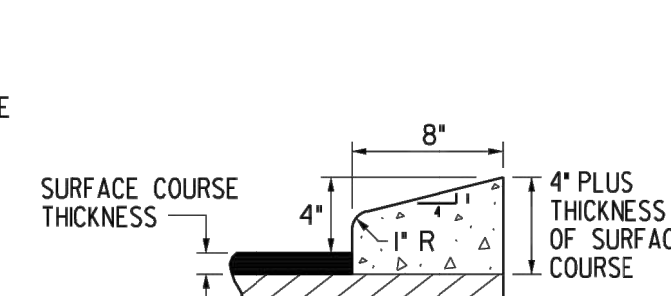

TYPE 9

DETAILS OF RECESSED CURB FOR DRIVEWAYS

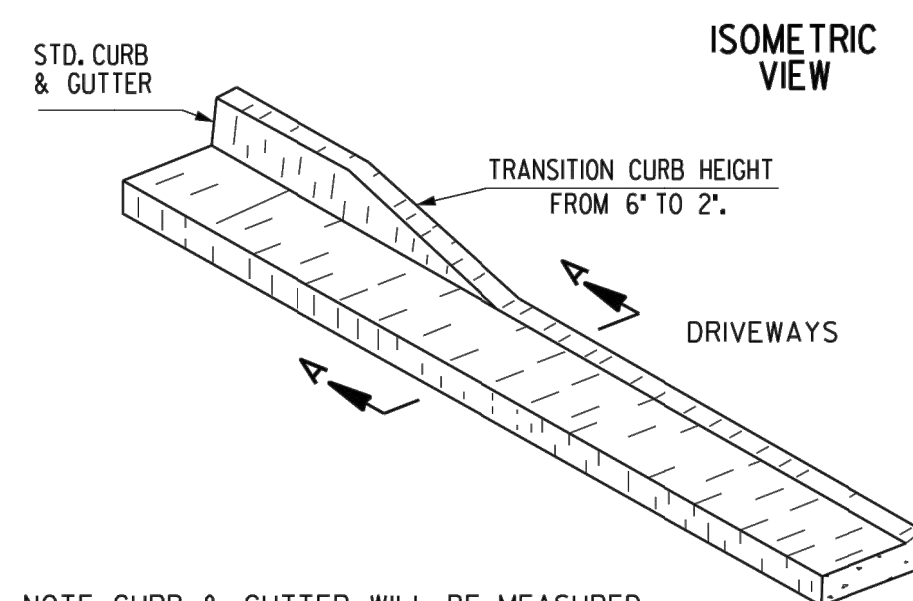


NOTE: CURB & GUTTER WILL BE MEASURED FOR PAYMENT THRU THE DRIVE




SECTIONAL VIEW
SECTION A-A

(SEE SEPARATE CONSTRUCTION DETAILS FOR DRIVEWAYS)


CONCRETE CURB & GUTTER

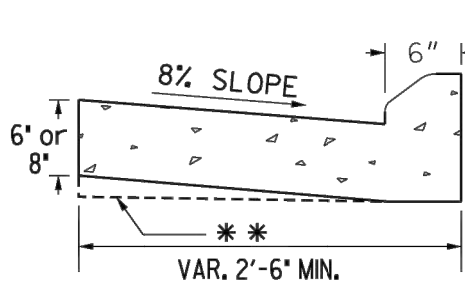


TYPE 1

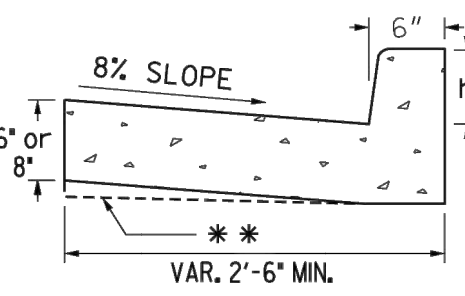

TYPE 2, 3 OR 4

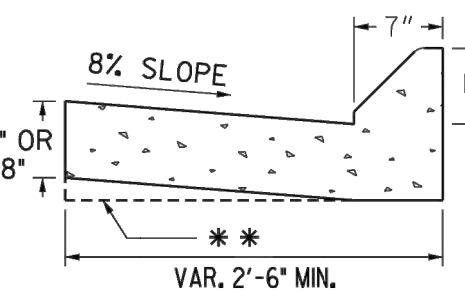


TYPE 7

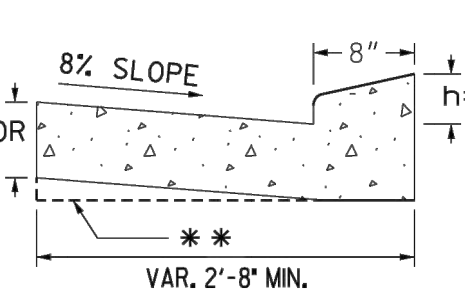


TYPE 9

** AT CONTRACTOR'S OPTION THE GUTTER THICKNESS MAY BE INCREASED AT EDGE OF PAVEMENT TO MAKE BOTTOM OF GUTTER PARALLEL WITH PAVING OF BASE COURSE, BUT THE GUTTER THICKNESS MUST NOT BE LESS THAN THE SPECIFIED 6" OR 8" AT ANY POINT.


CURB FACE DESIGN

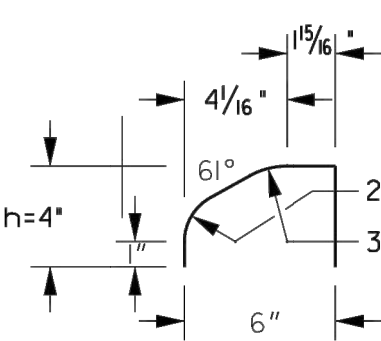


TYPE 1

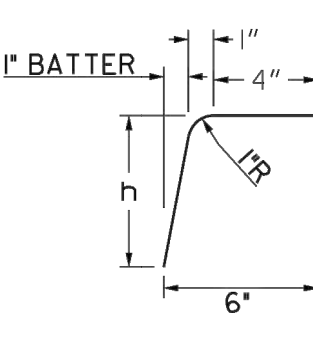


TYPE 2, 3 OR 4

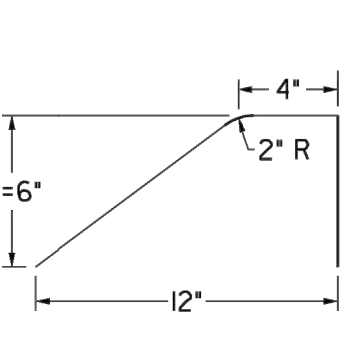

TYPE 6

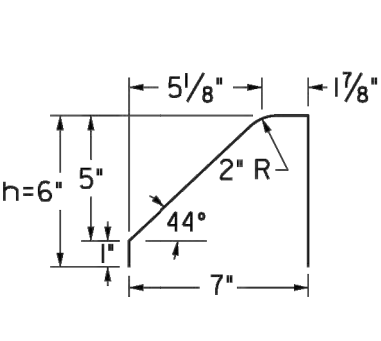

TYPE 7

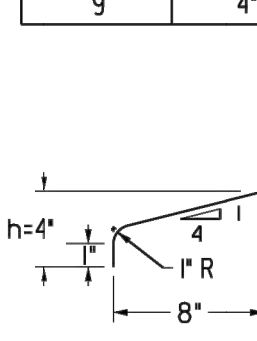

TYPE 9


DEPARTMENT OF TRANSPORTATION
STATE OF GEORGIA

STANDARD
CONCRETE CURB & GUTTER
CONCRETE CURBS, CONCRETE MEDIANS

NOT TO SCALE OCT. 2011

01-25-21	REV TP 1 C.F.D. RADIOS DIMS	HAC
	REV TP 9 C.F.D. DIM HT TO 1"	
	FROM LEVEL TO RADIOS	
	REV TP 1 C.F.D. TYP 8	
02-10-20	REV. TYPE 9 CURB & GUTTER	JAHR
	OFFSET BLOCK & TYP 9 C.D.C.	
	ADDED TP 9 CURB & GUTTER	
11-15-11	REV. TYPE 9 CURB DETAIL	TC
	& REV. OVERALL LAYOUT	
1-27-11	REV. MEDIAN NOTE AND	GLO
	ADDED TYPE 9 CURB DETAIL	
3-03	ADDED TYPE 9 DETAIL	

8/3/2006 11:33:34 AM \\S00T-DSM1\60PLOT\QCE\99-1111_output.qcf gowens M:\GARY\REVISED 9100\9100.prf 00-R06

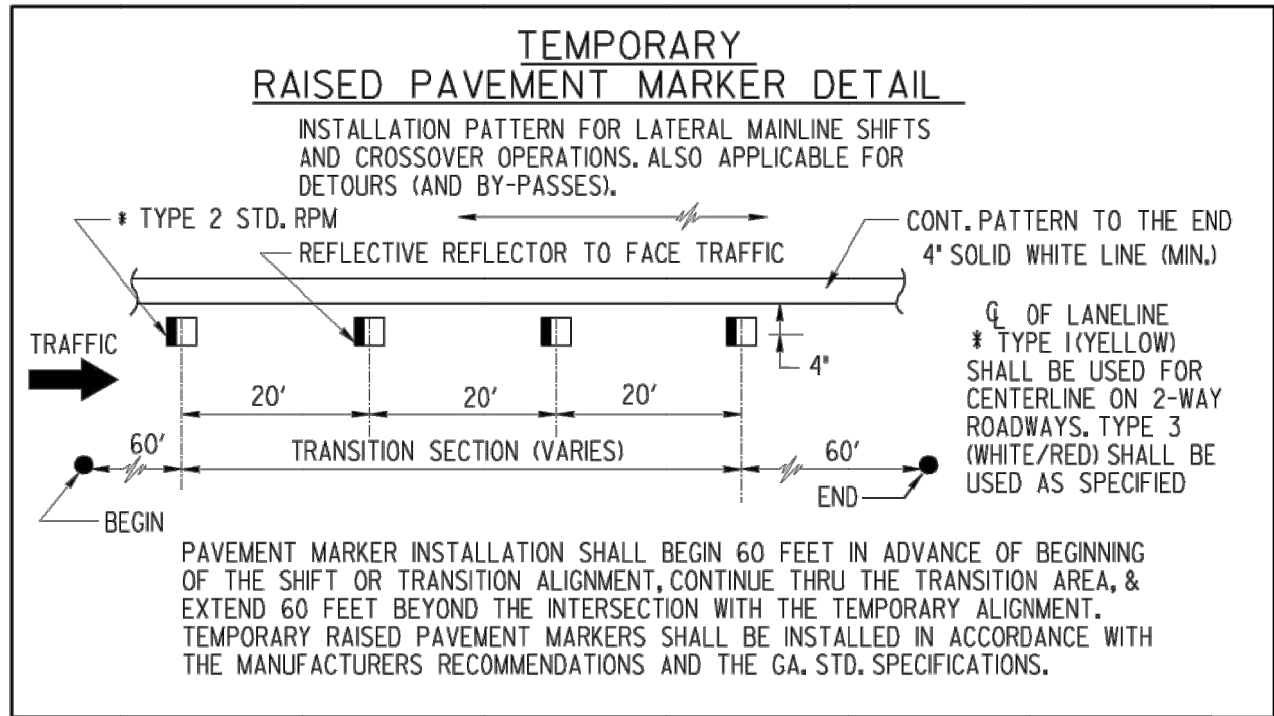

STANDARD LEGEND

- STRIPED DRUM
- ▨ TYPE III BARRICADES
- × SPECIAL BARRICADE WITH BI-DIRECTIONAL TYPE "C" STEADY BURNING LIGHT OR HIGHWAY SIGN AS SPECIFIED (SEE DETAIL)
- SEQUENTIAL OR FLASHING ARROW
- ┃ PORTABLE CHANGEABLE MESSAGE SIGN
- ┃ PERMANENT TYPE POST MOUNTED SIGN
- ⊕ TEMPORARY POST MOUNTED SIGN
- Ⓚ PORTABLE MOUNTED SIGN - FLAGS NOT REQUIRED
- ▨ WORK AREA
- ▲ TRAFFIC CONE - 28" MIN. - (DAYTIME USE ONLY)
- FLAGGER WITH STOP-SLOW PADDLE
- ⊕ TRAFFIC IMPACT ATTENUATOR (CRASH CUSHION)
- TYPE I CLEAR (WHITE) DELINEATOR - SINGLE FACE
- TYPE I YELLOW DELINEATOR - SINGLE FACE
- TYPE I CLEAR (WHITE) DELINEATOR DOUBLE FACE
- TYPE I YELLOW DELINEATOR DOUBLE FACE

GENERAL NOTES :

- ALL TRAFFIC CONTROL DEVICES SHALL BE MADE AND ERECTED IN ACCORDANCE WITH THE DETAILS SHOWN ON THE PLANS; THE MUTCD; THE GEORGIA STANDARD SPECIFICATIONS, AND/OR SPECIAL PROVISIONS, (SEE SECTION 150).
- ALL TRAFFIC CONTROL DEVICES SHALL BE AS SHOWN, OR AS DIRECTED BY THE ENGINEER. ADDITIONAL DEVICES MAY BE REQUIRED AS DIRECTED BY THE ENGINEER.
- ALL PORTABLE SIGNS SHALL BE MOUNTED A MINIMUM OF 1 FOOT ABOVE THE LEVEL OF PAVEMENT EDGE FOR DIRECTIONAL TRAFFIC OF TWO (2) LANES OR LESS AND A MINIMUM OF 7 FEET FOR DIRECTIONAL OF THREE (3) OR MORE LANES. ALL PORTABLE SIGNS AND SIGN MOUNTING DEVICES UTILIZED IN THE WORK SHALL BE NCHRP 350 COMPLIANT. PORTABLE SIGNS MAY BE USED WHEN THE DURATION OF THE WORK IS LESS THAN 3 DAYS.
- WHEN THE CONSTRUCTION AREA HAS ENTRANCE/EXIT RAMPS OR INTERSECTIONS, WORK WILL BE PERFORMED IN SUCH A MANNER TO PERMIT TRAFFIC TO OPERATE WITH THE LEAST AMOUNT OF INCONVENIENCE AS POSSIBLE. ADDITIONAL CHANNELIZATION AND SIGNING SHALL BE INSTALLED, AS REQUIRED, TO ALLOW TRAFFIC TO REMAIN AS OPERATIONAL AS POSSIBLE. WHEN ENTRANCE RAMPS/INTERSECTIONS ARE INOPERABLE, FLAGGERS WILL BE UTILIZED TO CONTROL AND PROHIBIT MOVEMENT INTO THE PROJECT AT THAT POINT UNTIL CONSTRUCTION HAS CLEARED THE RESTRICTION SUFFICIENT TO RETURN TO OPERATIONAL STATUS.
- FOR NIGHT TIME OPERATIONS, DRUMS SHALL HAVE, FOR THE LENGTH OF THE TAPER ONLY, A SIX (6") INCH ORANGE REFLECTIZED TOP STRIPE ON EACH DRUM IN THE TAPER AS REQUIRED IN SECTION 150. SPACING OF DEVICES SHALL BE AS SHOWN. DURING DAYLIGHT HOURS, CONES (28" MIN.) MAY BE USED IN ADVANCE OF AND THROUGHOUT WORK AREA.
- SIGN LOCATIONS ARE APPROXIMATE AND MAY BE ADJUSTED TO MEET FIELD CONDITIONS BUT MUST BE WITHIN THE LIMITATIONS SET FORTH IN THE MUTCD.
- A PORTABLE SELF-SUSTAINED SEQUENTIAL OR FLASHING ARROW SIGN SHALL BE USED AT THE BEGINNING OF EACH LANE CLOSURE ON MULTI-LANE HIGHWAYS. ARROW PANELS SHALL NOT BE USED ON TWO-LANE TWO-WAY HIGHWAYS EXCEPT IN CAUTION MODE.
- WHEN NOT IN USE, PORTABLE SIGNS SHALL BE REMOVED FROM THE TRAVELWAY SO THAT THE MESSAGE IS NOT VISIBLE TO THE MOTORIST. INTERIM SIGNS THAT ARE PERMANENTLY MOUNTED SHALL BE COVERED WHEN NOT APPLICABLE. SEE SECTION 150.
- PROJECT SIGNS W20-1, G20-1 & G20-2 FOR THIS PROJECT SHALL BE COORDINATED WITH ADJACENT CONSTRUCTION PROJECTS. ONLY ONE SET OF SIGNS IS REQUIRED IN EACH DIRECTION FOR THE TOTAL LENGTH OF ALL PROJECTS - AT THE BEGINNING OF THE FIRST PROJECT AND AT THE ENDING OF THE LAST PROJECT. ADVANCE CONSTRUCTION SIGNS ARE NOT REQUIRED ON INTERMEDIATE PROJECTS, UNLESS CONSTRUCTION ON THE ADJACENT PROJECTS IS COMPLETED BEFOREHAND, THEN PROJECT CONSTRUCTION SIGNS WILL BE ADDED AS NECESSARY.
- ALL THE COST OF THE MATERIALS, LABOR AND EQUIPMENT NECESSARY TO COMPLETE THE WORK SHALL BE INCLUDED IN THE PRICE BID FOR TRAFFIC CONTROL. SECTION 150, LUMP SUM, WHEN SHOWN AS A PAYMENT ITEM IN THE PROPOSAL. OTHERWISE, ALL THE COST WILL BE INCLUDED IN THE OVER-ALL BID SUBMITTED, EXCEPT ON CERTAIN PROJECTS SOME ITEMS MAY BE PAID FOR SEPARATELY BY THE UNIT WHEN SPECIFIED ON THE PLANS AND IN THE PROPOSAL.
- FOR FREEWAY CONSTRUCTION THE CONTRACTOR SHALL ARRANGE HIS WORK SO THAT THERE IS AN EXIT GORE SIGN AND AN EXIT DIRECTION SIGN IN PLACE FOR ALL EXIT RAMPS AT ALL TIMES.
- ALL CROSSROADS, SIDEROADS, RAMPS OR OTHER ENTRANCES TO MAINLINE CONSTRUCTION SHALL REQUIRE W20-1 SIGNS LOCATED AS SHOWN IN THE PLANS, OR AS DIRECTED BY THE ENGINEER.
- MARKINGS AND/OR SIGNS IN CONFLICT WITH INTERIM TRAFFIC CONTROL SHALL BE REMOVED, RELOCATED OR COVERED; APPLICABLE EXISTING AND INTERIM MARKINGS AND/OR SIGNING SHALL BE MAINTAINED PER SECTION 150.
- ANY CHANNELIZING DEVICES (DRUMS OR BARRICADES) IN CONFLICT WITH CONCRETE BARRIERS SHALL BE OMITTED.
- CONTRACTOR SHALL PROVIDE THE NECESSARY TRAFFIC CONTROL DURING THE TIE-IN OPERATION.
- THE TRAFFIC CONTROL DEVICES SHOWN FOR ANY STAGE CONSTRUCTION SHALL REMAIN IN PLACE AND BE UTILIZED SO LONG AS NECESSARY FOR THE FOLLOWING STAGES AND SHALL BE REMOVED IMMEDIATELY WHEN NO LONGER REQUIRED. THE DEVICES MAY OR MAY NOT BE SHOWN ON THE PLANS FOR THESE FOLLOWING STAGES. REFER TO THE PLAN SHEET FOR THE INITIAL STAGE FOR THESE TRAFFIC CONTROLS.
- EXISTING GUIDE SIGNS SHALL REMAIN IN PLACE SO LONG AS THEY DO NOT CONFLICT WITH THE CONSTRUCTION OF THIS PROJECT. WHEN IN CONFLICT, THEY SHALL BE RELOCATED ON TEMPORARY POSTS AT THE LOCATION AS DIRECTED BY THE ENGINEER. ANY DISTANCE SHOWN ON THE SIGN SHALL BE ADJUSTED ACCORDINGLY. IF THE SIGNS CANNOT BE RELOCATED, THEN THE SIGN SHALL BE REMOVED AND STORED AT A PLACE DESIGNATED BY THE ENGINEER. IF NEITHER OF THE ABOVE CAN BE DONE, THEN THE CONTRACTOR SHALL PROVIDE INTERIM GUIDE SIGNS AS COVERED IN SECTION 150.
- (a) ON PROJECTS WITH LOW OR SOFT SHOULDERS, THE CONTRACTOR SHALL ERECT IMMEDIATELY AHEAD OF CONSTRUCTION OPERATIONS "LOW/SOFT SHOULDER" WARNING SIGNS AT THE PROJECT TERMINI, AT INTERVALS NOT TO EXCEED 1 MILE AND IMMEDIATELY PAST EACH CROSSROAD.
(b) WHERE THE CONTRACTOR IS NOT RESPONSIBLE FOR SHOULDER CONSTRUCTION, THE DEPARTMENT WILL FURNISH THESE SIGNS FOR THE CONTRACTOR TO PICK UP, TRANSPORT, AND ERECT. THE DEPARTMENT WILL LATER REMOVE AND RETAIN THE SIGNS.

STATE	PROJECT NUMBER	SHEET NO.	TOTAL SHEETS
GA.			



Alfred Benesch & Company
1005 Broad Street, Suite 200
Augusta, GA 30901
P 706.722.4114
www.benesch.com

ATHENS-CLARKE
COUNTY, GA



CONSTRUCTION STANDARDS &
DETAILS

LEXINGTON ROAD
CORRIDOR SIDEWALK
GAP PROJECT

SHEET TITLE:


PROJECT INFORMATION

JOB NO: 19022041.03
DRAWN BY: KC
CHECKED BY: VC
DRAWING FILE: 19022041.03E.DWG
DRAWING SCALE: N.T.S.
ORIGINAL RELEASE DATE:
APRIL 25, 2024

Sheet:

80-013


8/3/2006 11:33:34 AM \\S00T-DSM1\60PLOT\QCE\99-1111_output.qcf gowens M:\GARY\REVISED 9100\9100.prf

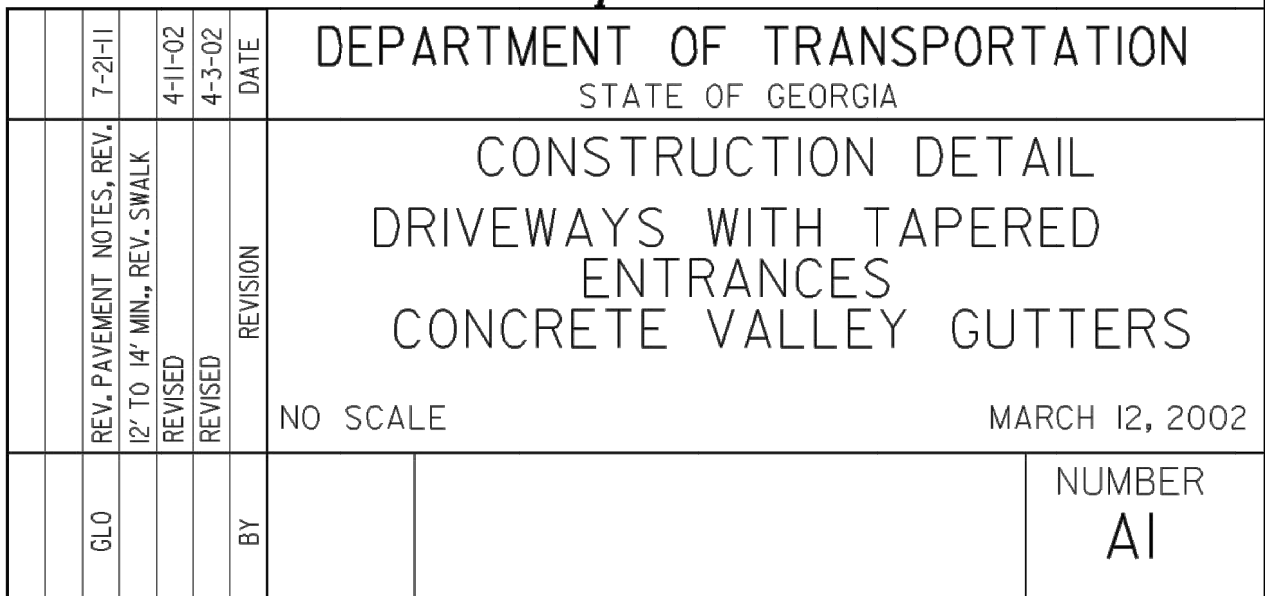

LEXINGTON ROAD
CORRIDOR SIDEWALK
GAP PROJECT


Sheet:
80-014

Sheet:
80-016

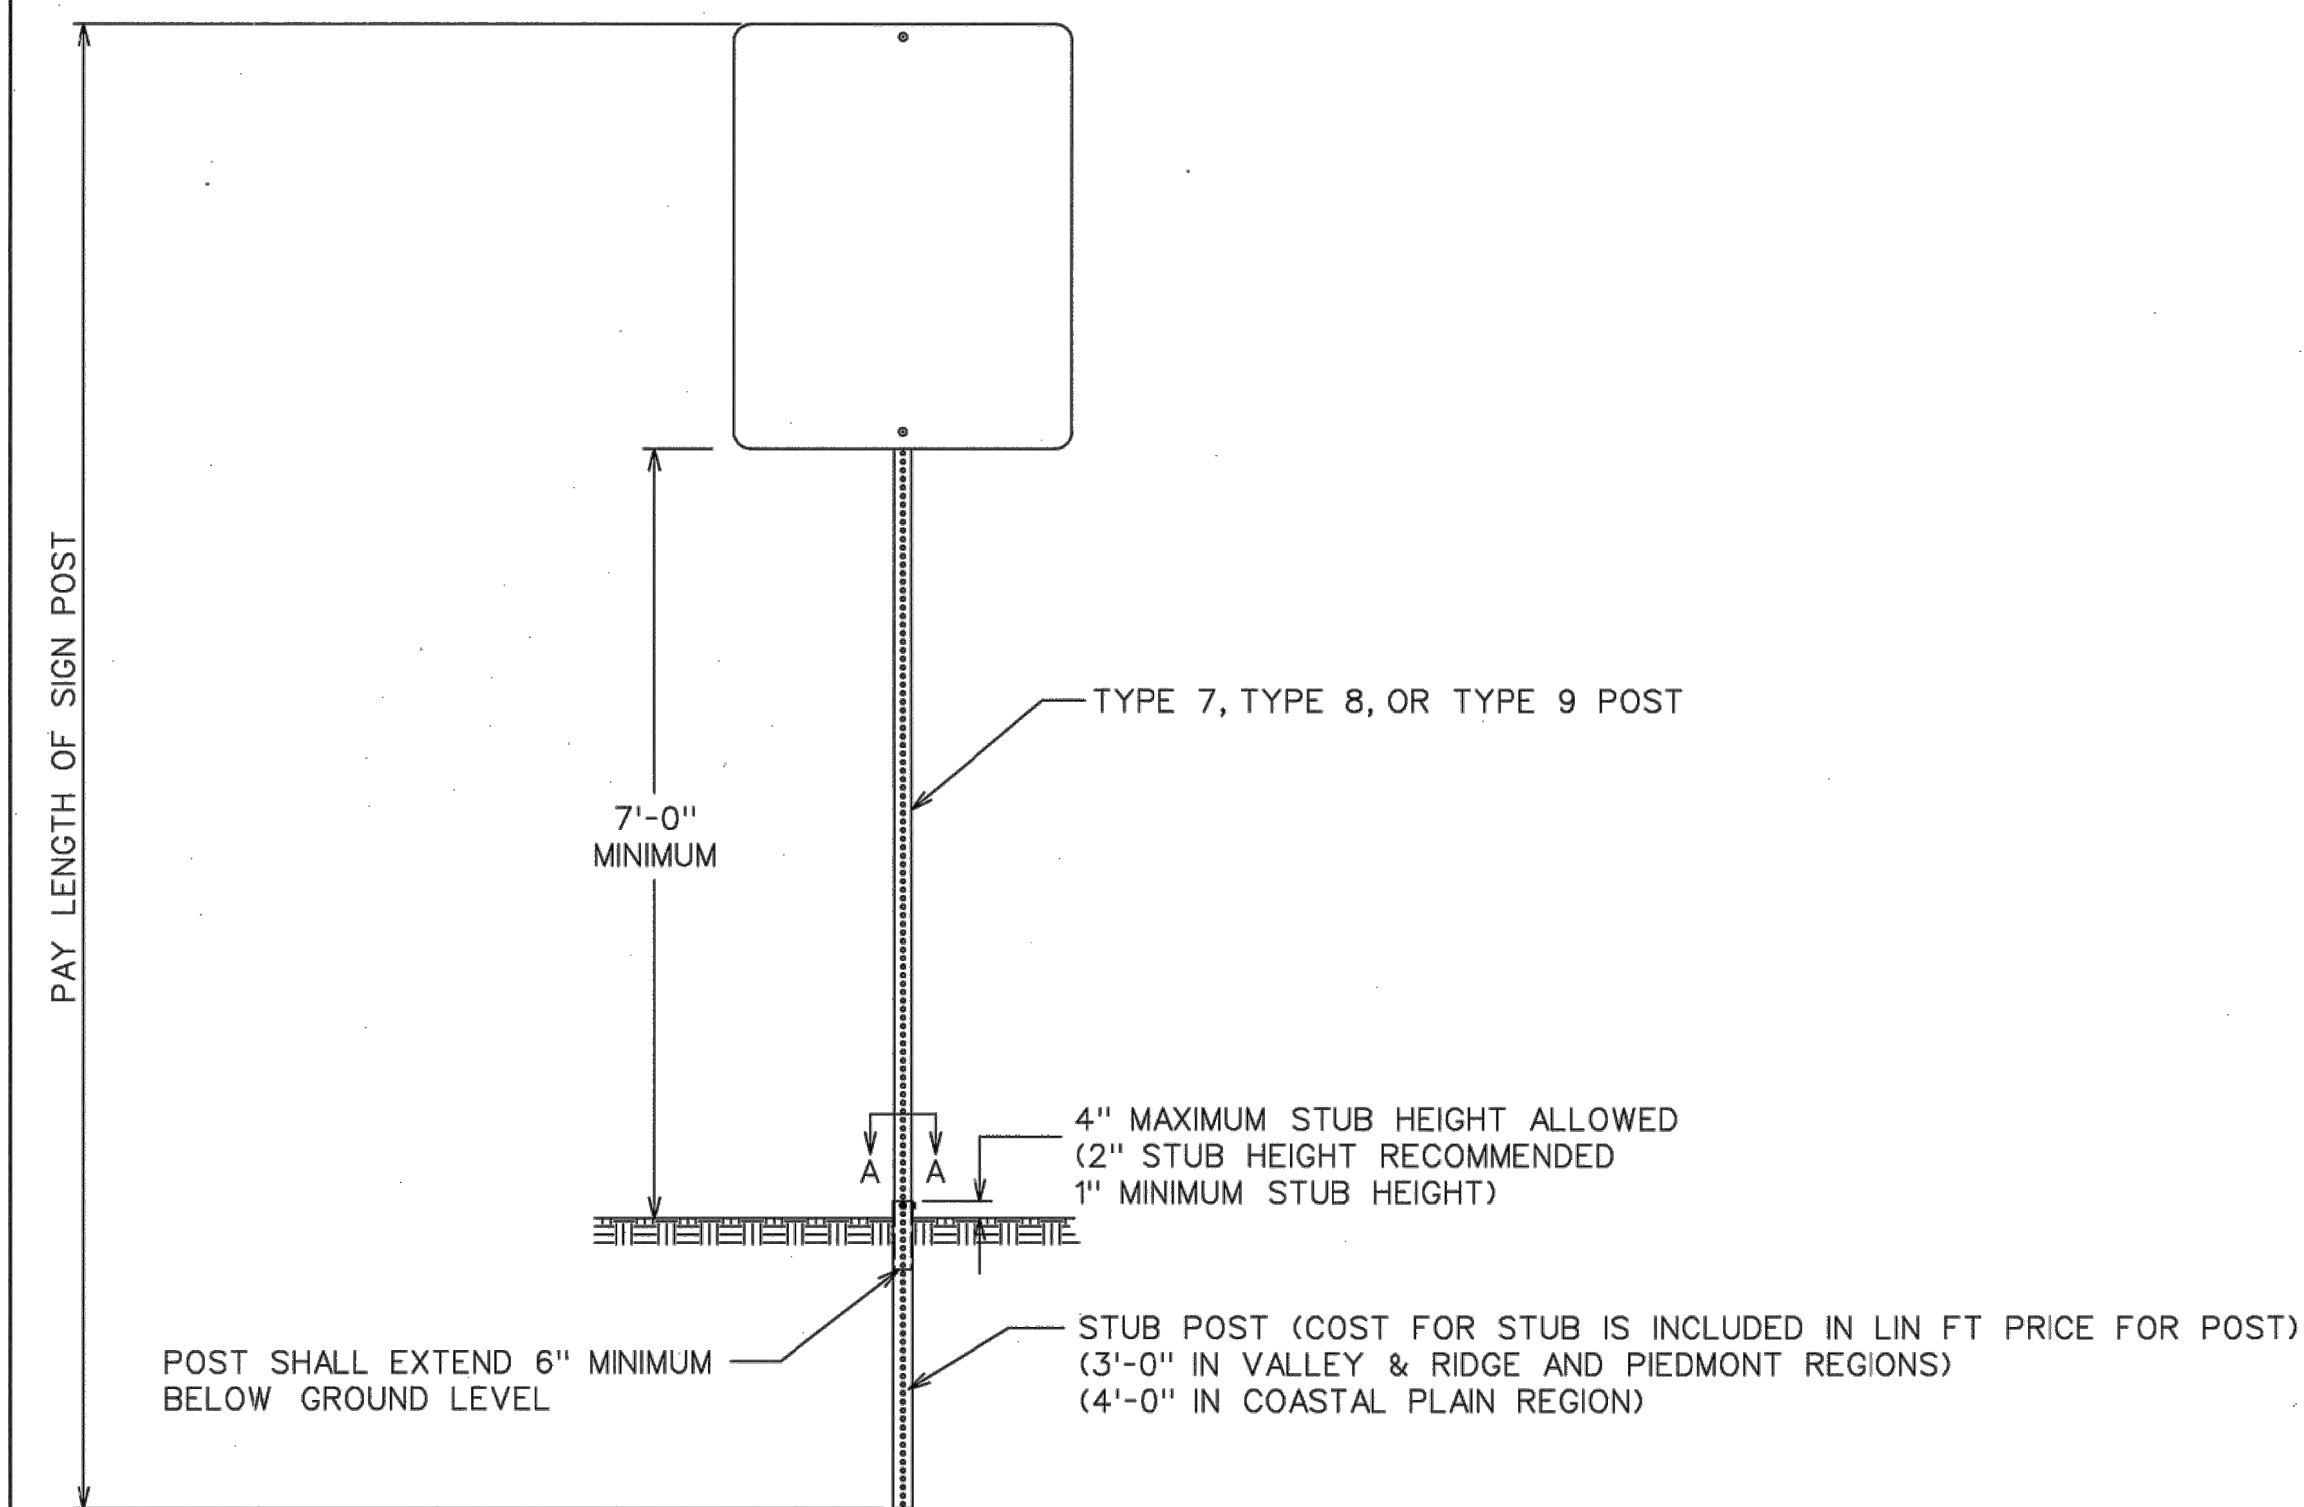

FRONT VIEW

POST	STUB SIZE
TYPE 7	2 1/4" x 2 1/4"
TYPE 8	2 3/4" x 2 3/4"
TYPE 9	2 1/2" x 2 1/2"

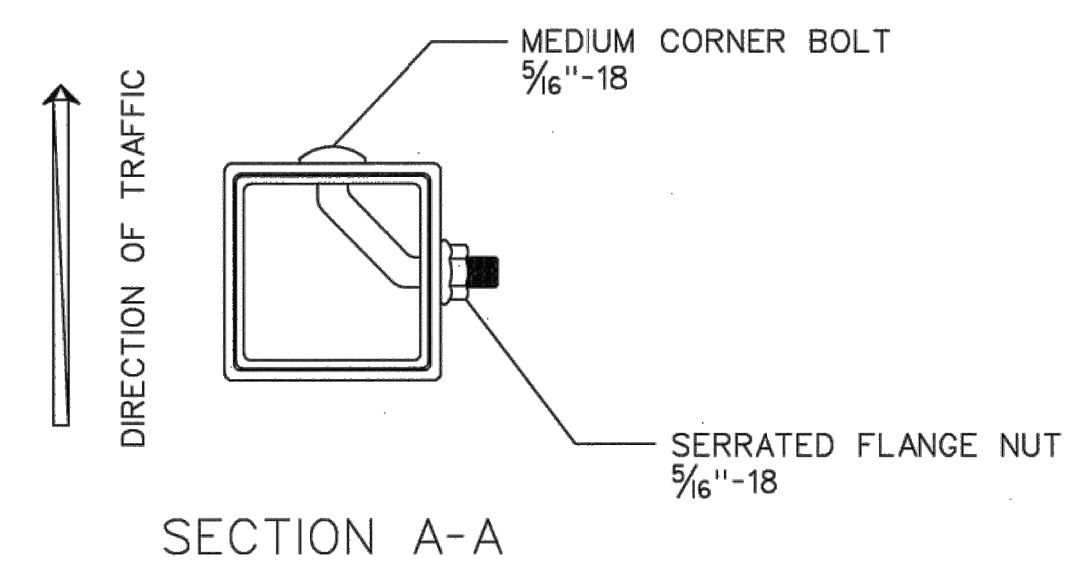

SIGN POST SELECTION CHART

70 MPH Wind Load Chart + 15% Gust Factor

Sign Centroid		SLIP BASE NOT REQUIRED				GROUND MOUNTED BREAKAWAY SIGN SUPPORT REQUIRED				
		TYPE 7 2'1/4 ga.		TYPE 9 2 1/4" x 14 ga.	TYPE 8 2 1/2" x 12 ga.	TYPE 8 2 1/2" x 12 ga.		TYPE 8 w/ TYPE 9 Insert 2 1/2" x 12 ga. W/ 2 1/4" x 14 ga.		
		1 Post	2 Post	1 Post	1 Post	2 Post	3 Post	1 Post	2 Post	3 Post
		SQUARE FOOTAGE				SQUARE FOOTAGE				
6'	13.50	27.00	19.25	30.00	60.00	90.00	48.25	98.50	147.75	
7'	11.60	23.20	16.50	25.75	51.50	77.25	42.25	84.50	126.75	
8'	10.15	20.30	14.45	22.55	45.10	67.65	37.00	74.00	111.00	
9'	9.00	18.00	12.85	20.00	40.00	60.00	32.85	65.70	98.55	
10'	8.10	16.20	11.55	18.00	36.00	54.00	29.55	59.10	88.65	
11'	7.40	14.80	10.50	16.40	32.80	49.20	26.90	53.80	80.70	
12'	6.80	13.60	9.65	15.00	30.00	45.00	24.65	49.30	73.95	
13'	6.25	12.50	8.90	13.85	27.70	41.55	22.75	45.50	68.25	
14'	5.80	11.60	8.25	12.90	25.80	38.70	21.15	42.30	63.45	
15'	5.00	10.00	6.45	10.10	20.20	30.30	16.55	33.10	49.65	
16'	4.70	9.40	6.05	9.45	18.90	28.35	15.50	31.00	46.50	
17'	4.40	8.80	5.70	8.90	17.80	26.70	14.60	29.20	43.80	
18'	4.15	8.30	5.40	8.40	16.80	25.20	13.80	27.60	41.40	
19'	3.95	7.90	5.10	7.95	15.90	23.85	13.05	26.10	39.15	
20'	3.75	7.50	4.85	7.55	15.10	22.65	12.40	24.80	37.20	

SIGN CENTROID IS DISTANCE FROM GROUND LEVEL TO BOTTOM OF SIGN **PLUS** HALF THE HEIGHT OF SIGN.
EXAMPLE: 24' X 48' SIGN THAT IS 7 FEET FROM GROUND TO BOTTOM OF SIGN. ADD HALF OF 48' (24' OR 2 FT) **PLUS** 7 FT. = 9' CENTROID.


SIGN PLATE SHALL NOT EXCEED 48" IN WIDTH ON A SINGLE POST.

* TYPE 9 INSERT SHALL BE A CONTINUOUS POST INSERTED INTO THE TYPE 8 POST WHERE REQUIRED. THE INSERT POST SHALL EXTEND FROM THE BOTTOM OF THE SLIP BASE UPPER ASSEMBLY TO 4" BELOW THE BOTTOM OF THE SIGN. THE INSERT POST SHALL NOT EXTEND ABOVE THE BOTTOM OF THE SIGN. PAYMENT FOR THE INSERT POST SHALL BE PER LINEAR FOOT OF TYPE 9 POST.

GROUND MOUNTED BREAKAWAY SIGN SUPPORT WILL BE MEASURED AND PAID FOR SEPARATELY. THE COST FOR THIS WORK SHALL INCLUDE THE UPPER AND LOWER ASSEMBLY, STUB POST, CLASS "A" CONCRETE, ALL HARDWARE NECESSARY TO COMPLETE THE INSTALLATION, AND BE INCLUDED IN THE BID PRICE SUBMITTED FOR ITEM 636-3010.

DATE	REVISIONS	GEORGIA DEPARTMENT OF TRANSPORTATION OFFICE OF TRAFFIC SAFETY & DESIGN
		TYPE 7, 8, AND 9 SQUARE TUBE POST INSTALLATION DETAIL
		NO SCALE
		JULY 2002

T-3A

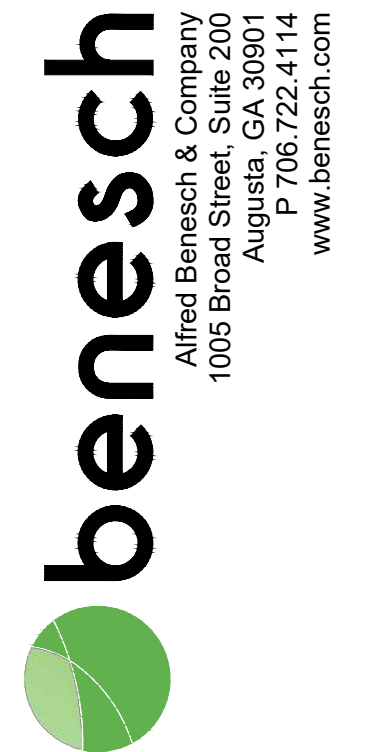[illegible]

ATHENS-CLARKE
COUNTY, GA








SHEET TITLE: CONSTRUCTION STANDARDS & DETAILS

PROJECT NAME
LEXINGTON ROAD
CORRIDOR SIDEWALK
GAP PROJECT




PROJECT INFORMATION

JOB NO: 19022041.03
DRAWN BY: KC
CHECKED BY: VC
DRAWING FILE: 19022041.03E.DWG
DRAWING SCALE: N.T.S.
ORIGINAL RELEASE DATE:
APRIL 25, 2024

Sheet:
80-017

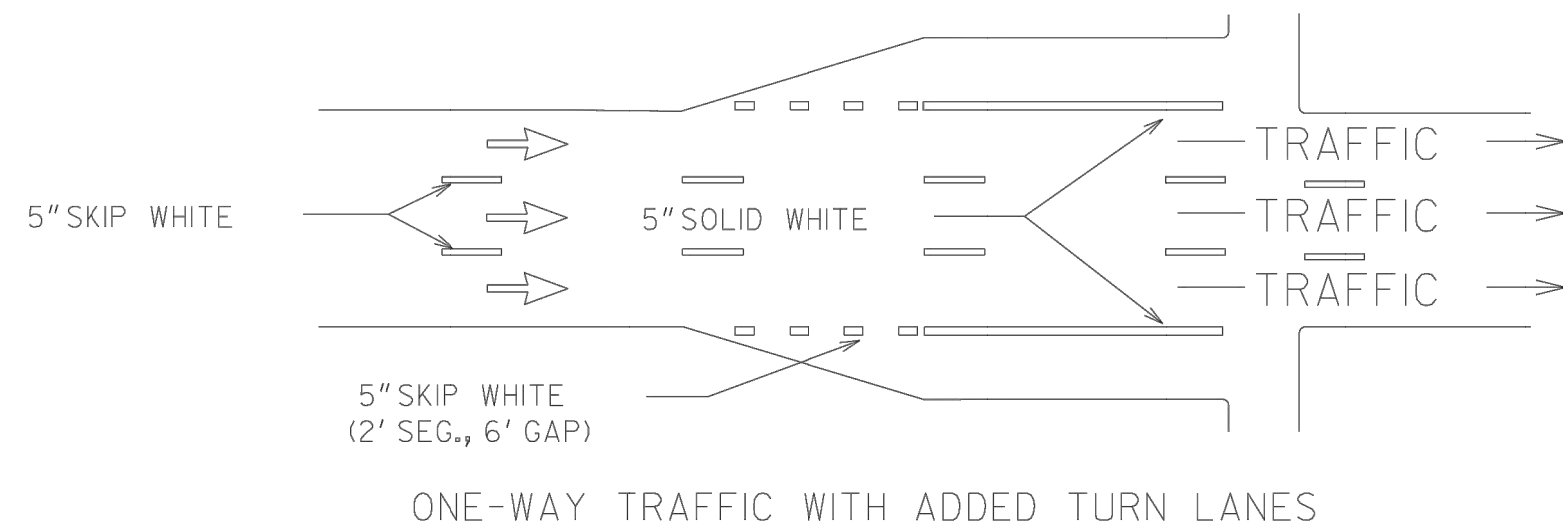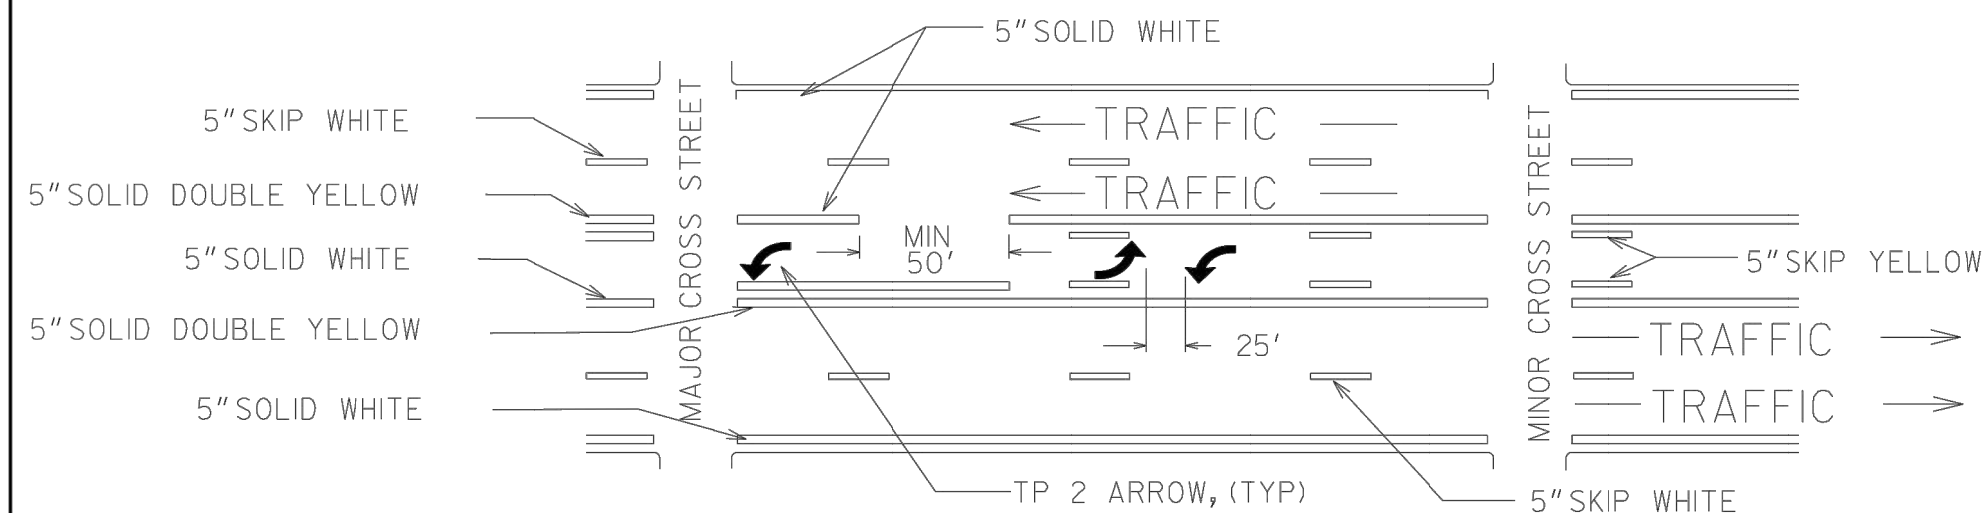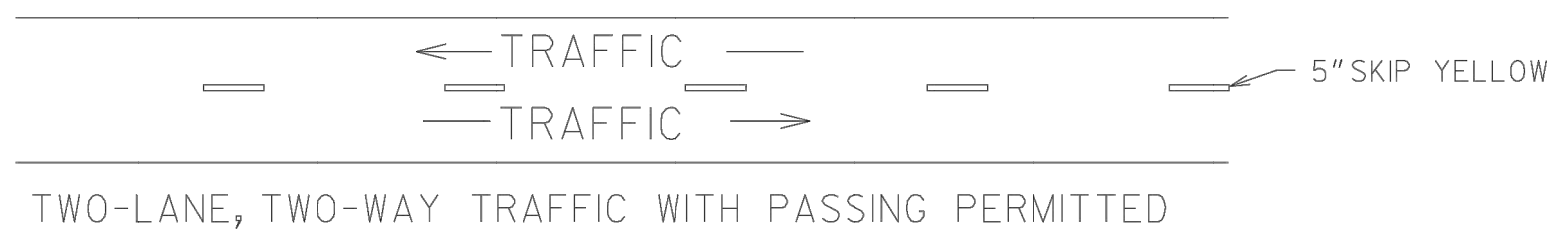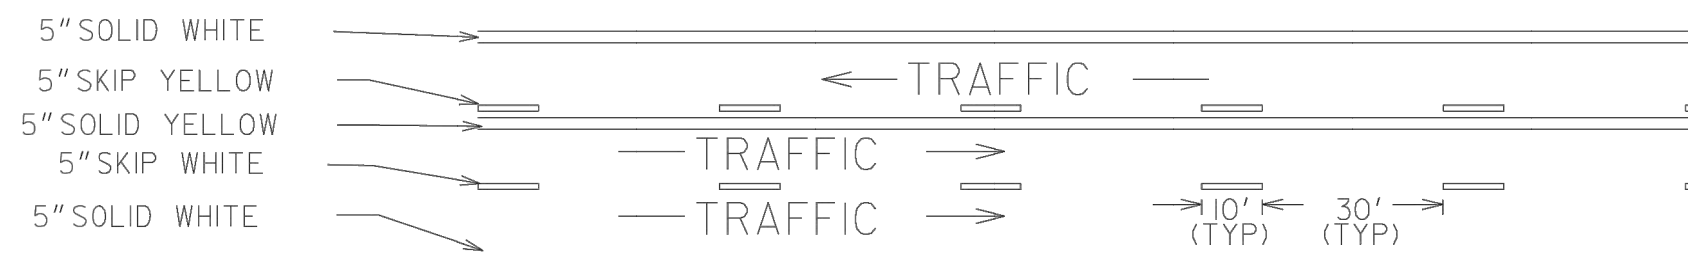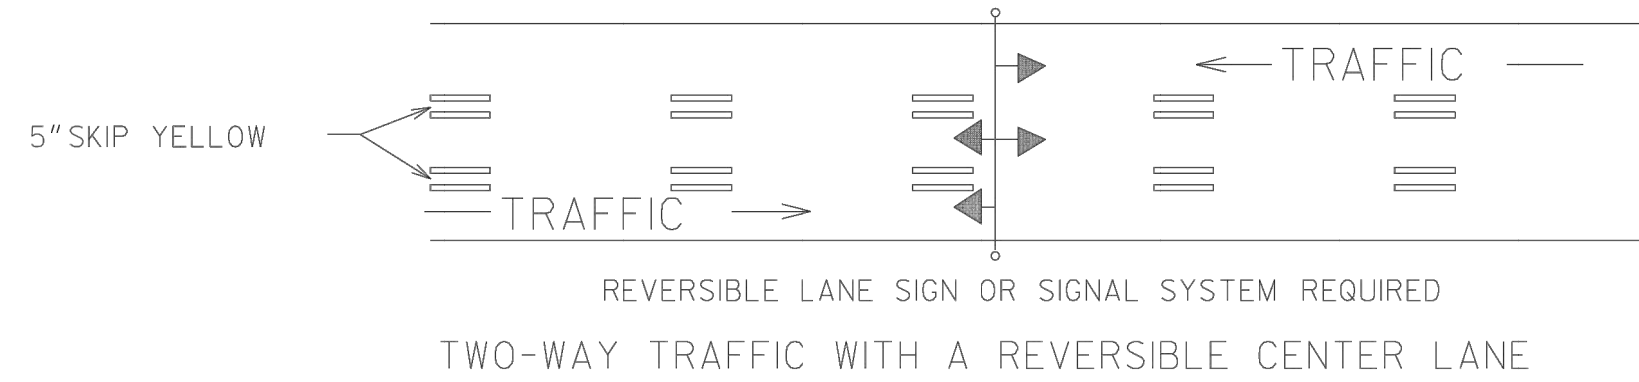

- GENERAL NOTES:
1. SPACING BETWEEN DOUBLE LINES SHALL BE EQUAL TO THE LINE WIDTH.
 2. EDGE LINES SHALL BE PLACED A MINIMUM OF 4 INCHES FROM THE NORMAL EDGE OF PAVEMENT.
 3. CONTRAST MARKINGS FOR SKIP STRIPING SHALL BE AS SHOWN IN DETAIL T-II.B.

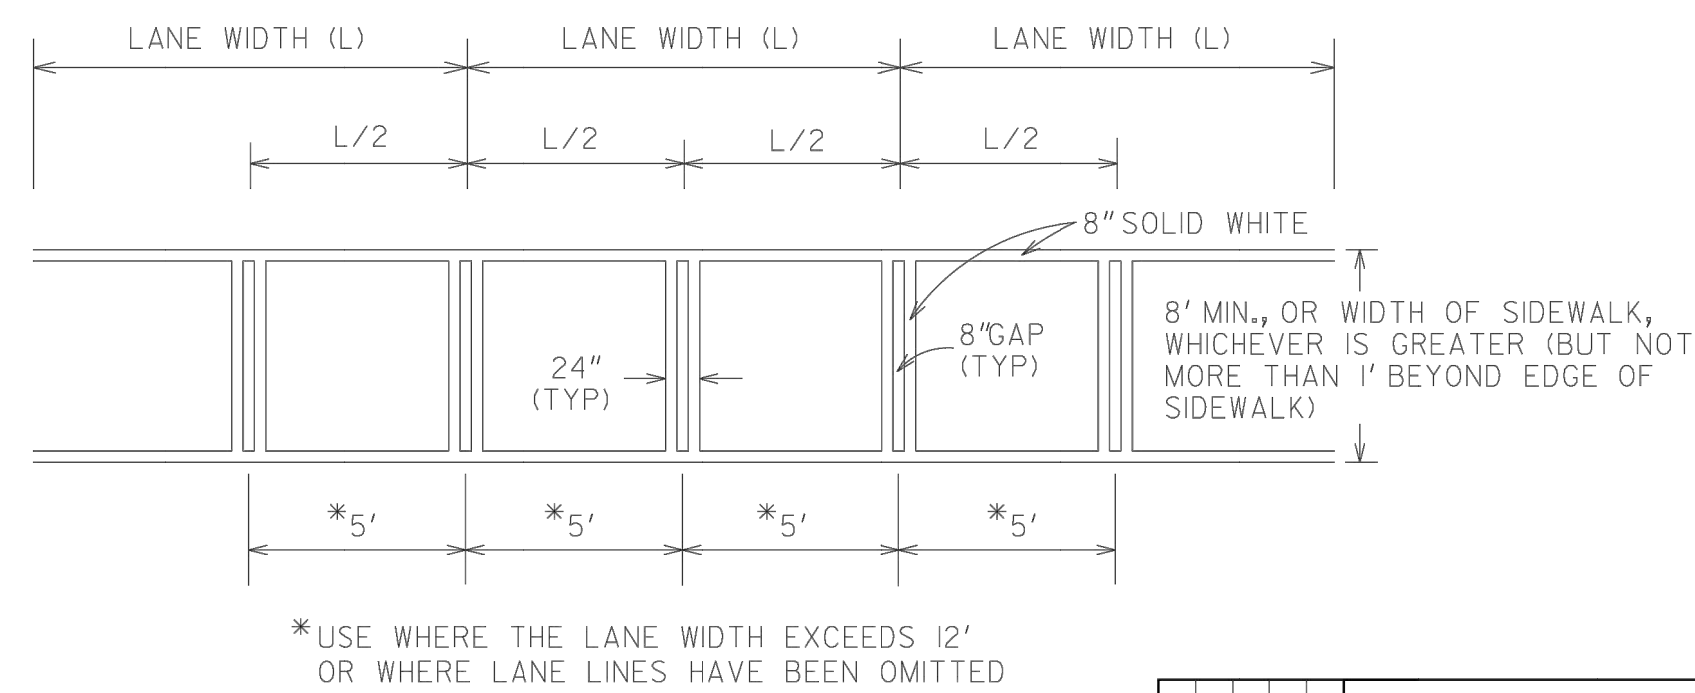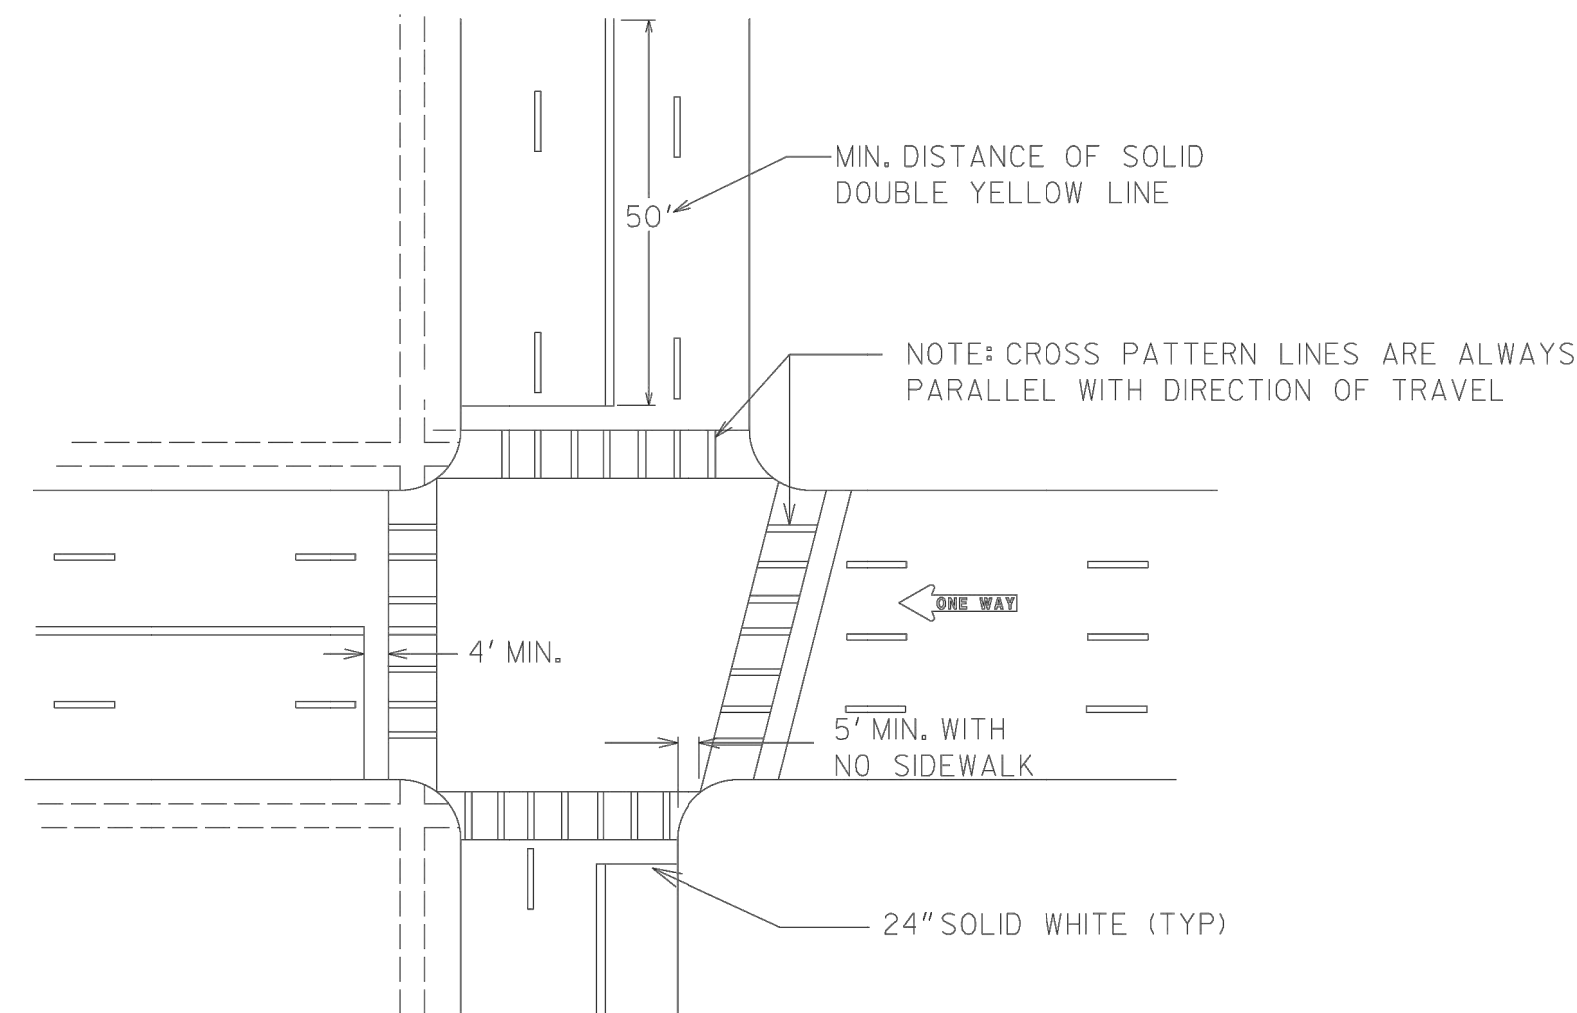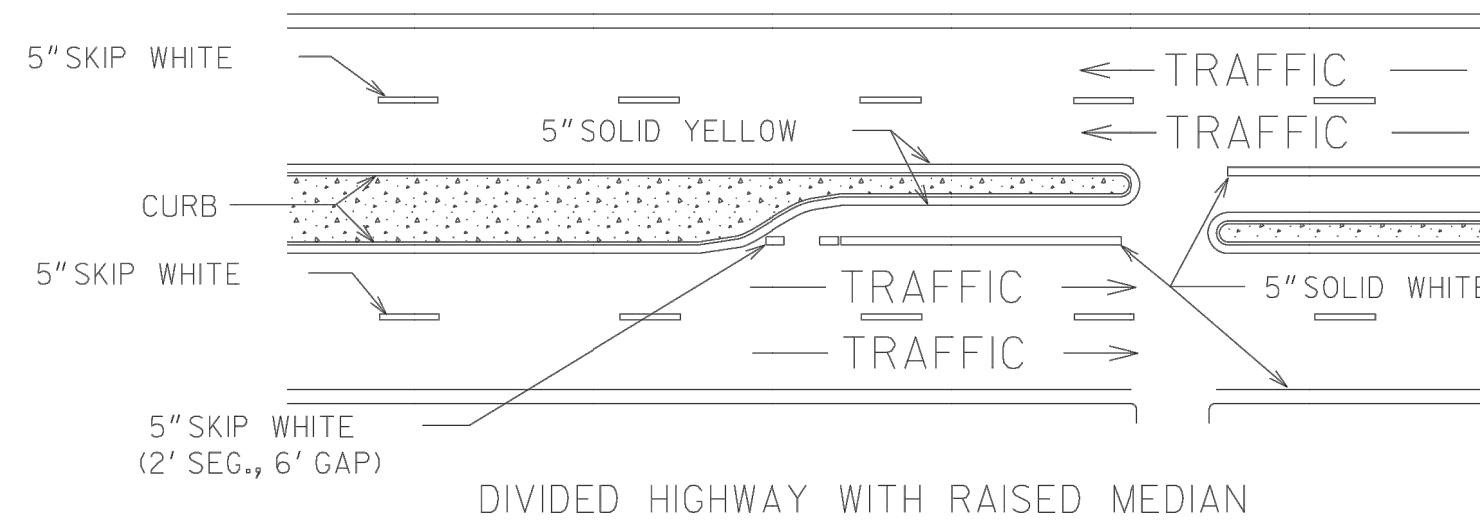

SHEET TITLE:		CONSTRUCTION STANDARDS & DETAILS	
PROJECT NAME:		LEXINGTON ROAD CORRIDOR SIDEWALK GAP PROJECT	
SHEET NO.:		T-IIA	
PROJECT NUMBER:		NO SCALE	
SHEET NO.:		JANUARY 2000	
TOTAL SHEETS:		NUMBER	
STATE:		T-IIA	
PROJECT NUMBER:		DESIGNED _____	
SHEET NO.:		DRAWN _____	
TOTAL SHEETS:		TRACED _____	
STATE:		CHECKED _____	
PROJECT NUMBER:		ORIGINAL RELEASE DATE:	
SHEET NO.:		APRIL 25, 2024	
TOTAL SHEETS:		Sheet:	
STATE:		80-018	
PROJECT NUMBER:			
SHEET NO.:			
TOTAL SHEETS:			



PROJECT INFORMATION	
JOB NO:	19022041.03
DRAWN BY:	KC
CHECKED BY:	VC
DRAWING FILE:	19022041.03E.DWG
DRAWING SCALE:	N.T.S.
ORIGINAL RELEASE DATE:	APRIL 25, 2024

Sheet:
80-018