


| LENGTH OF PROJECT                                        | 5.69 MILES |       |
|----------------------------------------------------------|------------|-------|
|                                                          | SIDEWALK   | TOTAL |
| NET LENGTH OF MULTI-USE TRAIL                            | 5.69       | 5.69  |
| NET LENGTH OF BRIDGES                                    | 0.00       | 0.00  |
| NET LENGTH OF PROJECT                                    | 5.69       | 5.69  |
| NET LENGTH OF EXCEPTION                                  | 0.00       | 0.00  |
| GROSS LENGTH OF PROJECT                                  | 5.69       | 5.69  |
| PERCENT LENGTH OF PROJECT COUNTY                         |            | 100%  |
| THIS PROJECT IS LOCATED WITHIN CONGRESSIONAL DISTRICT 10 |            |       |
| THIS PROJECT IS LOCATED WITHIN ATHENS-CLARKE COUNTY      |            |       |

|  |       |                |           |              |
|--|-------|----------------|-----------|--------------|
|  | STATE | PROJECT NUMBER | SHEET NO. | TOTAL SHEETS |
|  | GA    |                | 1         | ##           |

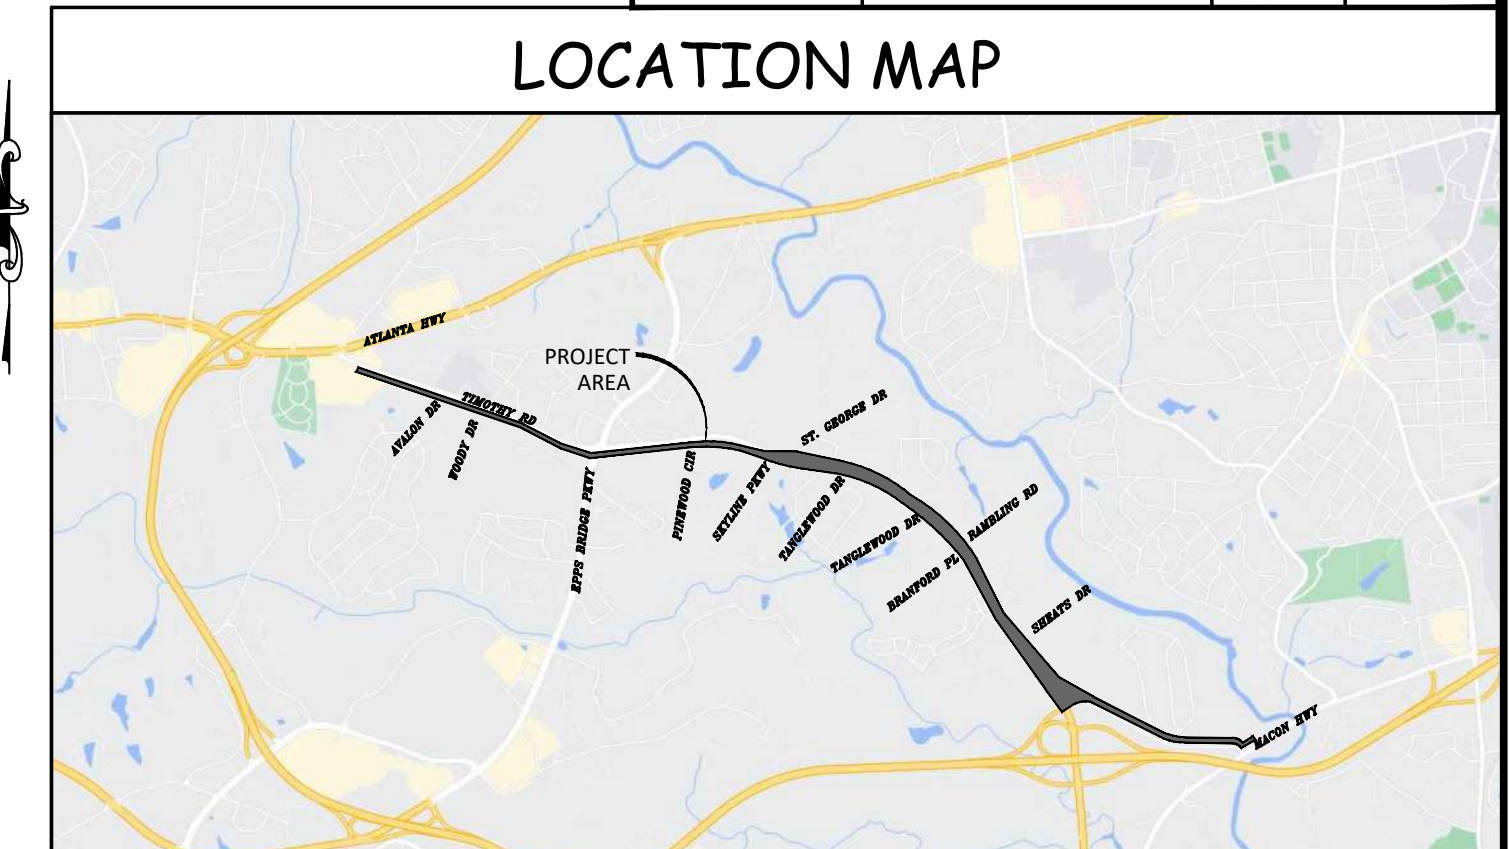

## TIER 1

Develop a Shared-Use Path along the northern side of Timothy road between Timothy Road/Loop 10 intersection and Rhodes Drive (Berkley Hills Subdivision). (As Defined by Station 1000+00 to Station 1019+17 on Sheets 13-038 to 13-041 in the Plan Sheets.)

## TIER 2


Develop bicycle/pedestrian inter-neighborhood connectivity between Berkley Hills subdivision and Glenview subdivision (Old Macon Highway) with supporting wayfinding. (To Be Developed in Future Phases.)

DISTURBED AREA = #### AC  
A NOI IS REQUIRED

**NOTE:**  
PROJECT TO BE CONSTRUCTED AS PER GEORGIA  
DOT STANDARD SPECIFICATIONS, 2013 EDITION  
AND 2016 STANDARD SUPPLEMENTAL  
SPECIFICATIONS, AS APPROVED BY THE FEDERAL  
HIGHWAY ADMINISTRATION AND AS MODIFIED BY  
CONTRACT DOCUMENTS.

THE DATA, TOGETHER WITH ALL OTHER INFORMATION SHOWN ON THESE PLANS OR IN ANYWAY INDICATED THEREBY, WHETHER BY DRAWINGS OR NOTES, OR IN ANY OTHER MANNER, ARE BASED UPON FIELD INVESTIGATIONS AND ARE BELIEVED TO BE INDICATIVE OF ACTUAL CONDITIONS. HOWEVER, THE SAME ARE SHOWN AS INFORMATION ONLY, ARE NOT GUARANTEED, AND DO NOT BIND THE DEPARTMENT OF TRANSPORTATION IN ANY WAY. THE ATTENTION OF BIDDER IS SPECIFICALLY DIRECTED TO SUBSECTIONS 102.04, 102.05, AND 104.03 OF THE SPECIFICATIONS.

NOTE:  
ALL REFERENCES IN THIS DOCUMENT, WHICH INCLUDES ALL PAPERS, WRITINGS, DOCUMENTS, DRAWINGS, OR PHOTOGRAPHS USED, OR TO BE USED IN CONNECTION WITH THIS DOCUMENT, TO "STATE HIGHWAY DEPARTMENT OF GEORGIA", "STATE HIGHWAY DEPARTMENT", "GEORGIA STATE HIGHWAY DEPARTMENT", "HIGHWAY DEPARTMENT", OR "DEPARTMENT" WHEN THE CONTEXT THEREOF MEANS THE STATE HIGHWAY DEPARTMENT OF GEORGIA MEAN, AND SHALL BE DEEMED TO MEAN THE DEPARTMENT OF TRANSPORTATION AND/OR THE UNIFIED GOVERNMENT OF ATHENS-CLARKE COUNTY.

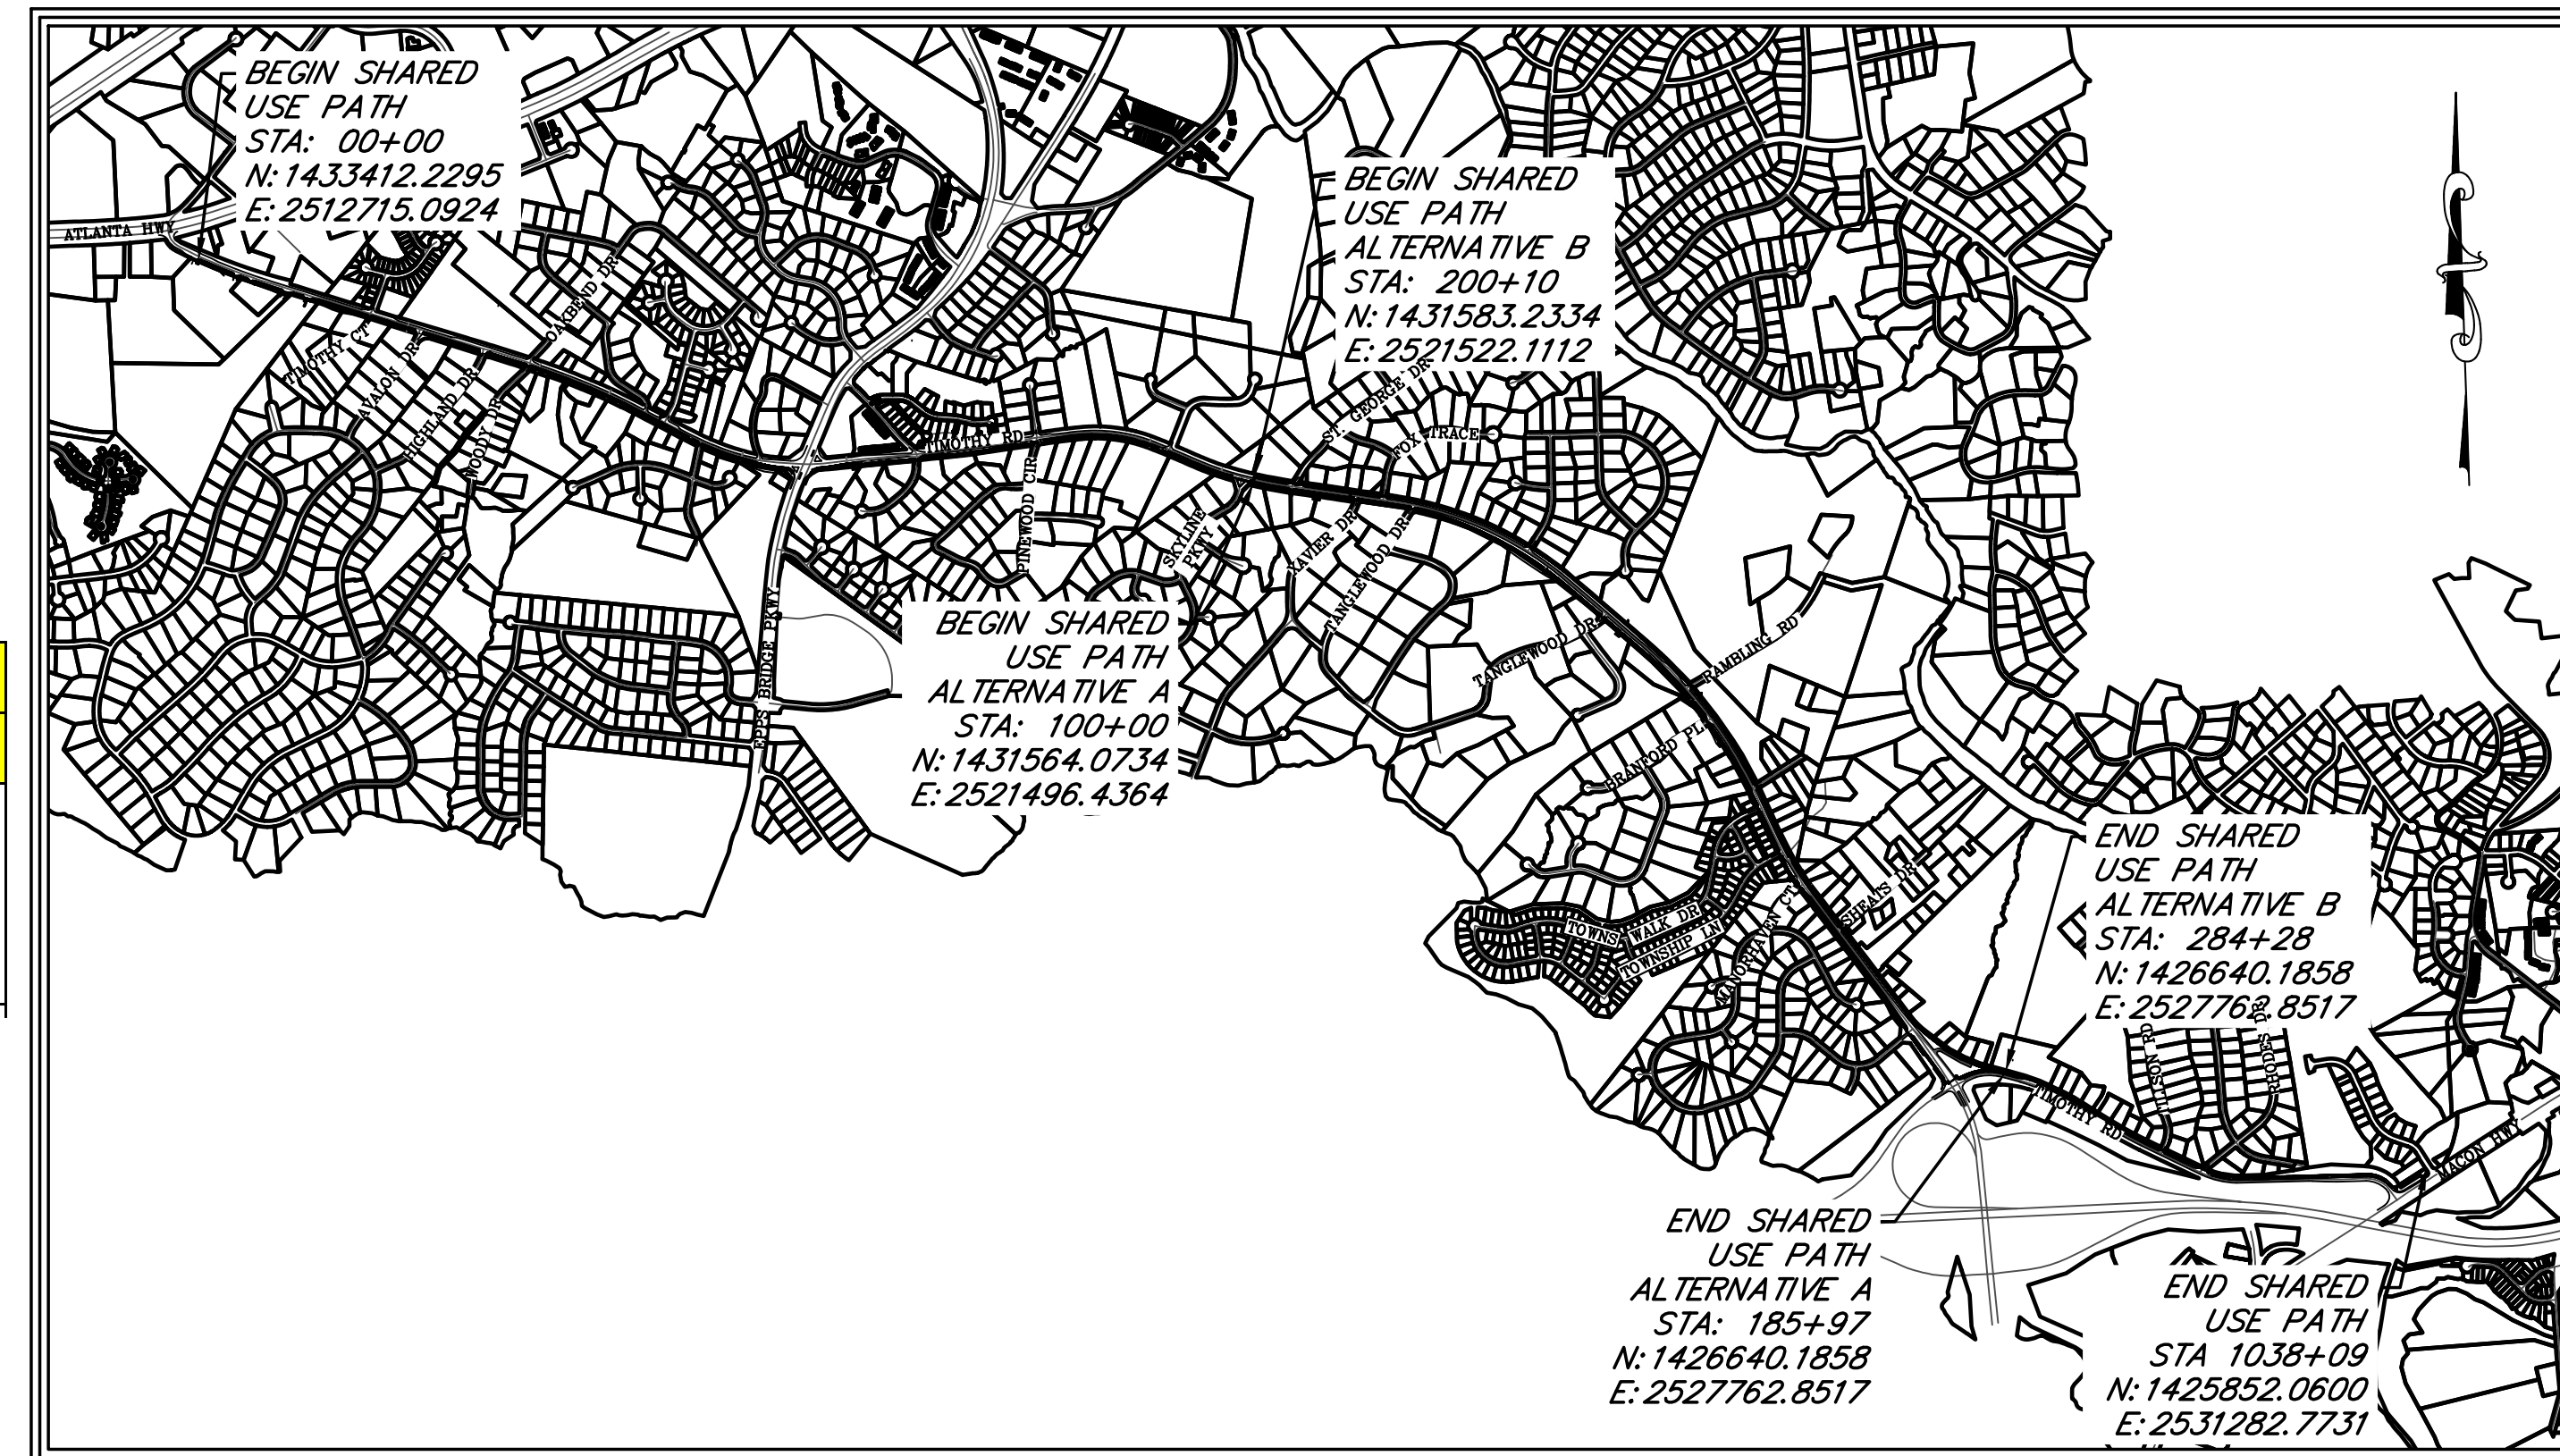

N.T.S.



Alfred Benesch & Company  
1005 Broad Street, Suite 200 Augusta, GA 30901  
P 706.722.4114 - [www.benesch.com](http://www.benesch.com)

**OWNER**  
**24 HR. CONTACT**  
ATHENS—CLARKE COUNTY  
DEREK DOSTER  
301 COLLEGE AVE., SUITE 101  
ATHENS, GA. 30603  
706-613-3025

Recommendation as presented developed by the Atlanta Highway User Group on October 19, 2022

## TIER 3

Replace sidewalk from Atlanta Highway to Skyline Parkway with shared use path, or redesign the segment of Timothy Road north of Epps Bridge Parkway to include bike lanes connecting to shared-use path. (As Defined by Station 0+10 to Station 92+36 on Sheets 13-001 to 13-019 in the Plan Sheets.)

Alternative Alignment B was removed from the User Group recommendation in its entirety. Alternate B had same termini points as Alternate A but along the northern side of Timothy Road

Shared User Path from Rhodes Drive to Macon Highway was removed from the User Group recommendation.

Begin

|           |                    |
|-----------|--------------------|
| Latitude  | <u>33.938767 N</u> |
| Longitude | <u>83.454691 W</u> |

End

|           |                    |
|-----------|--------------------|
| Latitude  | <u>33.917188 N</u> |
| Longitude | <u>83.392974 W</u> |



**Preliminary**


07/29/2022 4:43:36 PM

---


SUBMITTED BY VICTOR A. CONOVER

[illegible]




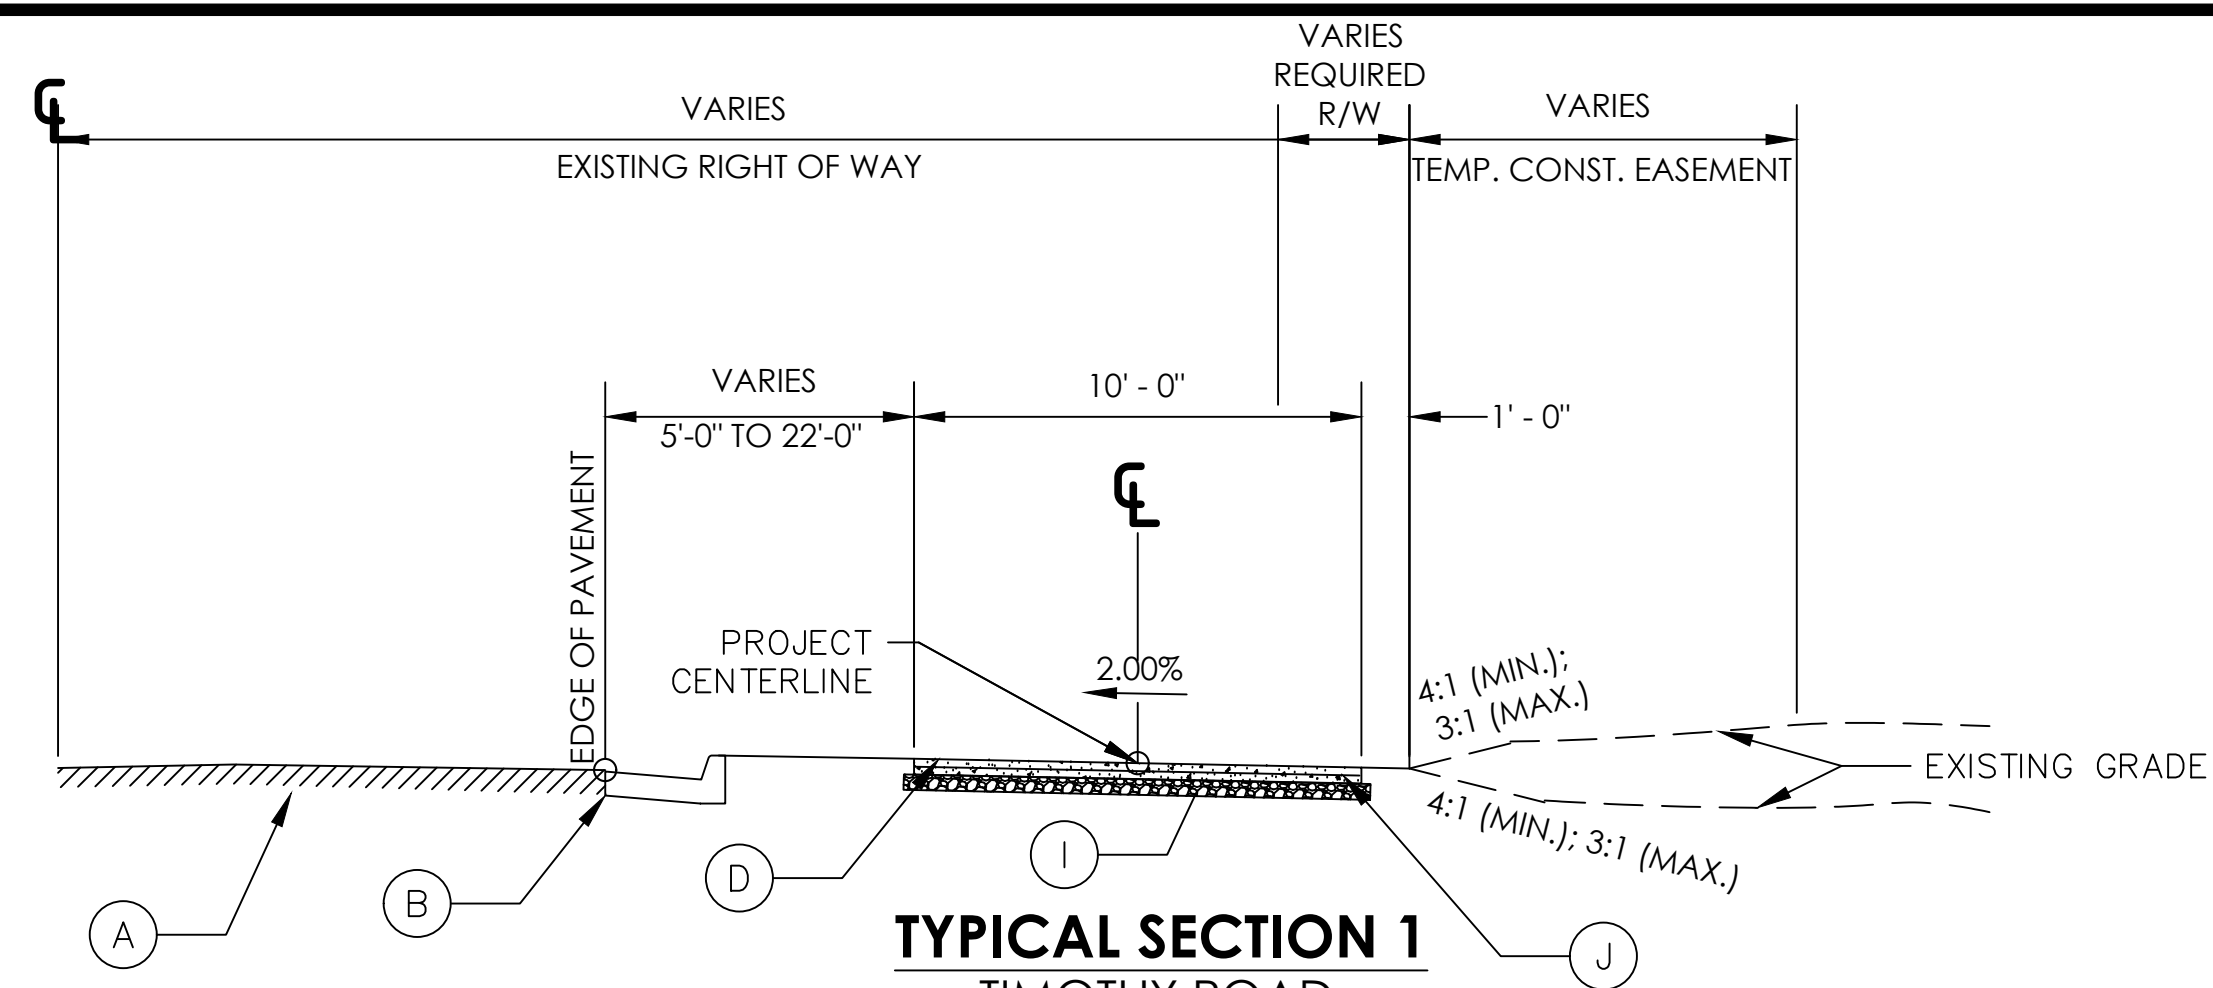


**TYPICAL SECTION 1**  
TIMOTHY ROAD  
STA 00+10 TO 10+80  
STA 50+55 TO 51+30  
STA 55+00 TO 58+50  
STA 159+70 TO 160+70  
STA 173+90 TO 176+70

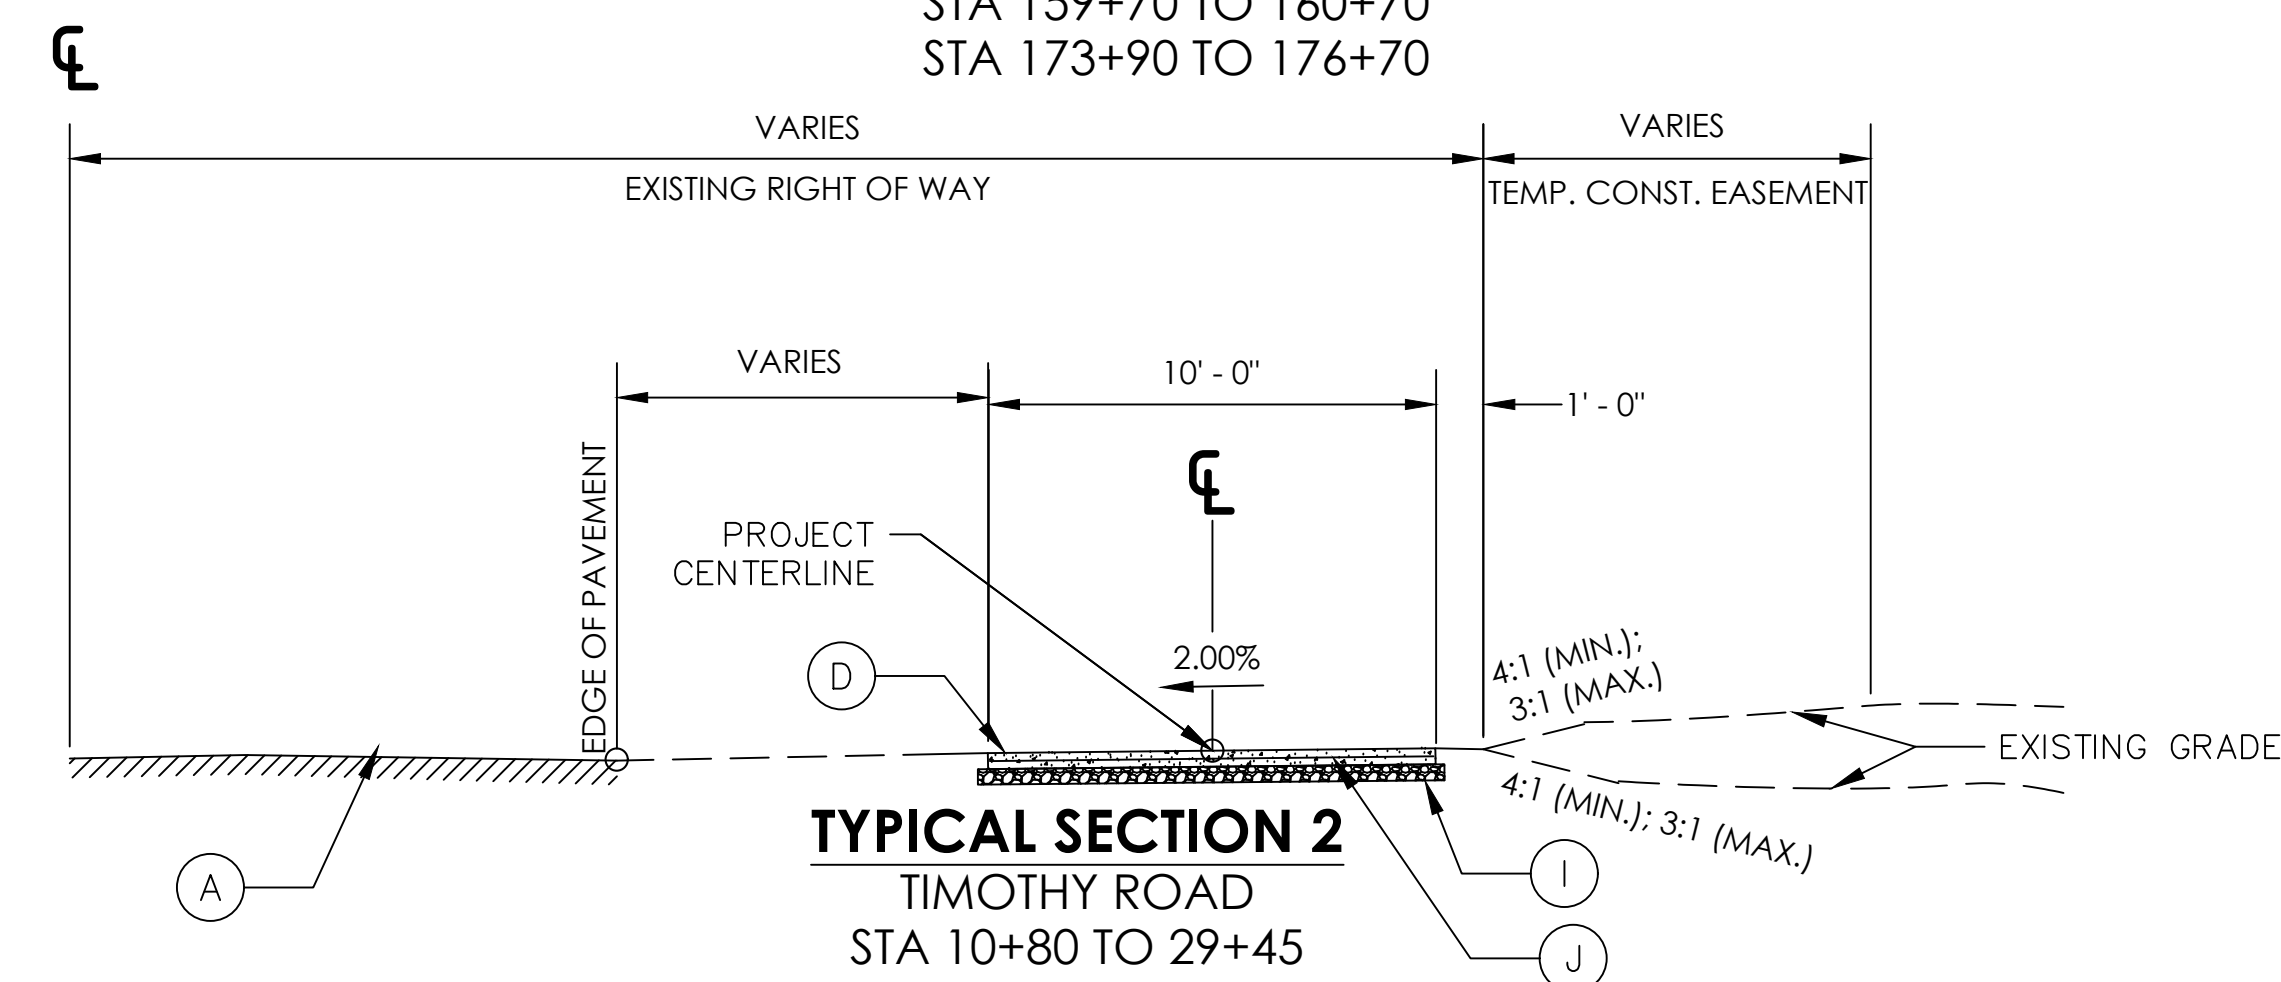


**TYPICAL SECTION 2**  
TIMOTHY ROAD  
STA 10+80 TO 29+45  
STA 31+10 TO 39+40  
STA 45+00 TO 46+40  
STA 58+50 TO 90+30  
STA 100+00 TO 137+85  
STA 141+25 TO 151+75  
STA 157+50 TO 159+70  
STA 160+97 TO 173+90  
STA 176+70 TO 179+17

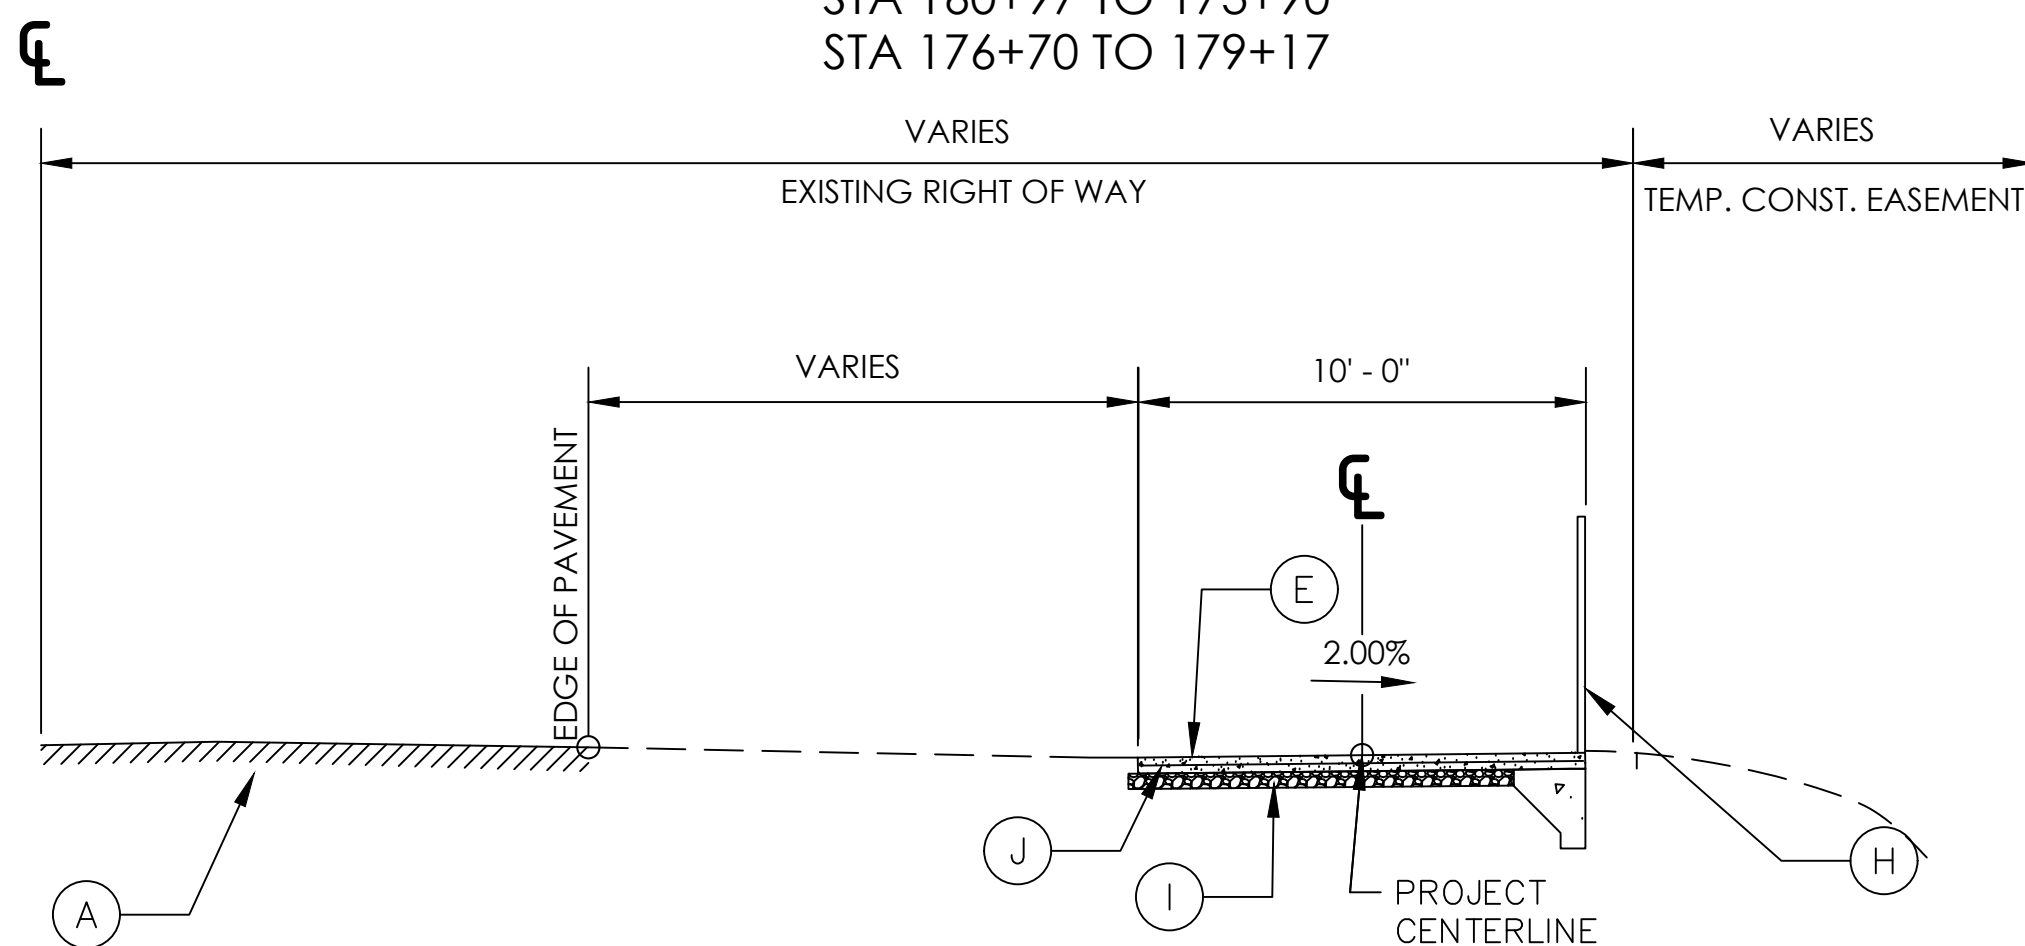


**TYPICAL SECTION 3**  
TIMOTHY ROAD  
STA 29+45 TO 31+10  
STA 34+90 TO 36+90  
STA 46+40 TO 49+40

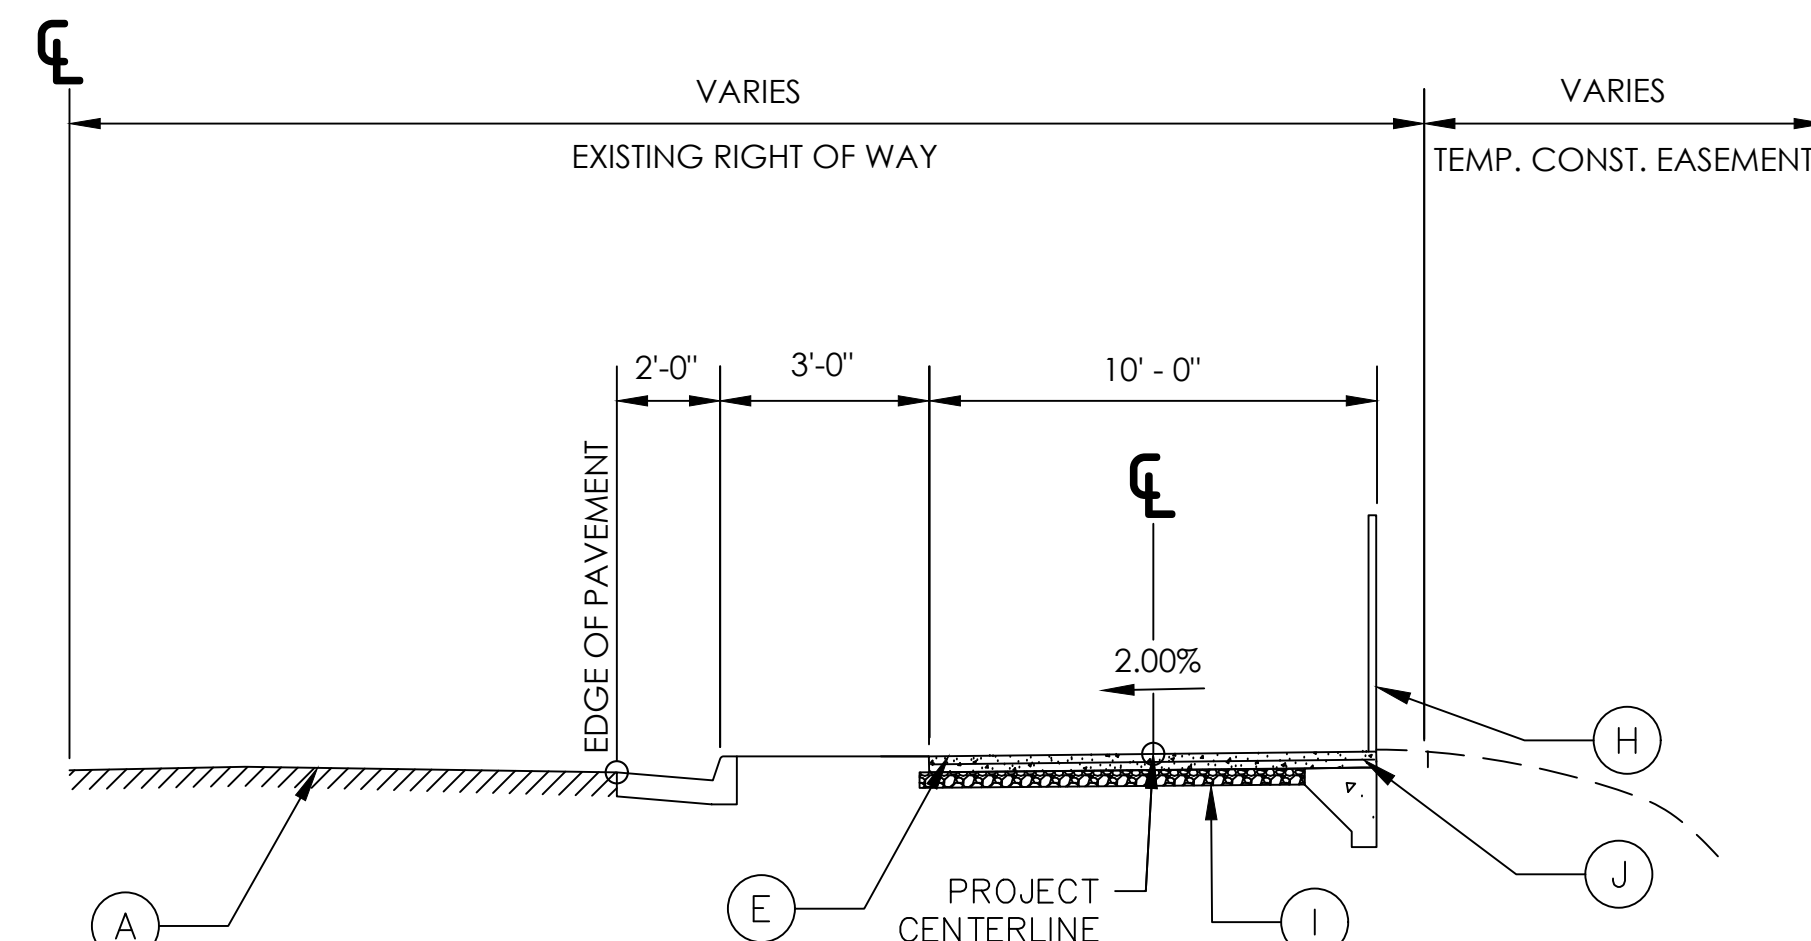

**TYPICAL SECTION 4**  
TIMOTHY ROAD  
STA 36+90 TO 37+50  
STA 49+40 TO 49+81

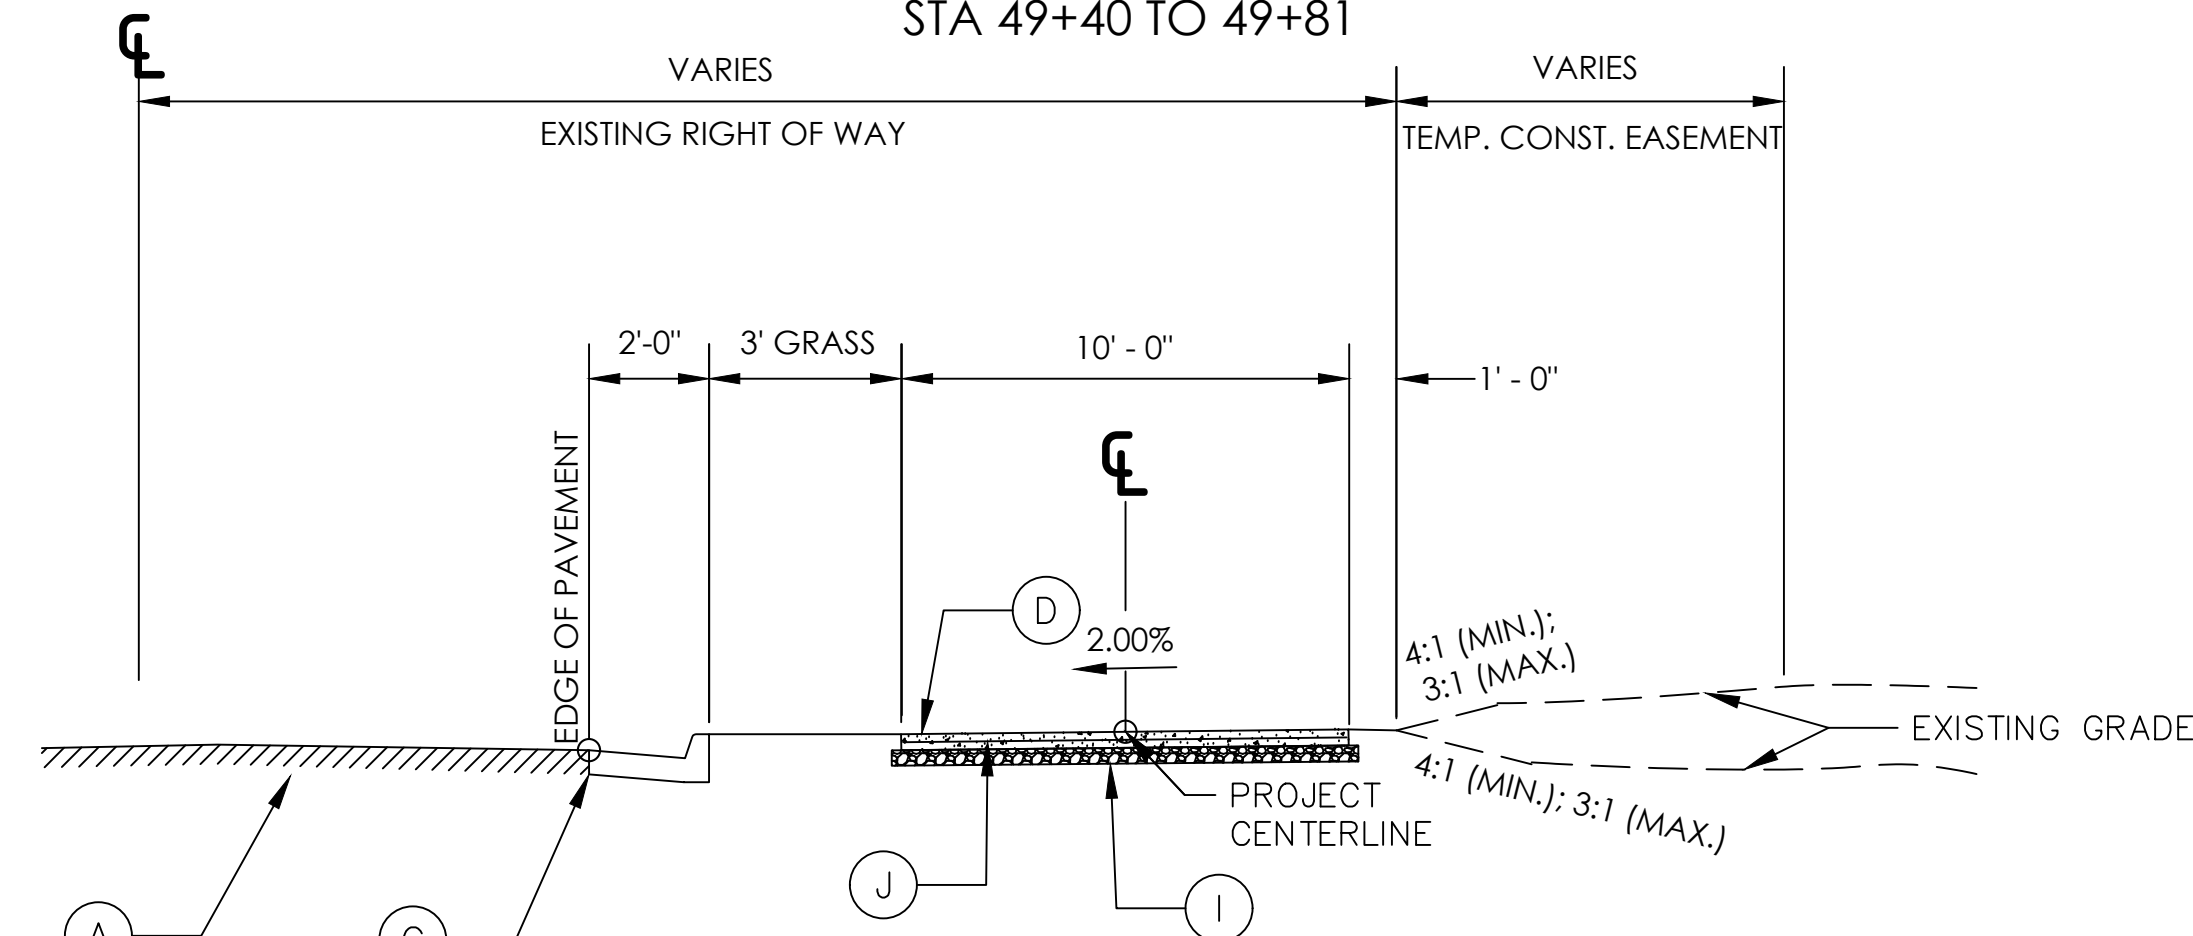


**TYPICAL SECTION 5**  
TIMOTHY ROAD  
STA 37+50 TO 44+80

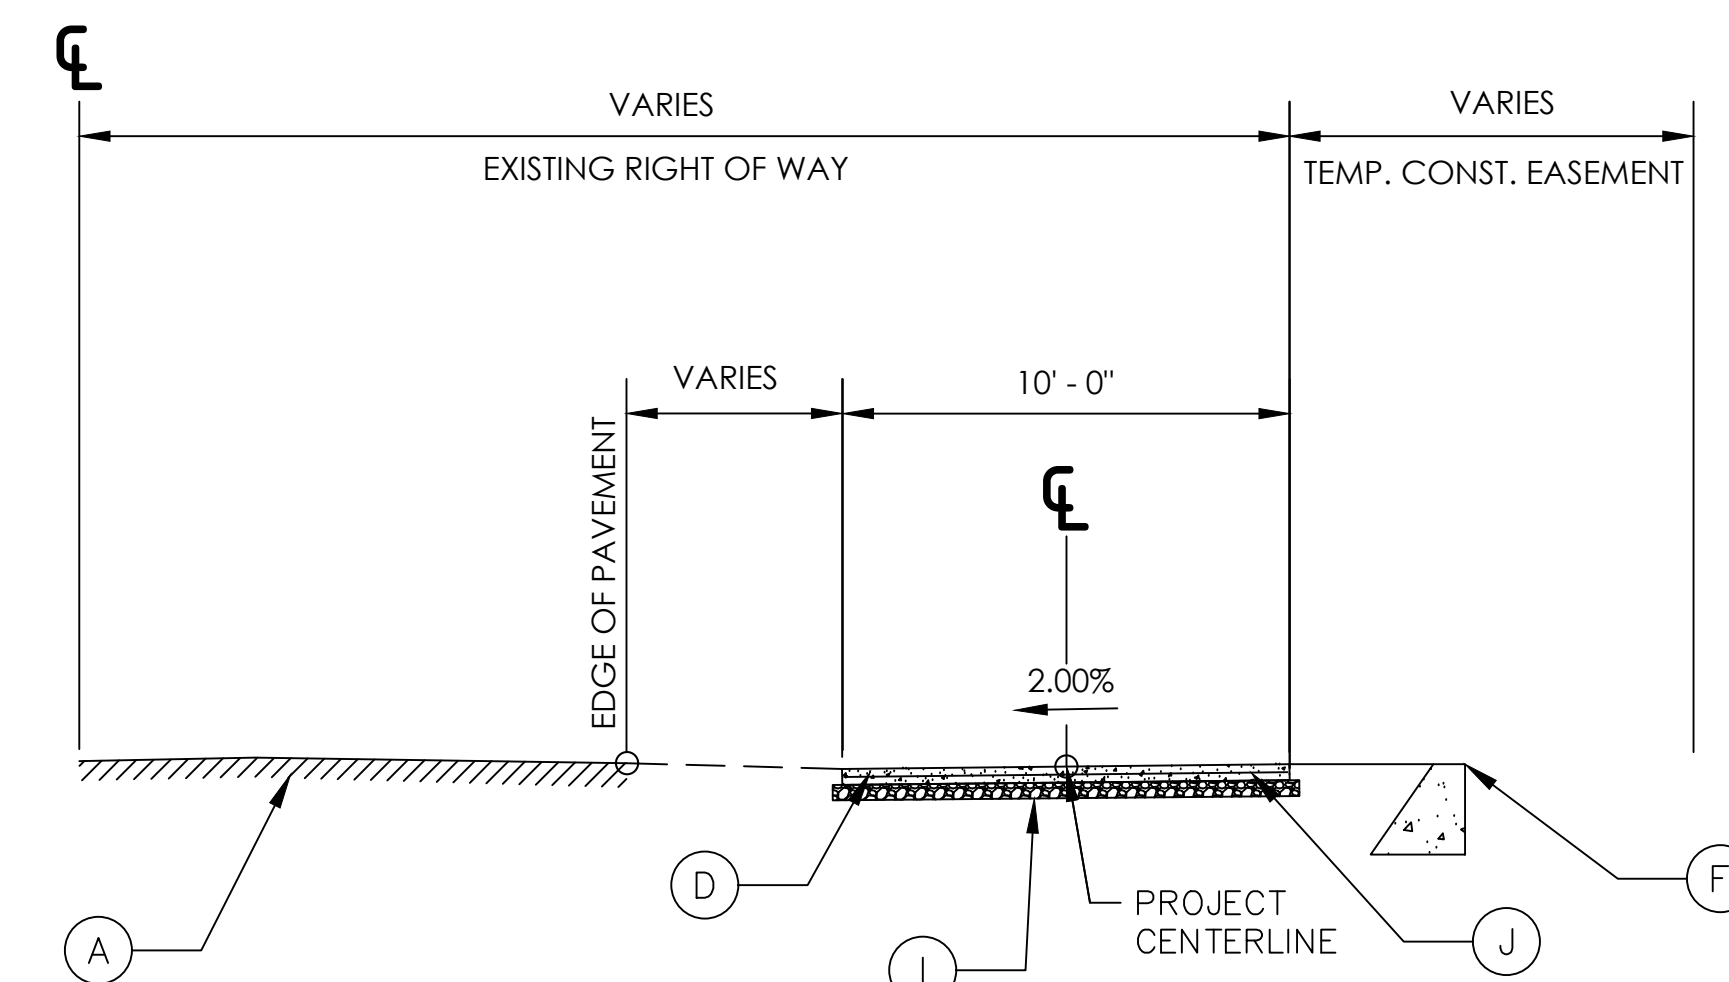

**TYPICAL SECTION 6**  
TIMOTHY ROAD  
STA 51+30 TO 52+45

- ### REQUIRED PAVEMENT LEGEND

- (A) EXISTING ASPHALT ROADWAY
- (B) EXISTING CONC. CURB AND GUTTER
- (C) NEW CONC. CURB AND GUTTER
- (D) NEW CONCRETE PATH, 4 IN THICK
- (E) NEW CONCRETE PATH WITH TURNDOWN CURB
- (F) CONCRETE RETAINING WALL, PER GDOT STD. 9031L
- (G) NEW CONC. DITCH
- (H) 42" STEEL HANDRAIL, PER GDOT STD. 9031R
- (I) 4" GRADED AGGREGATE BASE
- (J) WOVEN WIRE MESH

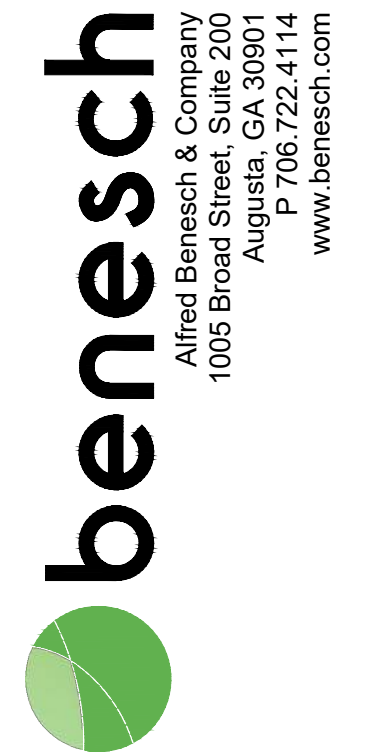[illegible]

ATHENS-CLARKE  
COUNTY, GA



SHEET TITLE:  
**TYPICAL SECTIONS**

PROJECT NAME  
TIMOTHY ROAD  
SHARED USE PATH

| PROJECT INFORMATION                            |               |
|------------------------------------------------|---------------|
| JOB NO:                                        | 19023002      |
| DRAWN BY:                                      | KC            |
| CHECKED BY:                                    | EH            |
| DRAWING FILE:                                  | 19023002E.DWG |
| DRAWING SCALE:                                 | N.T.S.        |
| ORIGINAL RELEASE DATE:<br><b>JULY 27, 2022</b> |               |

Sheet:  
05-001



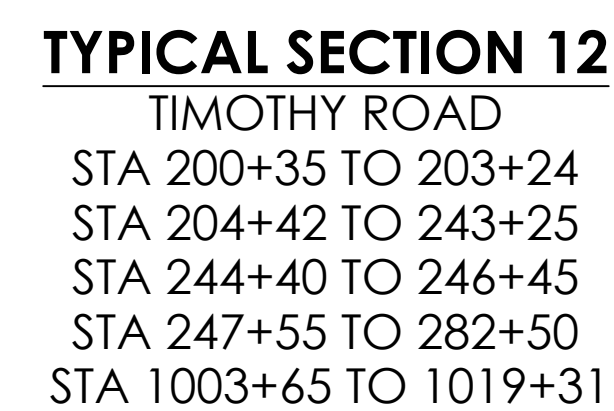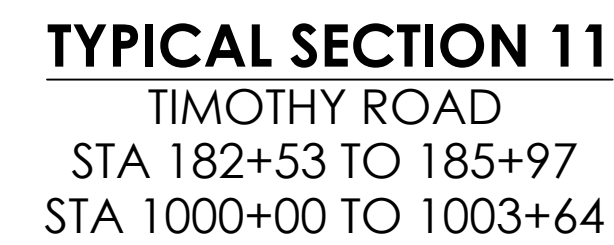

- (A) EXISTING ASPHALT ROADWAY
- (B) EXISTING CONC. CURB AND GUTTER
- (C) NEW CONC. CURB AND GUTTER
- (D) NEW CONCRETE PATH, 4 IN THICK
- (E) NEW CONCRETE PATH WITH TURNDOWN CURB
- (F) CONCRETE RETAINING WALL, PER GDOT STD. 9031L
- (G) NEW CONC. DITCH
- (H) 42" STEEL HANDRAIL, PER GDOT STD. 9031R
- (I) 4" GRADED AGGREGATE BASE
- (J) WOVEN WIRE MESH

[illegible]

**ATHENS-CLARKE  
COUNTY, GA**

HEET TITLE:  
TYPICAL SECTIONS

PROJECT NAME  
TIMOTHY ROAD  
SHARED USE PATH

| PROJECT INFORMATION    |               |
|------------------------|---------------|
| JOB NO:                | 19023002      |
| DRAWN BY:              | KC            |
| CHECKED BY:            | EH            |
| DRAWING FILE:          | 19023002E.DWG |
| DRAWING SCALE:         | N.T.S.        |
| ORIGINAL RELEASE DATE: |               |
| JULY 27, 2022          |               |

Sheet:  
**05-002**



Sheet:  
**05-003**
















[illegible]

ATHENS-CLARKE  
COUNTY, GA


HEET TITLE: CONSTRUCTION PLAN AND PROFILE

PROJECT NAME  
**TIMOTHY ROAD  
SHARED USE PATH**

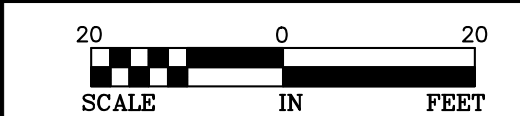

| PROJECT INFORMATION                     |
|-----------------------------------------|
| JOB NO: 19023002                        |
| DRAWN BY: KC                            |
| CHECKED BY: EH                          |
| DRAWING FILE: 19023002E.DWG             |
| DRAWING SCALE: 1" = 20'                 |
| ORIGINAL RELEASE DATE:<br>JULY 27, 2022 |

Sheet:  
13-004

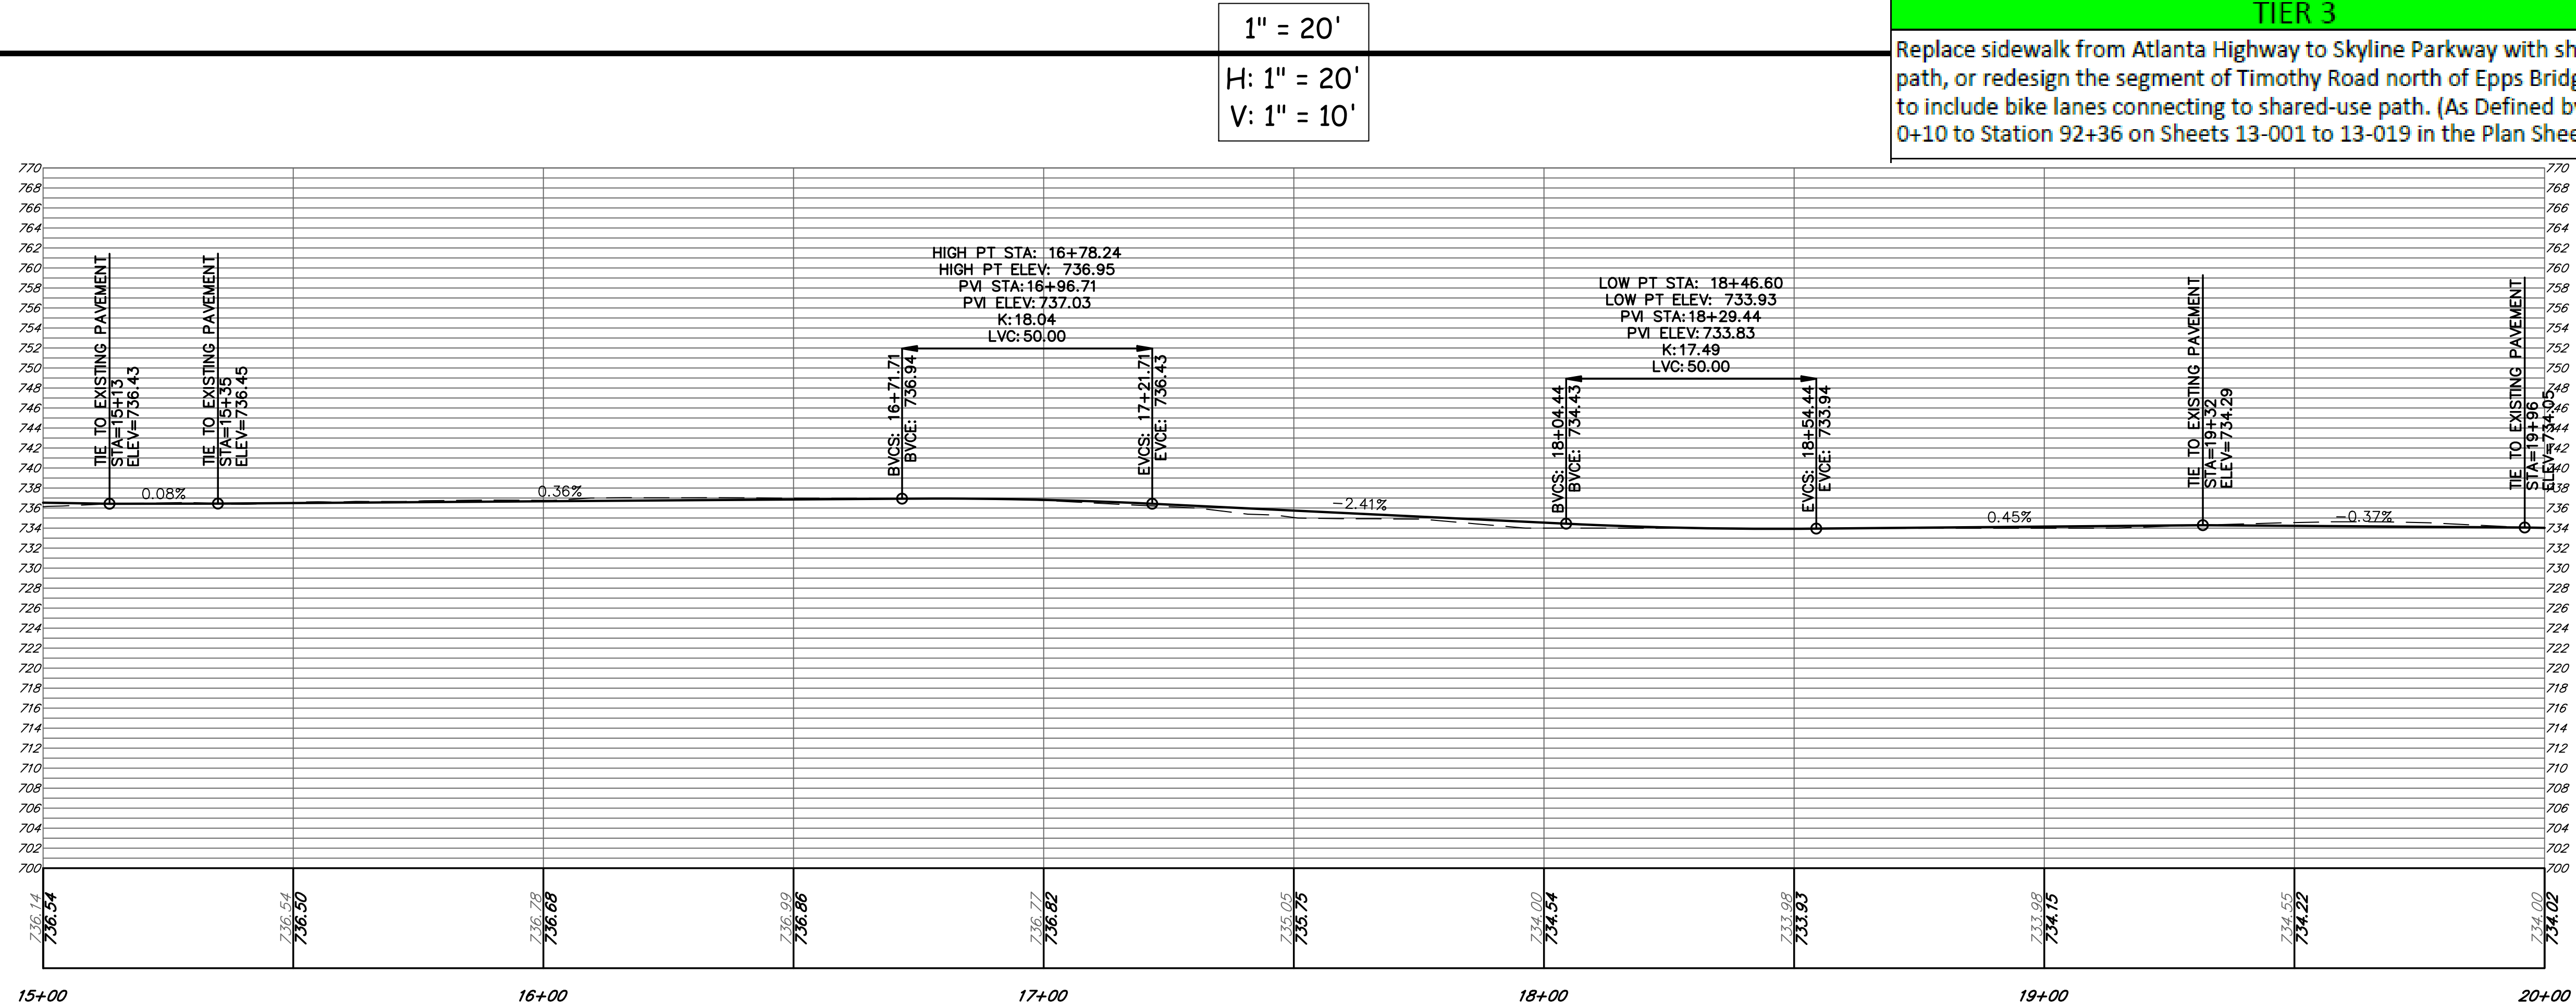















**benesch**  
 Alfred Benesch & Company  
 1005 Broad Street, Suite 200  
 Augusta, GA 30901  
 P 706.722.4114  
[www.benesch.com](http://www.benesch.com)

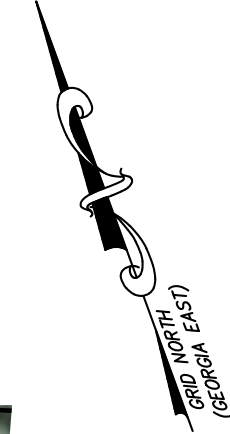

|   |
|---|
| <b>"NICE TO HAVE"</b>   |
| <b>TIER 3</b>   |
| Replace sidewalk from Atlanta Highway to Skyline Parkway with shared use path, or redesign the segment of Timothy Road north of Epps Bridge Parkway to include bike lanes connecting to shared-use path. (As Defined by Station 0+10 to Station 92+36 on Sheets 13-001 to 13-019 in the Plan Sheets.) |

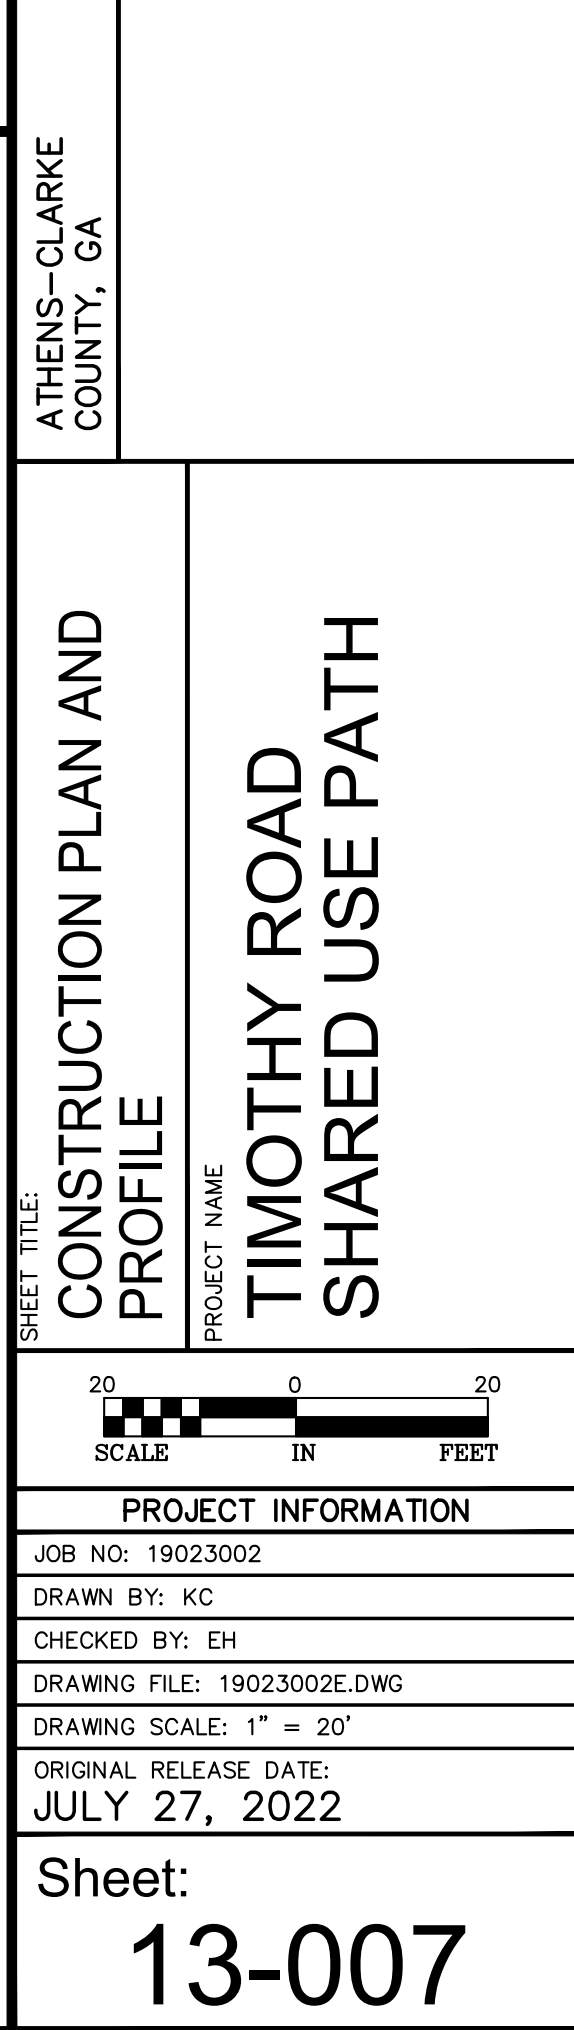















**benesch**  
 Alfred Benesch & Company  
 1005 Broad Street, Suite 200  
 Augusta, GA 30901  
 P 706.722.4114  
[www.benesch.com](http://www.benesch.com)

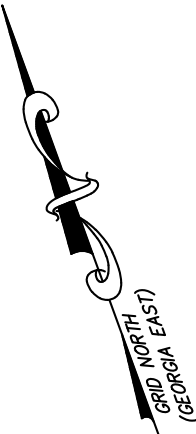

TIER 3


Replace sidewalk from Atlanta Highway to Skyline Parkway with shared use path, or redesign the segment of Timothy Road north of Epps Bridge Parkway to include bike lanes connecting to shared-use path. (As Defined by Station 0+10 to Station 92+36 on Sheets 13-001 to 13-019 in the Plan Sheets.)

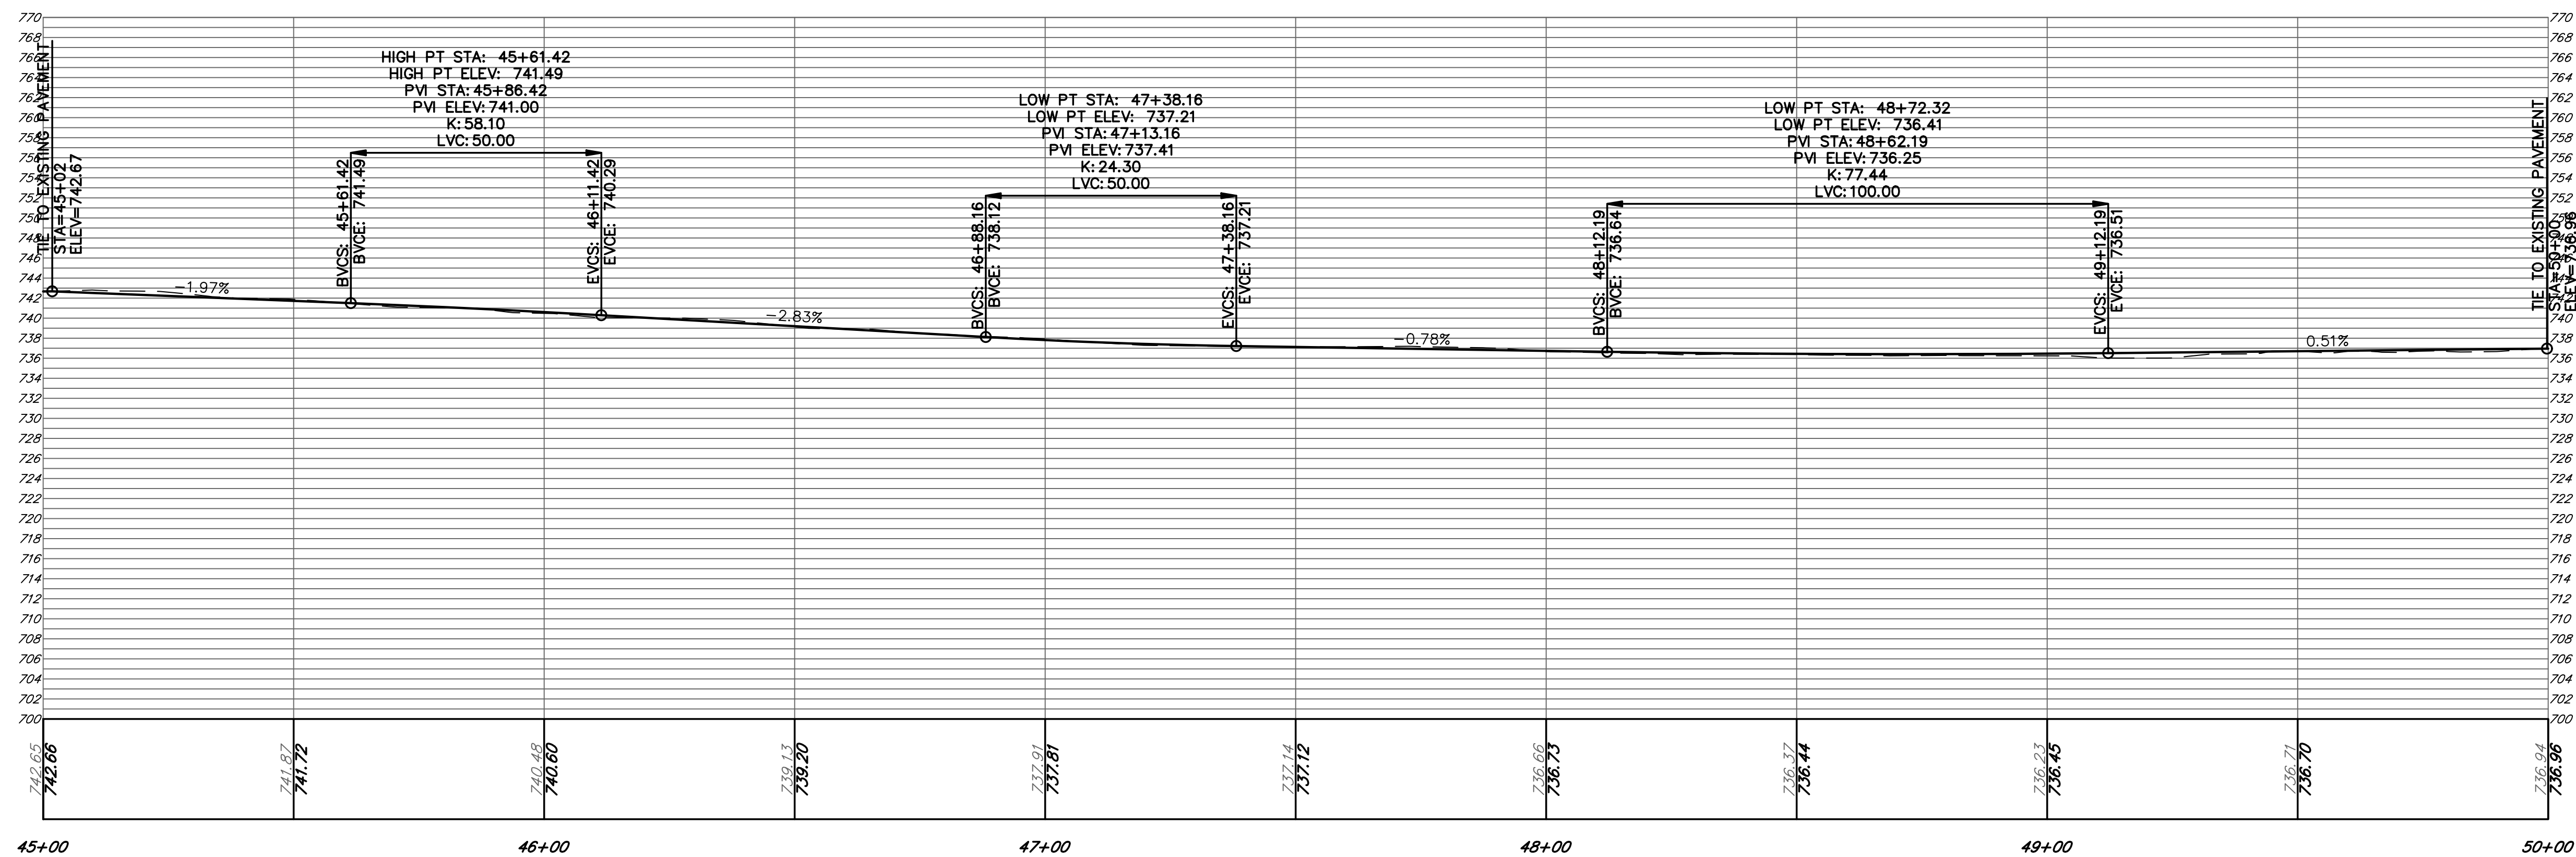

ATHENS-CLARKE  
COUNTY, GA

HEET TITLE: CONSTRUCTION PLAN AND PROFILE

PROJECT NAME  
TIMOTHY ROAD  
SHARED USE PATH

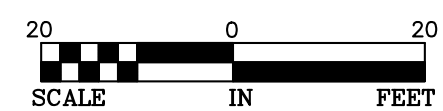

## PROJECT INFORMATION

|                                         |
|-----------------------------------------|
| JOB NO: 19023002                        |
| DRAWN BY: KC                            |
| CHECKED BY: EH                          |
| DRAWING FILE: 19023002E.DWG             |
| DRAWING SCALE: 1" = 20'                 |
| ORIGINAL RELEASE DATE:<br>JULY 27, 2022 |

Sheet:  
13-010






**benesch**  
 Alfred Benesch & Company  
 1005 Broad Street, Suite 200  
 Augusta, GA 30901  
 P 706.722.4114  
[www.benesch.com](http://www.benesch.com)



|                |
|----------------|
| H: $1'' = 20'$ |
| V: $1'' = 10'$ |


TIER 3

Replace sidewalk from Atlanta Highway to Skyline Parkway with shared use path, or redesign the segment of Timothy Road north of Epps Bridge Parkway to include bike lanes connecting to shared-use path. (As Defined by Station 0+10 to Station 92+36 on Sheets 13-001 to 13-019 in the Plan Sheets.)

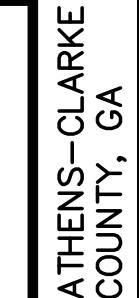

HEET TITLE: CONSTRUCTION PLAN AND PROFILE

PROJECT NAME  
TIMOTHY ROAD  
SHARED USE PATH

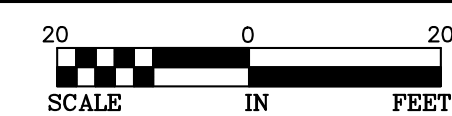

## PROJECT INFORMATION

|                                         |
|-----------------------------------------|
| JOB NO: 19023002                        |
| DRAWN BY: KC                            |
| CHECKED BY: EH                          |
| DRAWING FILE: 19023002E.DWG             |
| DRAWING SCALE: 1" = 20'                 |
| ORIGINAL RELEASE DATE:<br>JULY 27, 2022 |

Sheet:  
**13-011**


















**benesch**  
 Alfred Benesch & Company  
 1005 Broad Street, Suite 200  
 Augusta, GA 30901  
 P 706.722.4114  
[www.benesch.com](http://www.benesch.com)

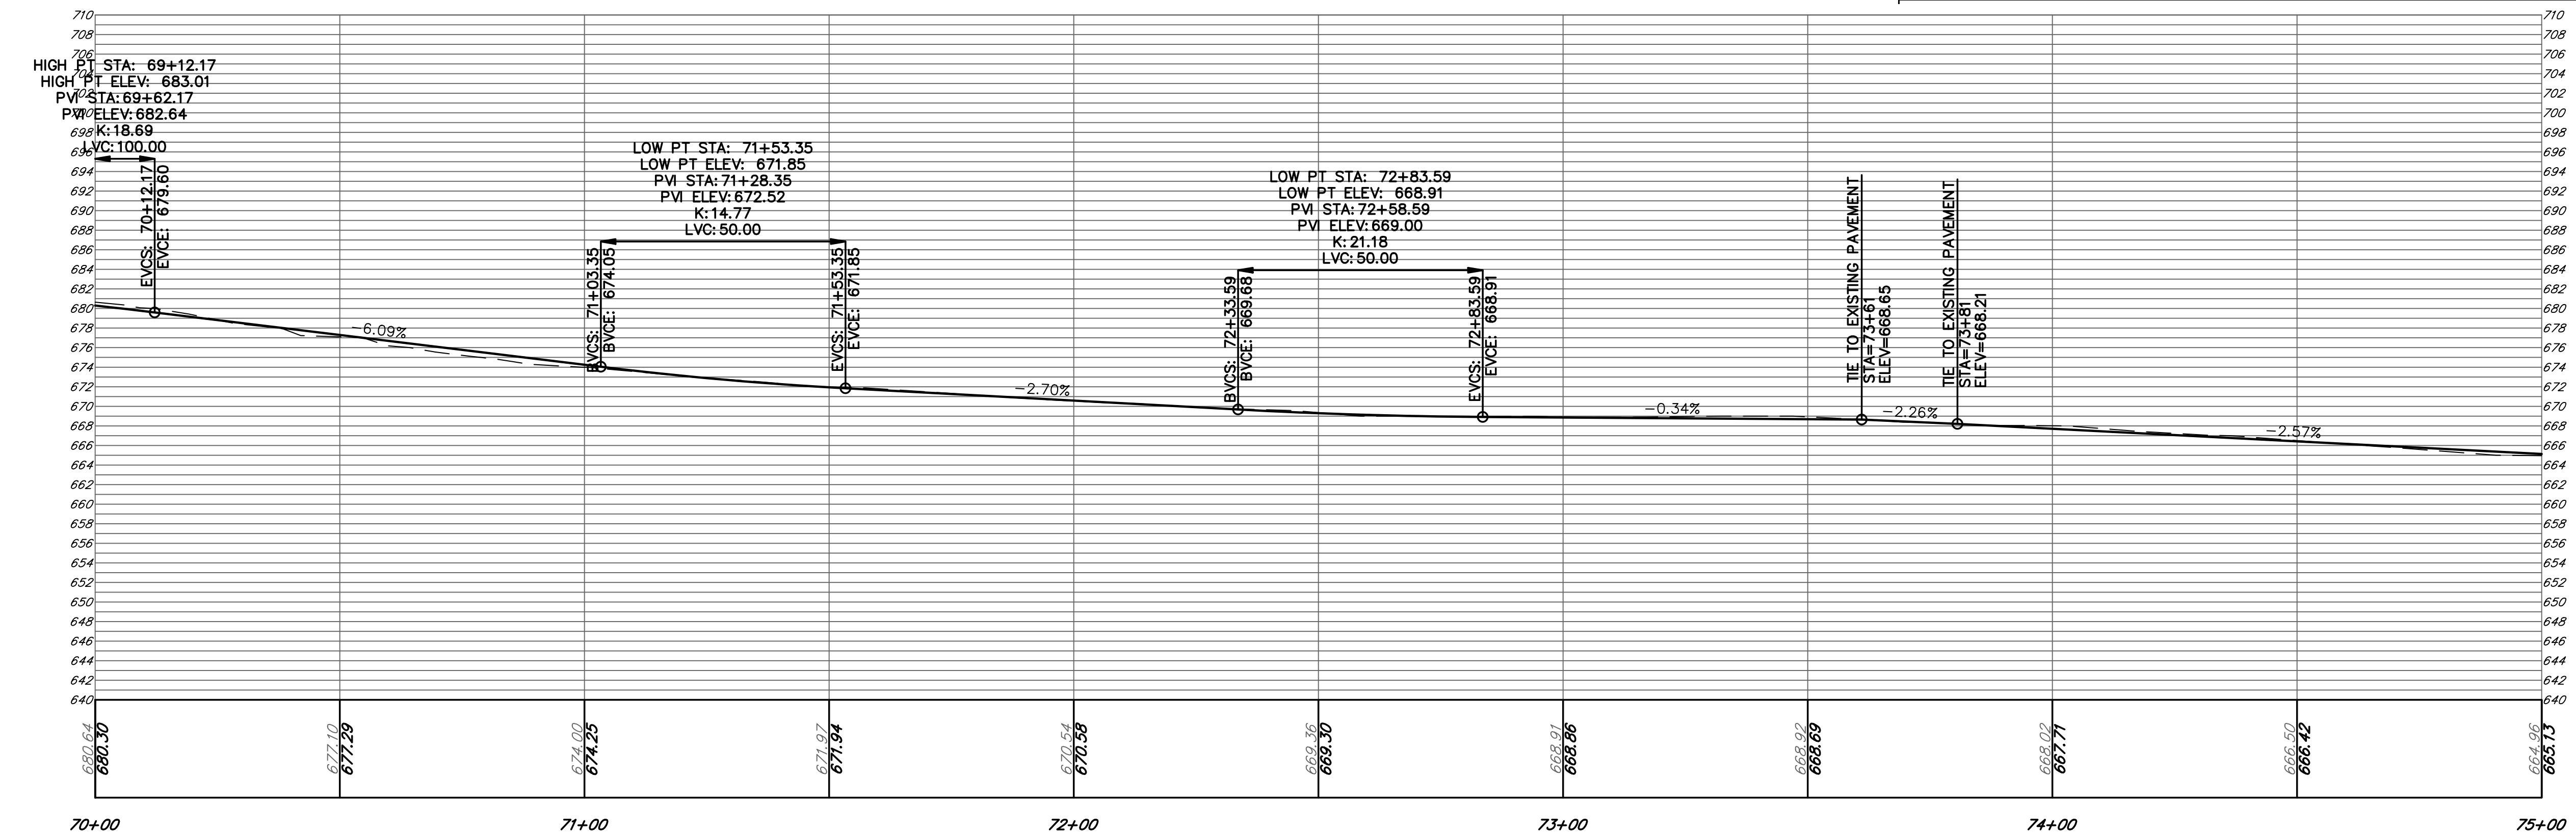


|             |
|-------------|
| H: 1" = 20' |
| V: 1" = 10' |

Replace sidewalk from Atlanta Highway to Skyline Parkway with shared use path, or redesign the segment of Timothy Road north of Epps Bridge Parkway to include bike lanes connecting to shared-use path. (As Defined by Station 0+10 to Station 92+36 on Sheets 13-001 to 13-019 in the Plan Sheets.)

ATHENS-CLARKE  
COUNTY, GA

**SHEET TITLE:**  
**CONSTRUCTION PLAN AND  
PROFILE**

PROJECT NAME  
TIMOTHY ROAD  
SHARED USE PATH

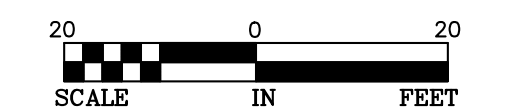

| PROJECT INFORMATION  |  |  |  |  |  |
|----------------------|--|--|--|--|--|
| Project Name:        |  |  |  |  |  |
| Client:              |  |  |  |  |  |
| Location:            |  |  |  |  |  |
| Date:                |  |  |  |  |  |
| Version:             |  |  |  |  |  |
| Prepared by:         |  |  |  |  |  |
| Reviewed by:         |  |  |  |  |  |
| Approved by:         |  |  |  |  |  |
| Contact Information: |  |  |  |  |  |

JOB NO: 19023002

DRAWN BY: KC

CHECKED BY: EH

DRAWING FILE: 19023002E.DWG

DRAWING SCALE: 1" = 20'

ORIGINAL RELEASE DATE:

JULY 27, 2022

Sheet:

13-015



































**benesch**  
 Alfred Benesch & Company  
 1005 Broad Street, Suite 200  
 Augusta, GA 30901  
 P 706.722.4114  
[www.benesch.com](http://www.benesch.com)

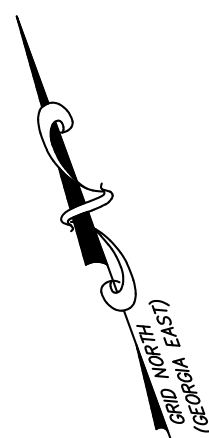

## TIER 1

Develop a Shared-Use Path along the northern side of Timothy road between Timothy Road/Loop 10 intersection and Rhodes Drive (Berkley Hills Subdivision). (As Defined by Station 1000+00 to Station 1019+17 on Sheets 13-038 to 13-041 in the Plan Sheets.)


V:  $1'' = 10'$

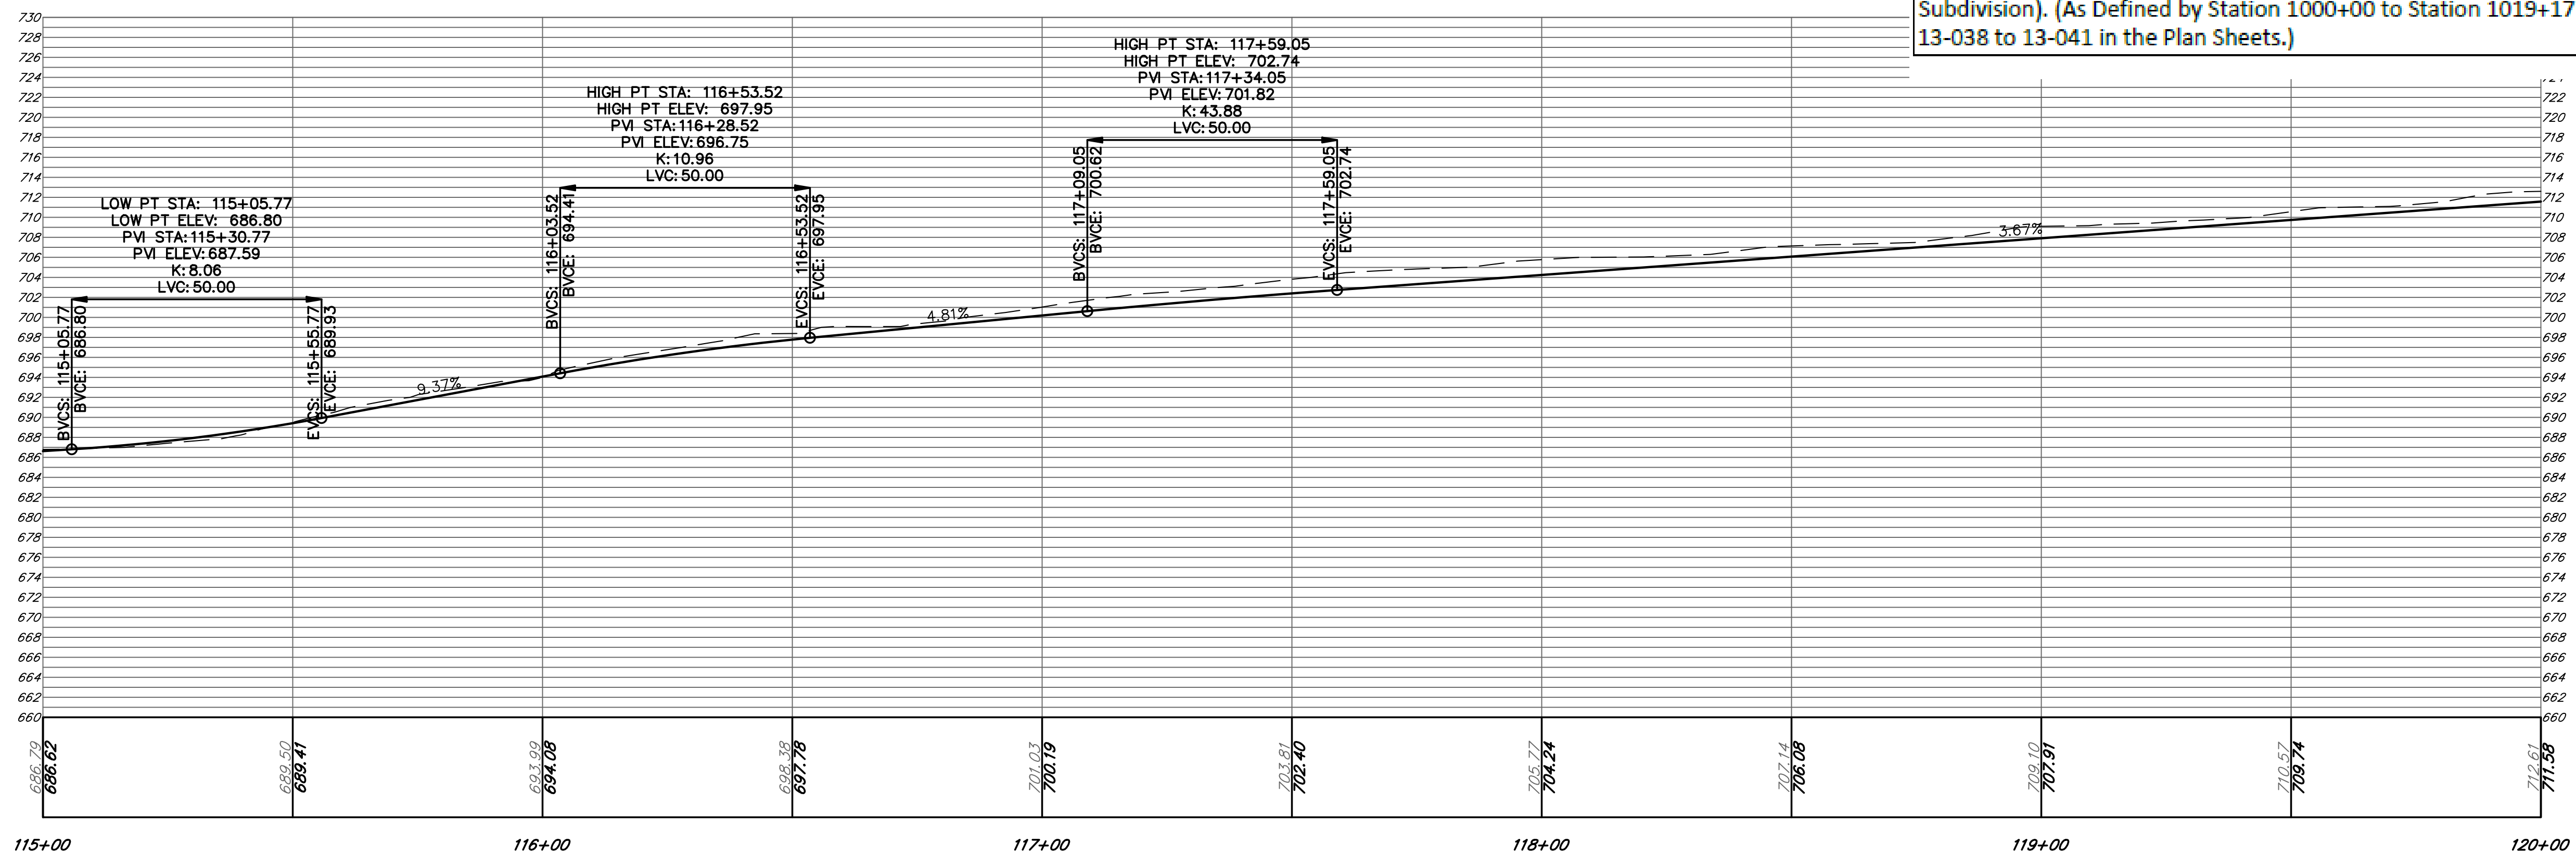

**ATHENS-CLARKE  
COUNTY, GA**

HEET TITLE: CONSTRUCTION PLAN AND PROFILE ALTERNATIVE A

PROJECT NAME  
TIMOTHY ROAD  
SHARED USE PATH

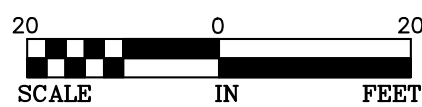

## PROJECT INFORMATION

|                                         |
|-----------------------------------------|
| JOB NO: 19023002                        |
| DRAWN BY: KC                            |
| CHECKED BY: EH                          |
| DRAWING FILE: 19023002E.DWG             |
| DRAWING SCALE: 1" = 20'                 |
| ORIGINAL RELEASE DATE:<br>JULY 27, 2022 |



Sheet:  
**13-023A**







| PROPERTY INFORMATION |                 |                                             |                   |                       |                                               |
|----------------------|-----------------|---------------------------------------------|-------------------|-----------------------|-----------------------------------------------|
| PARCEL NO.           | TAX PARCEL I.D. | OWNER                                       | STREET ADDRESS    | REQUIRED RIGHT OF WAY | REQUIRED TEMPORARY CONSTRUCTION EASEMENT AREA |
| 50                   | 123D3 A010      | SPILLANE SALLY ANNE & SPILLANE SCOTT EDWARD | 995 TIMOTHY RD    | 680 SF                | 9370 SF                                       |
| 51                   | 123D3 A009      | ARMSTRONG DONNA                             | 945 TIMOTHY RD    | 300 SF                | 3370 SF                                       |
| 52                   | 123D3 A009B     | HINCKLE JEFFREY LYNN & MICHELLE HARWARD     | 100 TANGLEWOOD DR | 380 SF                | 2090 SF                                       |

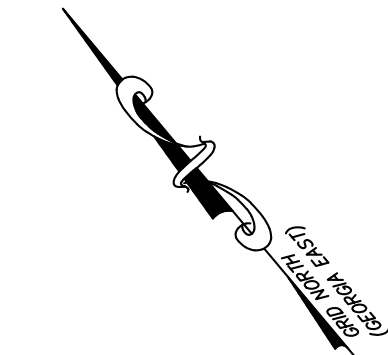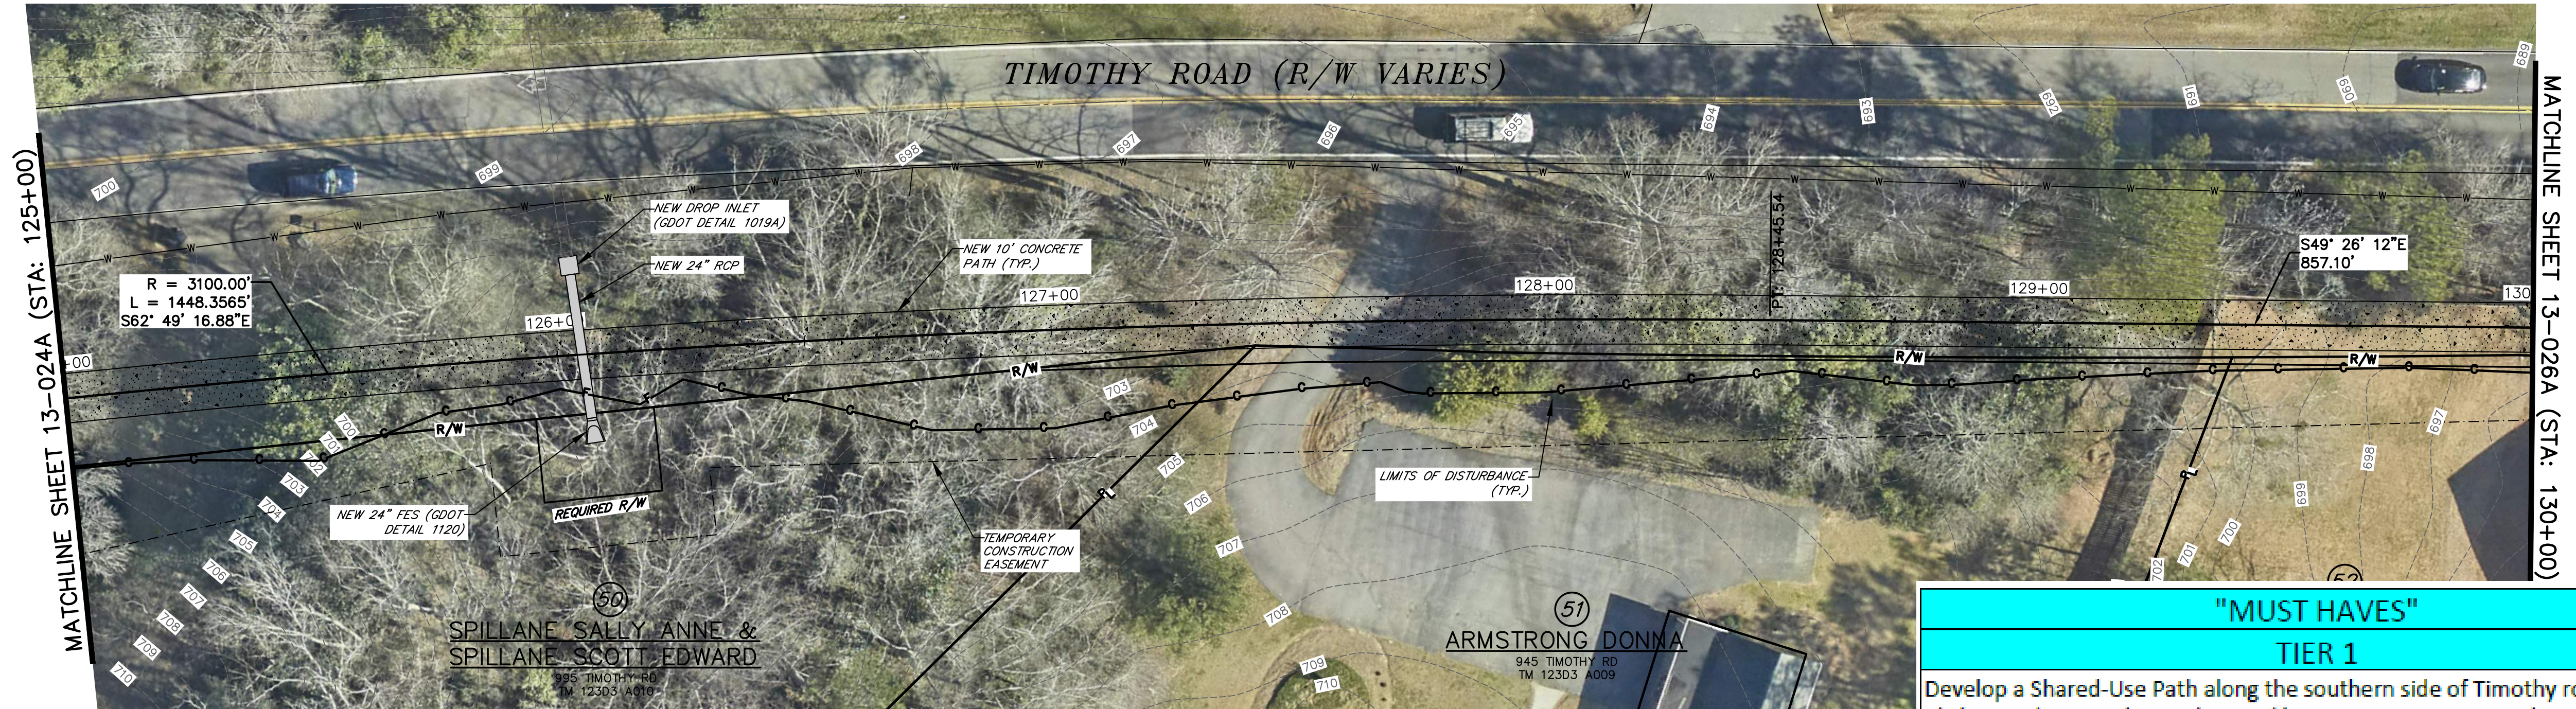


| REVISION |      |             | BLOCK |
|----------|------|-------------|-------|
| REV. NO. | DATE | DESCRIPTION |       |
|          |      |             |       |
|          |      |             |       |
|                          |  |
|--------------------------|--|
| ATHENS-CLARKE COUNTY, GA |  |
|--------------------------|--|

|                                                             |                                               |
|-------------------------------------------------------------|-----------------------------------------------|
| SHEET TITLE:<br>CONSTRUCTION PLAN AND PROFILE ALTERNATIVE A | PROJECT NAME:<br>TIMOTHY ROAD SHARED USE PATH |
|-------------------------------------------------------------|-----------------------------------------------|

| PROJECT INFORMATION     |                                      |
|-------------------------|--------------------------------------|
| JOB NO: 19023002        | DRAWN BY: KC                         |
| CHECKED BY: EH          | DRAWING FILE: 19023002E.DWG          |
| DRAWING SCALE: 1" = 20' | ORIGINAL RELEASE DATE: JULY 27, 2022 |

Sheet:  
**13-025A**

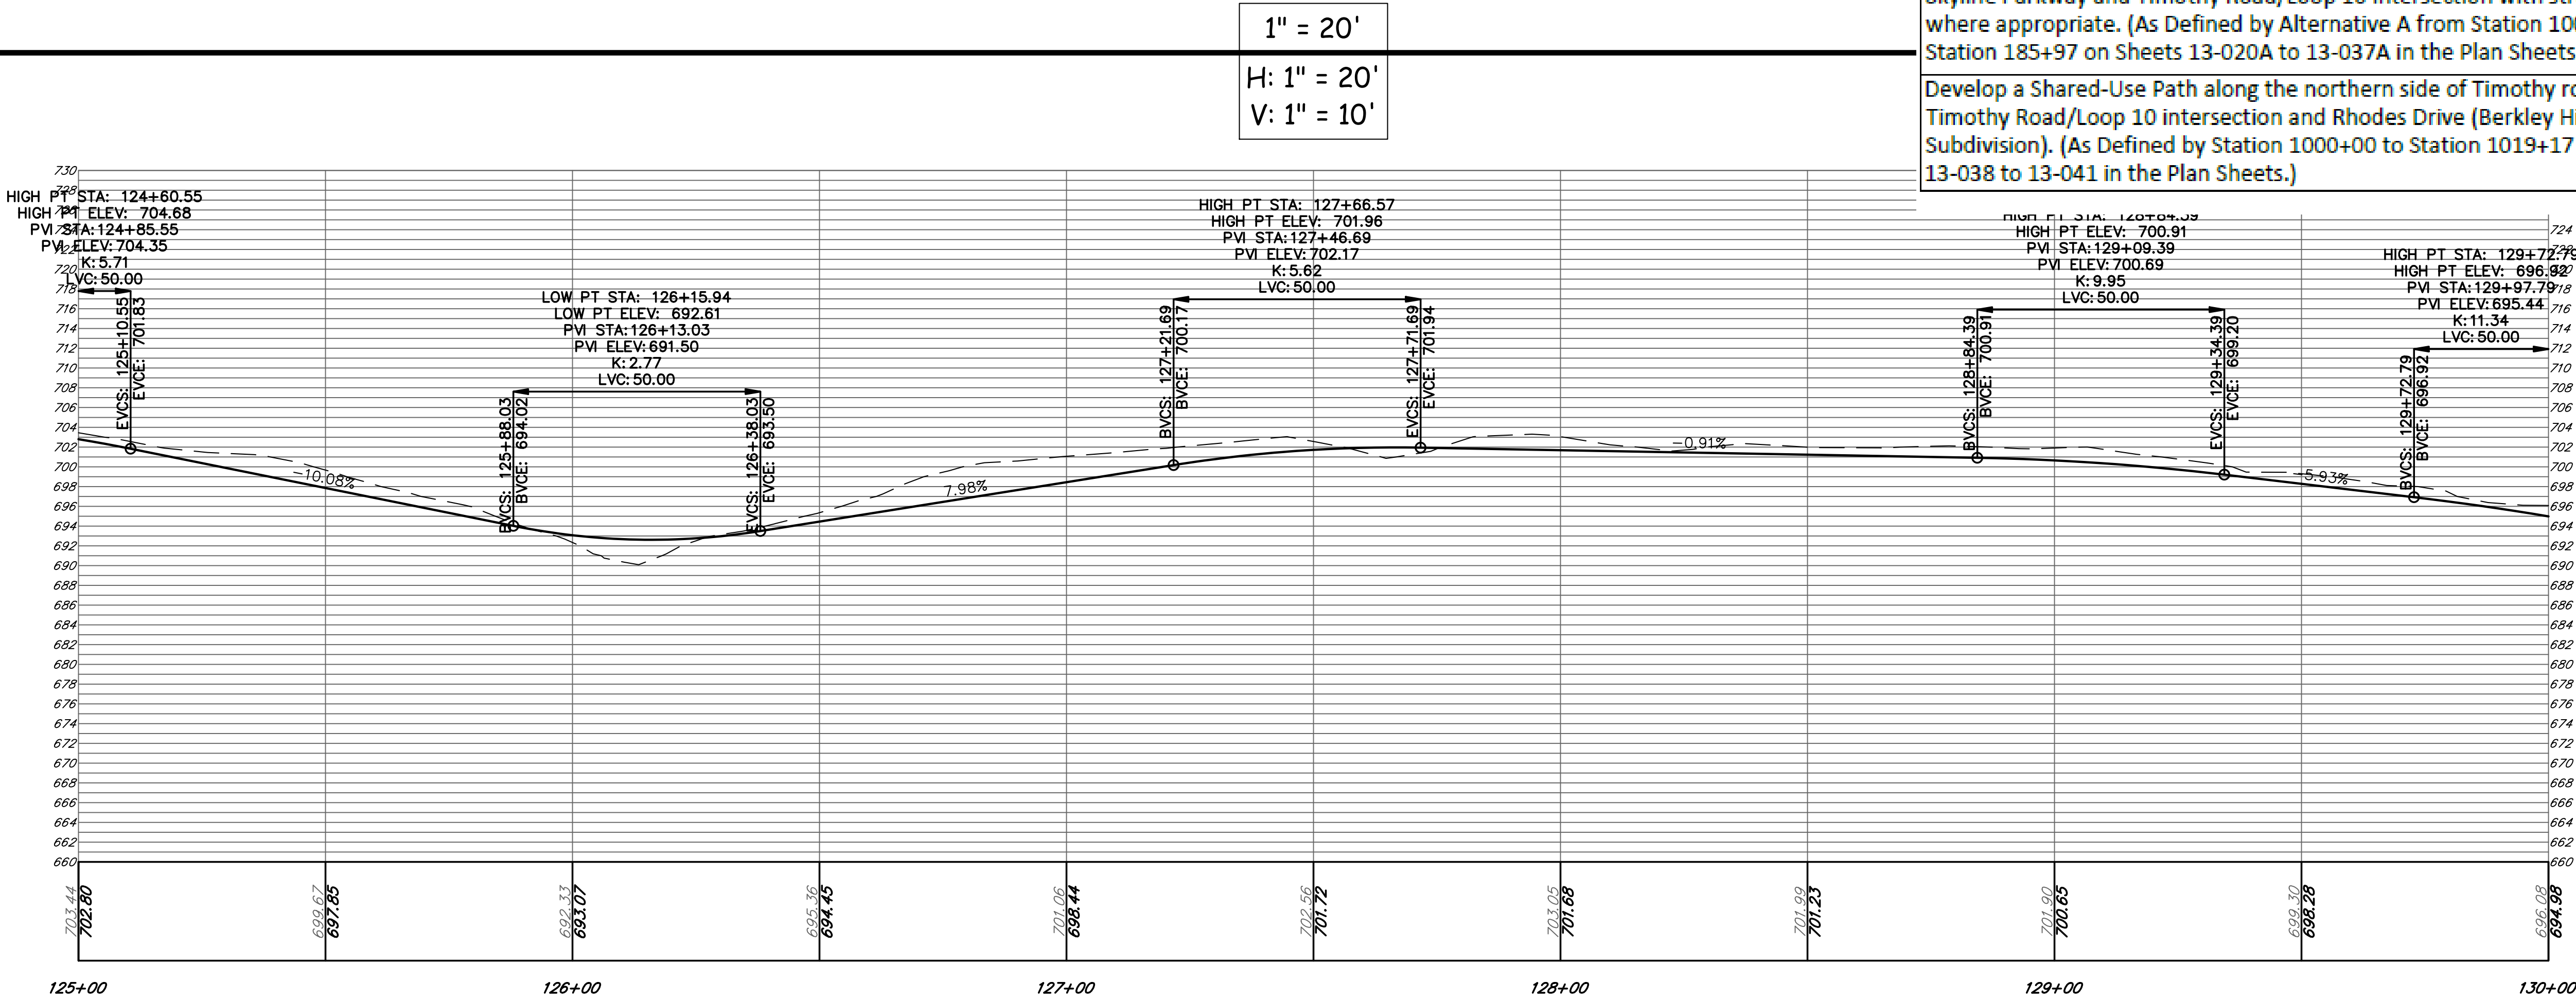

1" = 20'  
H: 1" = 20'  
V: 1" = 10'

**"MUST HAVES"**  
**TIER 1**  
Develop a Shared-Use Path along the southern side of Timothy road between Skyline Parkway and Timothy Road/Loop 10 intersection with street crossings where appropriate. (As Defined by Alternative A from Station 100+00 to Station 185+97 on Sheets 13-020A to 13-037A in the Plan Sheets.)  
Develop a Shared-Use Path along the northern side of Timothy road between Timothy Road/Loop 10 intersection and Rhodes Drive (Berkley Hills Subdivision). (As Defined by Station 1000+00 to Station 1019+17 on Sheets 13-038 to 13-041 in the Plan Sheets.)






**benesch**  
 Alfred Benesch & Company  
 1005 Broad Street, Suite 200  
 Augusta, GA 30901  
 P 706.722.4114  
[www.benesch.com](http://www.benesch.com)




## TIER 1

Develop a Shared-Use Path along the northern side of Timothy road between Timothy Road/Loop 10 intersection and Rhodes Drive (Berkley Hills Subdivision). (As Defined by Station 1000+00 to Station 1019+17 on Sheets 13-038 to 13-041 in the Plan Sheets.)

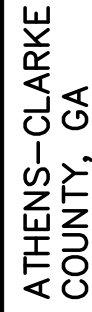

SHEET TITLE: CONSTRUCTION PLAN AND PROFILE ALTERNATIVE A

PROJECT NAME  
TIMOTHY ROAD  
SHARED USE PATH

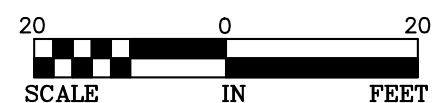

## PROJECT INFORMATION

|                                                |
|------------------------------------------------|
| JOB NO: 19023002                               |
| DRAWN BY: KC                                   |
| CHECKED BY: EH                                 |
| DRAWING FILE: 19023002E.DWG                    |
| DRAWING SCALE: 1" = 20'                        |
| ORIGINAL RELEASE DATE:<br><b>JULY 27, 2022</b> |

Sheet:  
13-026A



























**benesch**  
 Alfred Benesch & Company  
 1005 Broad Street, Suite 200  
 Augusta, GA 30901  
 P 706.722.4114  
[www.benesch.com](http://www.benesch.com)

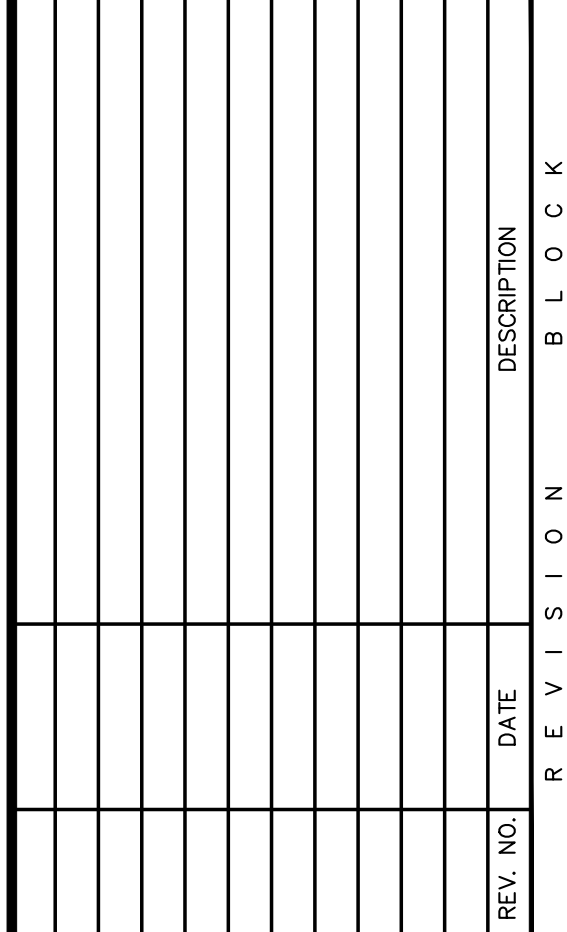

|                |
|----------------|
| H: $1'' = 20'$ |
| V: $1'' = 10'$ |


## TIER 1

Develop a Shared-Use Path along the northern side of Timothy road between Timothy Road/Loop 10 intersection and Rhodes Drive (Berkley Hills Subdivision). (As Defined by Station 1000+00 to Station 1019+17 on Sheets 13-038 to 13-041 in the Plan Sheets.)

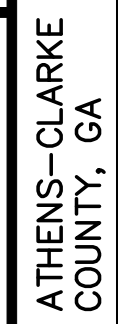

HEET TITLE: CONSTRUCTION PLAN AND PROFILE ALTERNATIVE A

PROJECT NAME  
TIMOTHY ROAD  
SHARED USE PATH

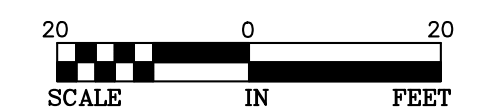


## PROJECT INFORMATION


|                                         |
|-----------------------------------------|
| JOB NO: 19023002                        |
| DRAWN BY: KC                            |
| CHECKED BY: EH                          |
| DRAWING FILE: 19023002E.DWG             |
| DRAWING SCALE: 1" = 20'                 |
| ORIGINAL RELEASE DATE:<br>JULY 27, 2022 |

Sheet:  
**13-032A**



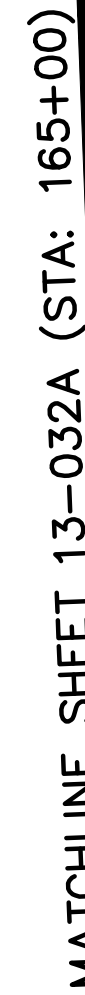

MATCHLINE SHEET 13-034A (STA
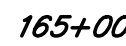
$$\begin{array}{l} 1'' = 20' \\ \hline H: 1'' = 20' \\ V: 1'' = 10' \end{array}$$


166+00

167+00

168+00

169+00

170+00

| "MUST HAVES"   |  |
|---|--|
| TIER 1   |  |
| Develop a Shared-Use Path along the southern side of Timothy road between Skyline Parkway and Timothy Road/Loop 10 intersection with street crossings where appropriate. (As Defined by Alternative A from Station 100+00 to Station 185+97 on Sheets 13-020A to 13-037A in the Plan Sheets.) |  |
| Develop a Shared-Use Path along the northern side of Timothy road between Timothy Road/Loop 10 intersection and Rhodes Drive (Berkley Hills Subdivision). (As Defined by Station 1000+00 to Station 1019+17 on Sheets 13-038 to 13-041 in the Plan Sheets.)                                   |  |

|                                                     |  |                                                            |  |                         |  |
|-----------------------------------------------------|--|------------------------------------------------------------|--|-------------------------|--|
| <div>ATHENS-CLARKE<br/>COUNTY, GA</div>             |  | <div>CONSTRUCTION PLAN AND<br/>PROFILE ALTERNATIVE A</div> |  | <div>SHEET TITLE:</div> |  |
|                                                     |  | <div>TIMOTHY ROAD<br/>SHARED USE PATH</div>                |  | <div>PROJECT NAME</div> |  |
|                                                     |  | <div>20 0 20<br/>SCALE IN FEET</div>                       |  |                         |  |
| <div>PROJECT INFORMATION</div>                      |  |                                                            |  |                         |  |
| <div>JOB NO: 19023002</div>                         |  |                                                            |  |                         |  |
| <div>DRAWN BY: KC</div>                             |  |                                                            |  |                         |  |
| <div>CHECKED BY: EH</div>                           |  |                                                            |  |                         |  |
| <div>DRAWING FILE: 19023002E.DWG</div>              |  |                                                            |  |                         |  |
| <div>DRAWING SCALE: 1" = 20'</div>                  |  |                                                            |  |                         |  |
| <div>ORIGINAL RELEASE DATE:<br/>JULY 27, 2022</div> |  |                                                            |  |                         |  |
| <div>Sheet:<br/>13-033A</div>                       |  |                                                            |  |                         |  |











**benesch**  
 Alfred Benesch & Company  
 1005 Broad Street, Suite 200  
 Augusta, GA 30901  
 P 706.722.4114  
[www.benesch.com](http://www.benesch.com)

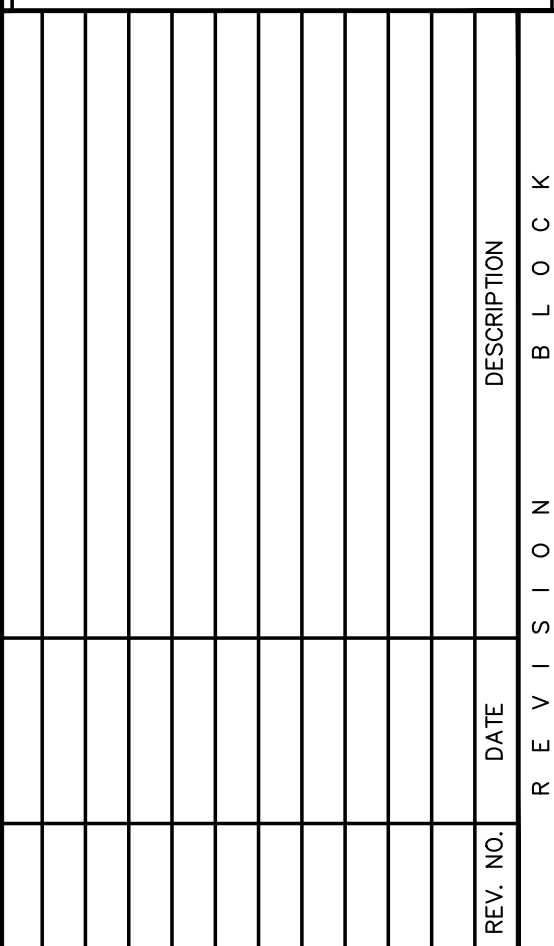

## "MUST HAVES"


Develop a Shared-Use Path along the southern side of Timothy road between Skyline Parkway and Timothy Road/Loop 10 intersection with street crossings where appropriate. (As Defined by Alternative A from Station 100+00 to Station 185+97 on Sheets 13-020A to 13-037A in the Plan Sheets.)

Develop a Shared-Use Path along the northern side of Timothy road between Timothy Road/Loop 10 intersection and Rhodes Drive (Berkley Hills Subdivision). (As Defined by Station 1000+00 to Station 1019+17 on Sheets 13-038 to 13-041 in the Plan Sheets.)

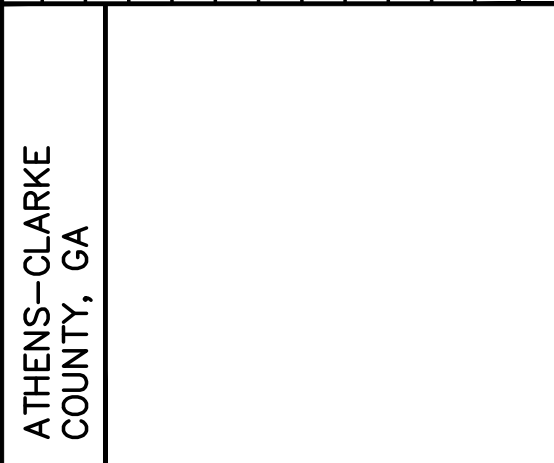

HEET TITLE: CONSTRUCTION PLAN AND PROFILE ALTERNATIVE A

PROJECT NAME  
TIMOTHY ROAD  
SHARED USE PATH

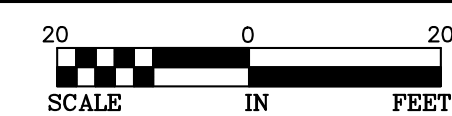

## PROJECT INFORMATION

|                                         |
|-----------------------------------------|
| JOB NO: 19023002                        |
| DRAWN BY: KC                            |
| CHECKED BY: EH                          |
| DRAWING FILE: 19023002E.DWG             |
| DRAWING SCALE: 1" = 20'                 |
| ORIGINAL RELEASE DATE:<br>JULY 27, 2022 |

Sheet:  
**13-035A**






**benesch**  
 Alfred Benesch & Company  
 1005 Broad Street, Suite 200  
 Augusta, GA 30901  
 P 706.722.4114  
[www.benesch.com](http://www.benesch.com)

[illegible]

ATHENS-CLARKE  
COUNTY, GA

SHEET TITLE: CONSTRUCTION PLAN AND PROFILE ALTERNATIVE A


PROJECT NAME  
TIMOTHY ROAD  
SHARED USE PATH

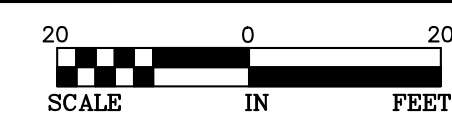

## PROJECT INFORMATION

|                                         |
|-----------------------------------------|
| JOB NO: 19023002                        |
| DRAWN BY: KC                            |
| CHECKED BY: EH                          |
| DRAWING FILE: 19023002E.DWG             |
| DRAWING SCALE: 1" = 20'                 |
| ORIGINAL RELEASE DATE:<br>JULY 27, 2022 |

Sheet:  
**13-036A**

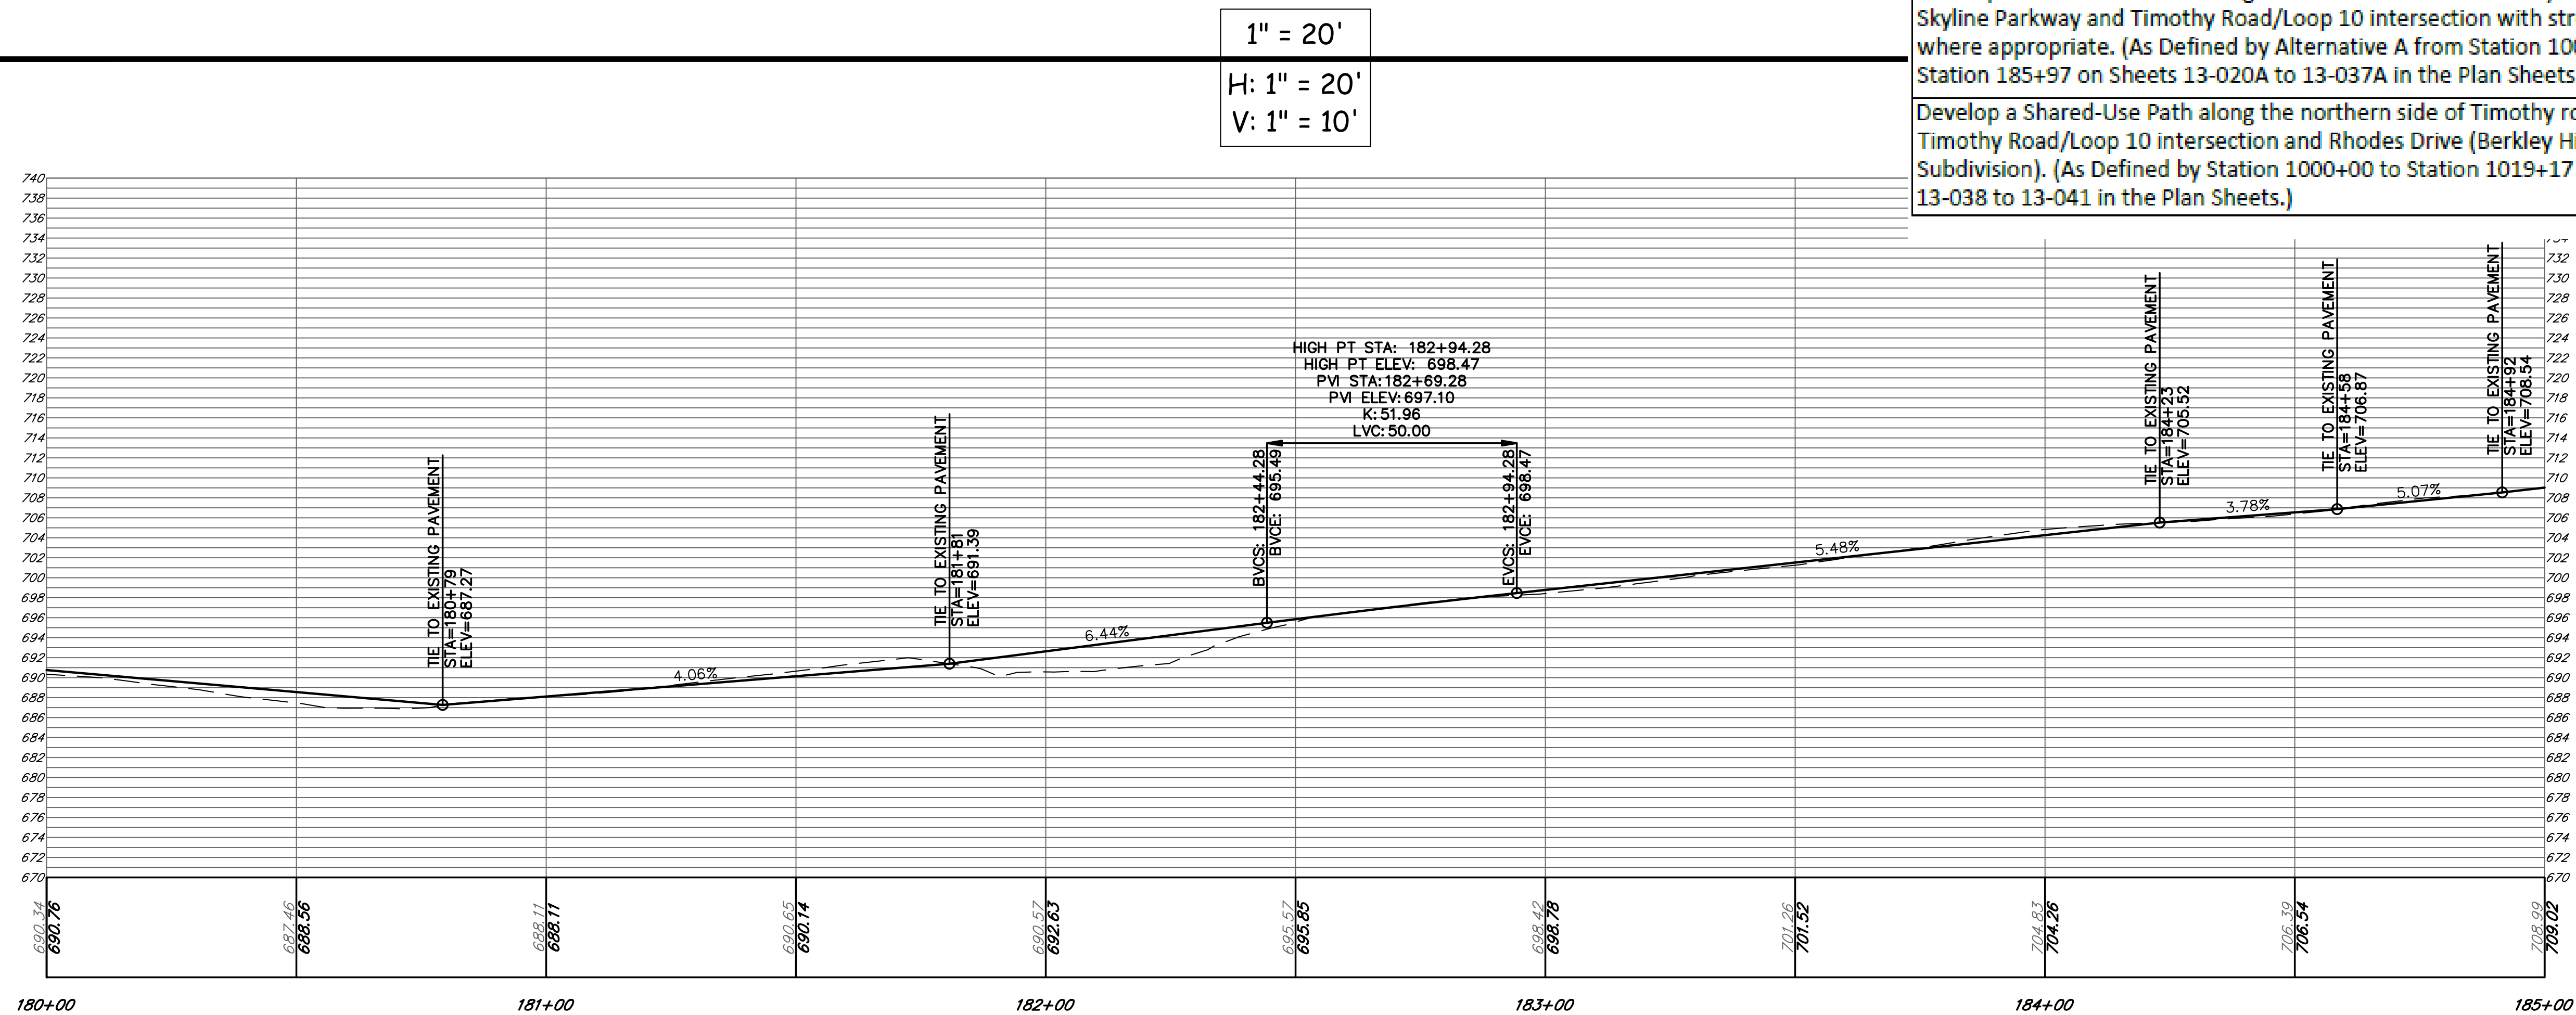

















**benesch**  
 Alfred Benesch & Company  
 1005 Broad Street, Suite 200  
 Augusta, GA 30901  
 P 706.722.4114  
[www.benesch.com](http://www.benesch.com)

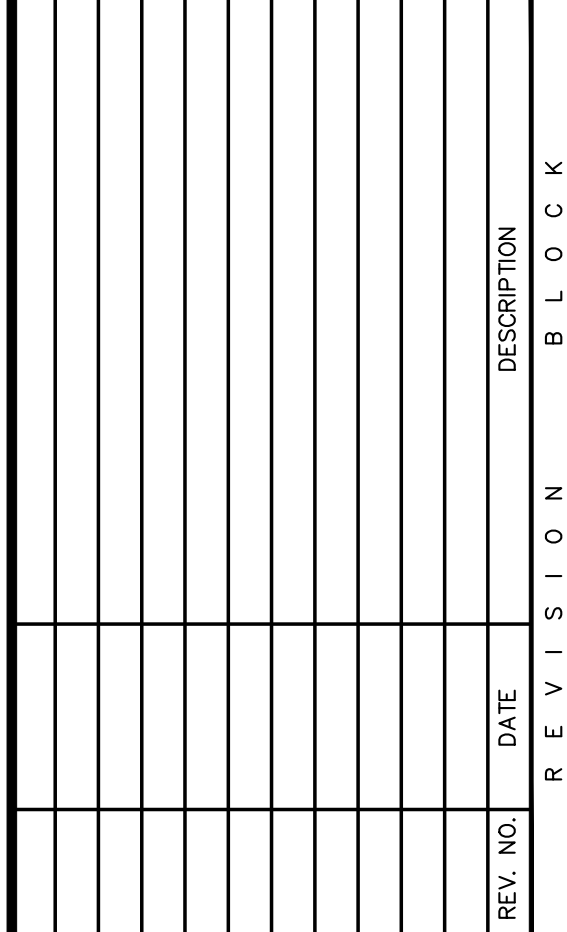

|                             |  |
|-----------------------------|--|
| ATHENS-CLARKE<br>COUNTY, GA |  |
|-----------------------------|--|

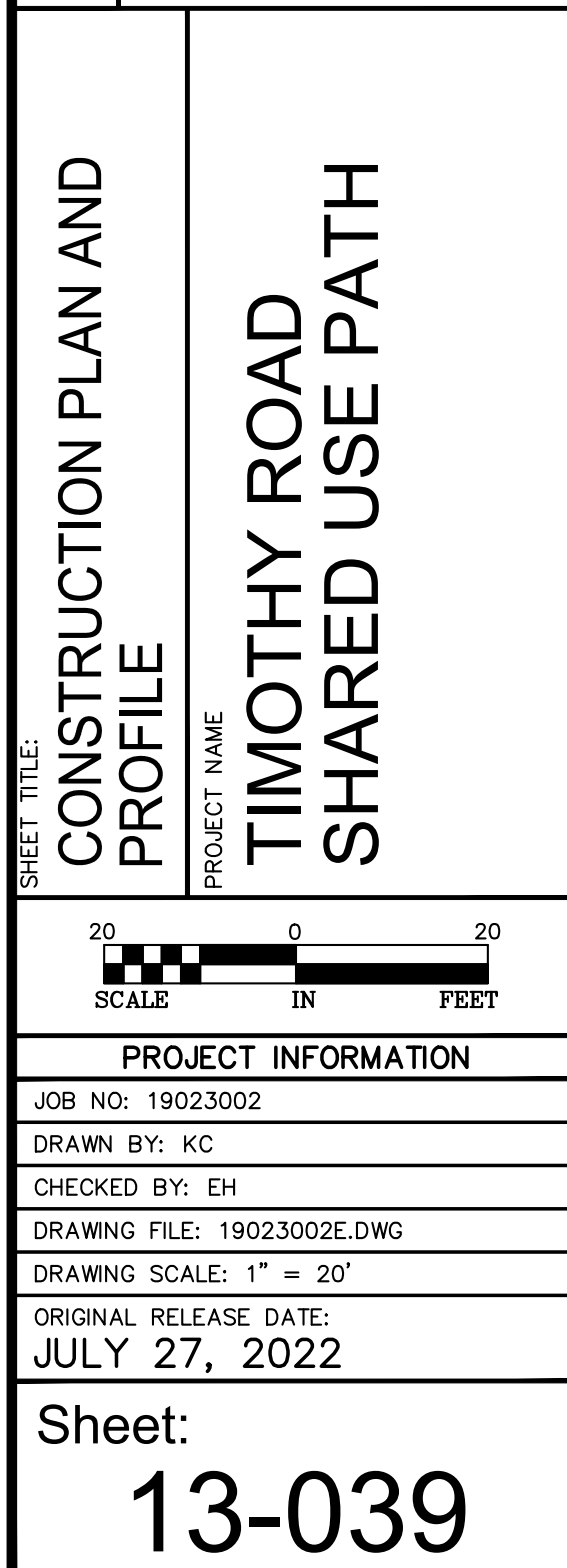



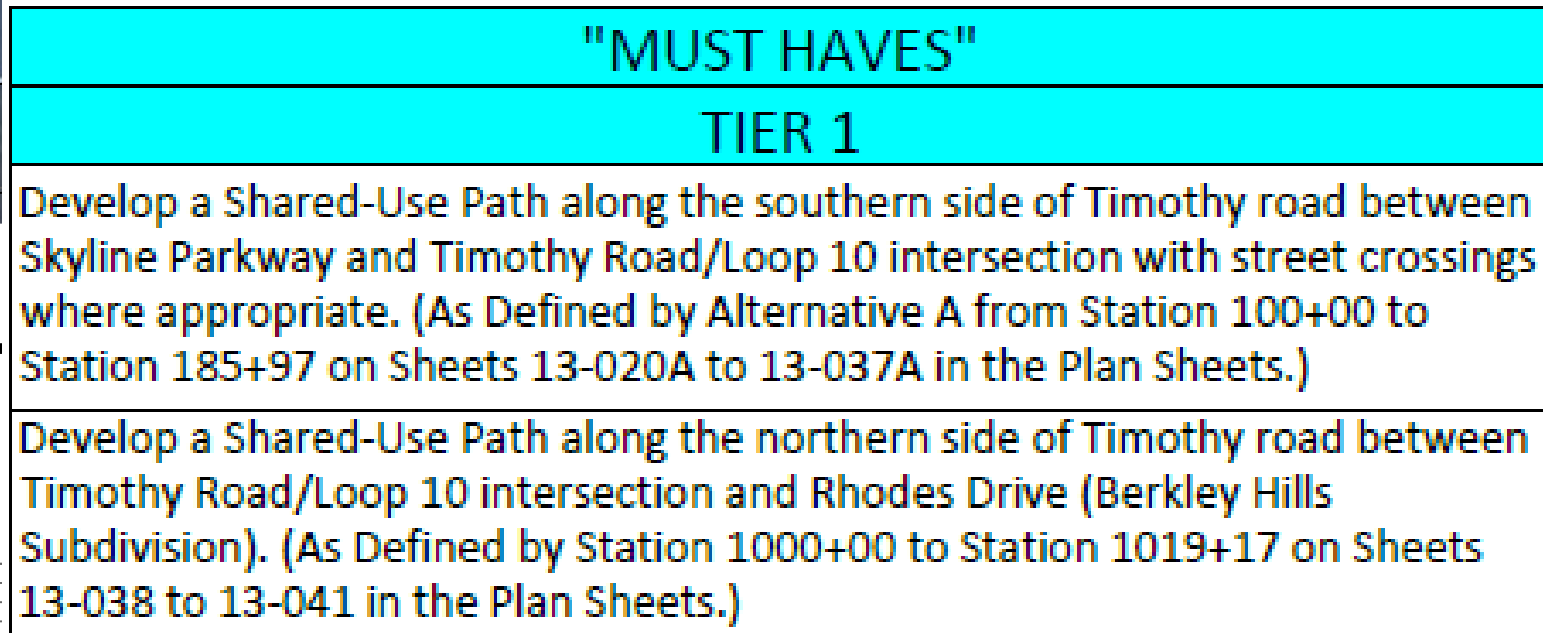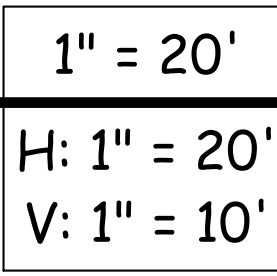


**benesch**  
 Alfred Benesch & Company  
 1005 Broad Street, Suite 200  
 Augusta, GA 30901  
 P 706.722.4114  
[www.benesch.com](http://www.benesch.com)

[illegible]

ATHENS-CLARKE  
COUNTY, GA

HEET TITLE: CONSTRUCTION PLAN AND PROFILE

PROJECT NAME  
TIMOTHY ROAD  
SHARED USE PATH

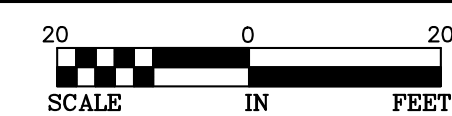



| PROJECT INFORMATION    |               |
|------------------------|---------------|
| JOB NO:                | 19023002      |
| DRAWN BY:              | KC            |
| CHECKED BY:            | EH            |
| DRAWING FILE:          | 19023002E.DWG |
| DRAWING SCALE:         | 1" = 20'      |
| ORIGINAL RELEASE DATE: | JULY 27, 2022 |

Sheet:  
13-040






**benesch**  
 Alfred Benesch & Company  
 1005 Broad Street, Suite 200  
 Augusta, GA 30901  
 P 706.722.4114  
[www.benesch.com](http://www.benesch.com)

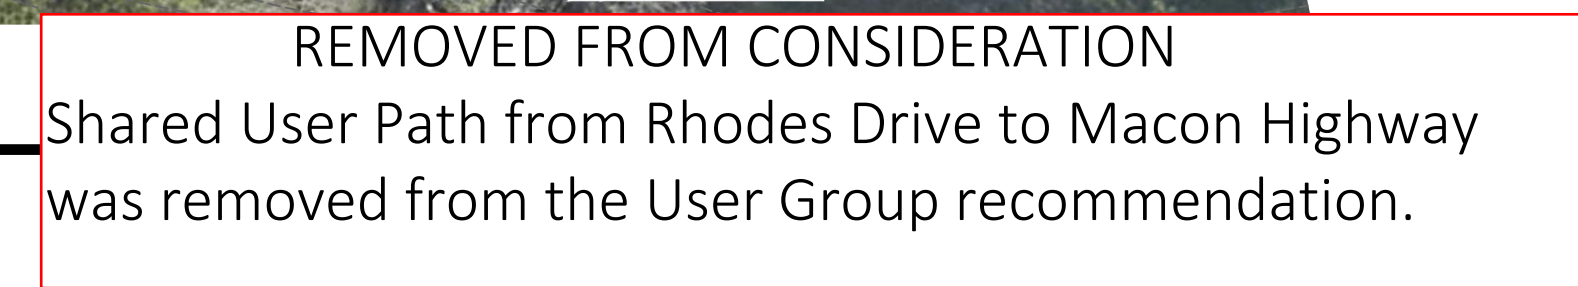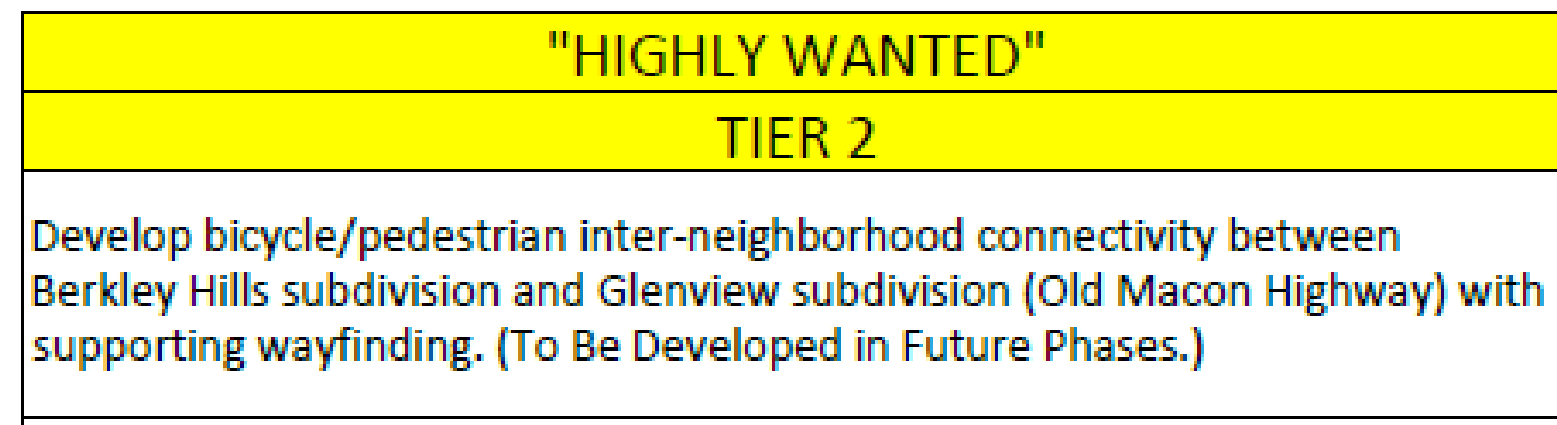[illegible]

ATHENS-CLARKE  
COUNTY, GA

HEET TITLE: CONSTRUCTION PLAN AND PROFILE

PROJECT NAME  
TIMOTHY ROAD  
SHARED USE PATH

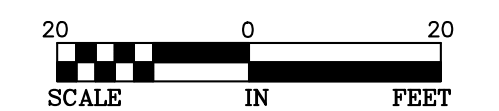

| PROJECT INFORMATION    |               |
|------------------------|---------------|
| JOB NO:                | 19023002      |
| DRAWN BY:              | KC            |
| CHECKED BY:            | EH            |
| DRAWING FILE:          | 19023002E.DWG |
| DRAWING SCALE:         | 1" = 20'      |
| ORIGINAL RELEASE DATE: | JULY 27, 2022 |

Sheet:  
13-041