COOPER ROAD (50' R/W)

BEGIN SHARED USE PATH PROJECT STA: 10+00

10+00

PROPOSED SHARED USE PATH

CREEK PROPERTIES LLC
DB 4110, PG 135

PROPOSED CROSSWALK

PROPOSED CURB AND GUTTER

15+00

PROPOSED SHARED USE PATH

EAST ATHENS BAPTIST CHURCH
PB 21, PG 45

PROPOSED CURB AND GUTTER

20+00

PROPOSED CROSSWALK

LORD AND STEPHENS INC.

LEXINGTON ROAD SR 10, US 78
(VARIABLE R/W)

PROPOSED SHARED USE PATH

END SHARED USE PATH PROJECT STA: 27+50

25+00

WAL-MART STORES INC. #8194
DB 1798, PG 926

27+50

PROPOSED CROSSWALK

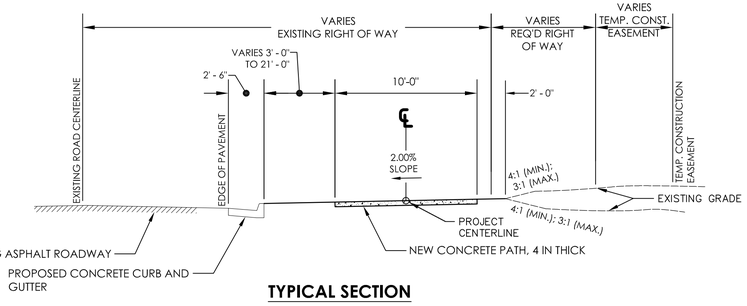

TYPICAL SECTION

benesch
Alfred Benesch & Company
1005 Broad Street, Suite 200
Augusta, GA 30901
P 706.722.4114
www.benesch.com

REVISION BLOCK		
REV. NO.	DATE	DESCRIPTION

ATHENS-CLARKE COUNTY, GA

SHEET TITLE: CONCEPT SHARED USE PATH LAYOUT

PROJECT NAME: LEXINGTON ROAD CORRIDOR SHARED USE PATH GAP PROJECT

SCALE: 60 0 60 IN FEET

PROJECT INFORMATION
JOB NO: 19022041.03
DRAWN BY: KC
CHECKED BY: VC
DRAWING FILE: 19022041.03E.DWG
DRAWING SCALE: 1" = 60'
ORIGINAL RELEASE DATE: JULY 10, 2024

Sheet: 1