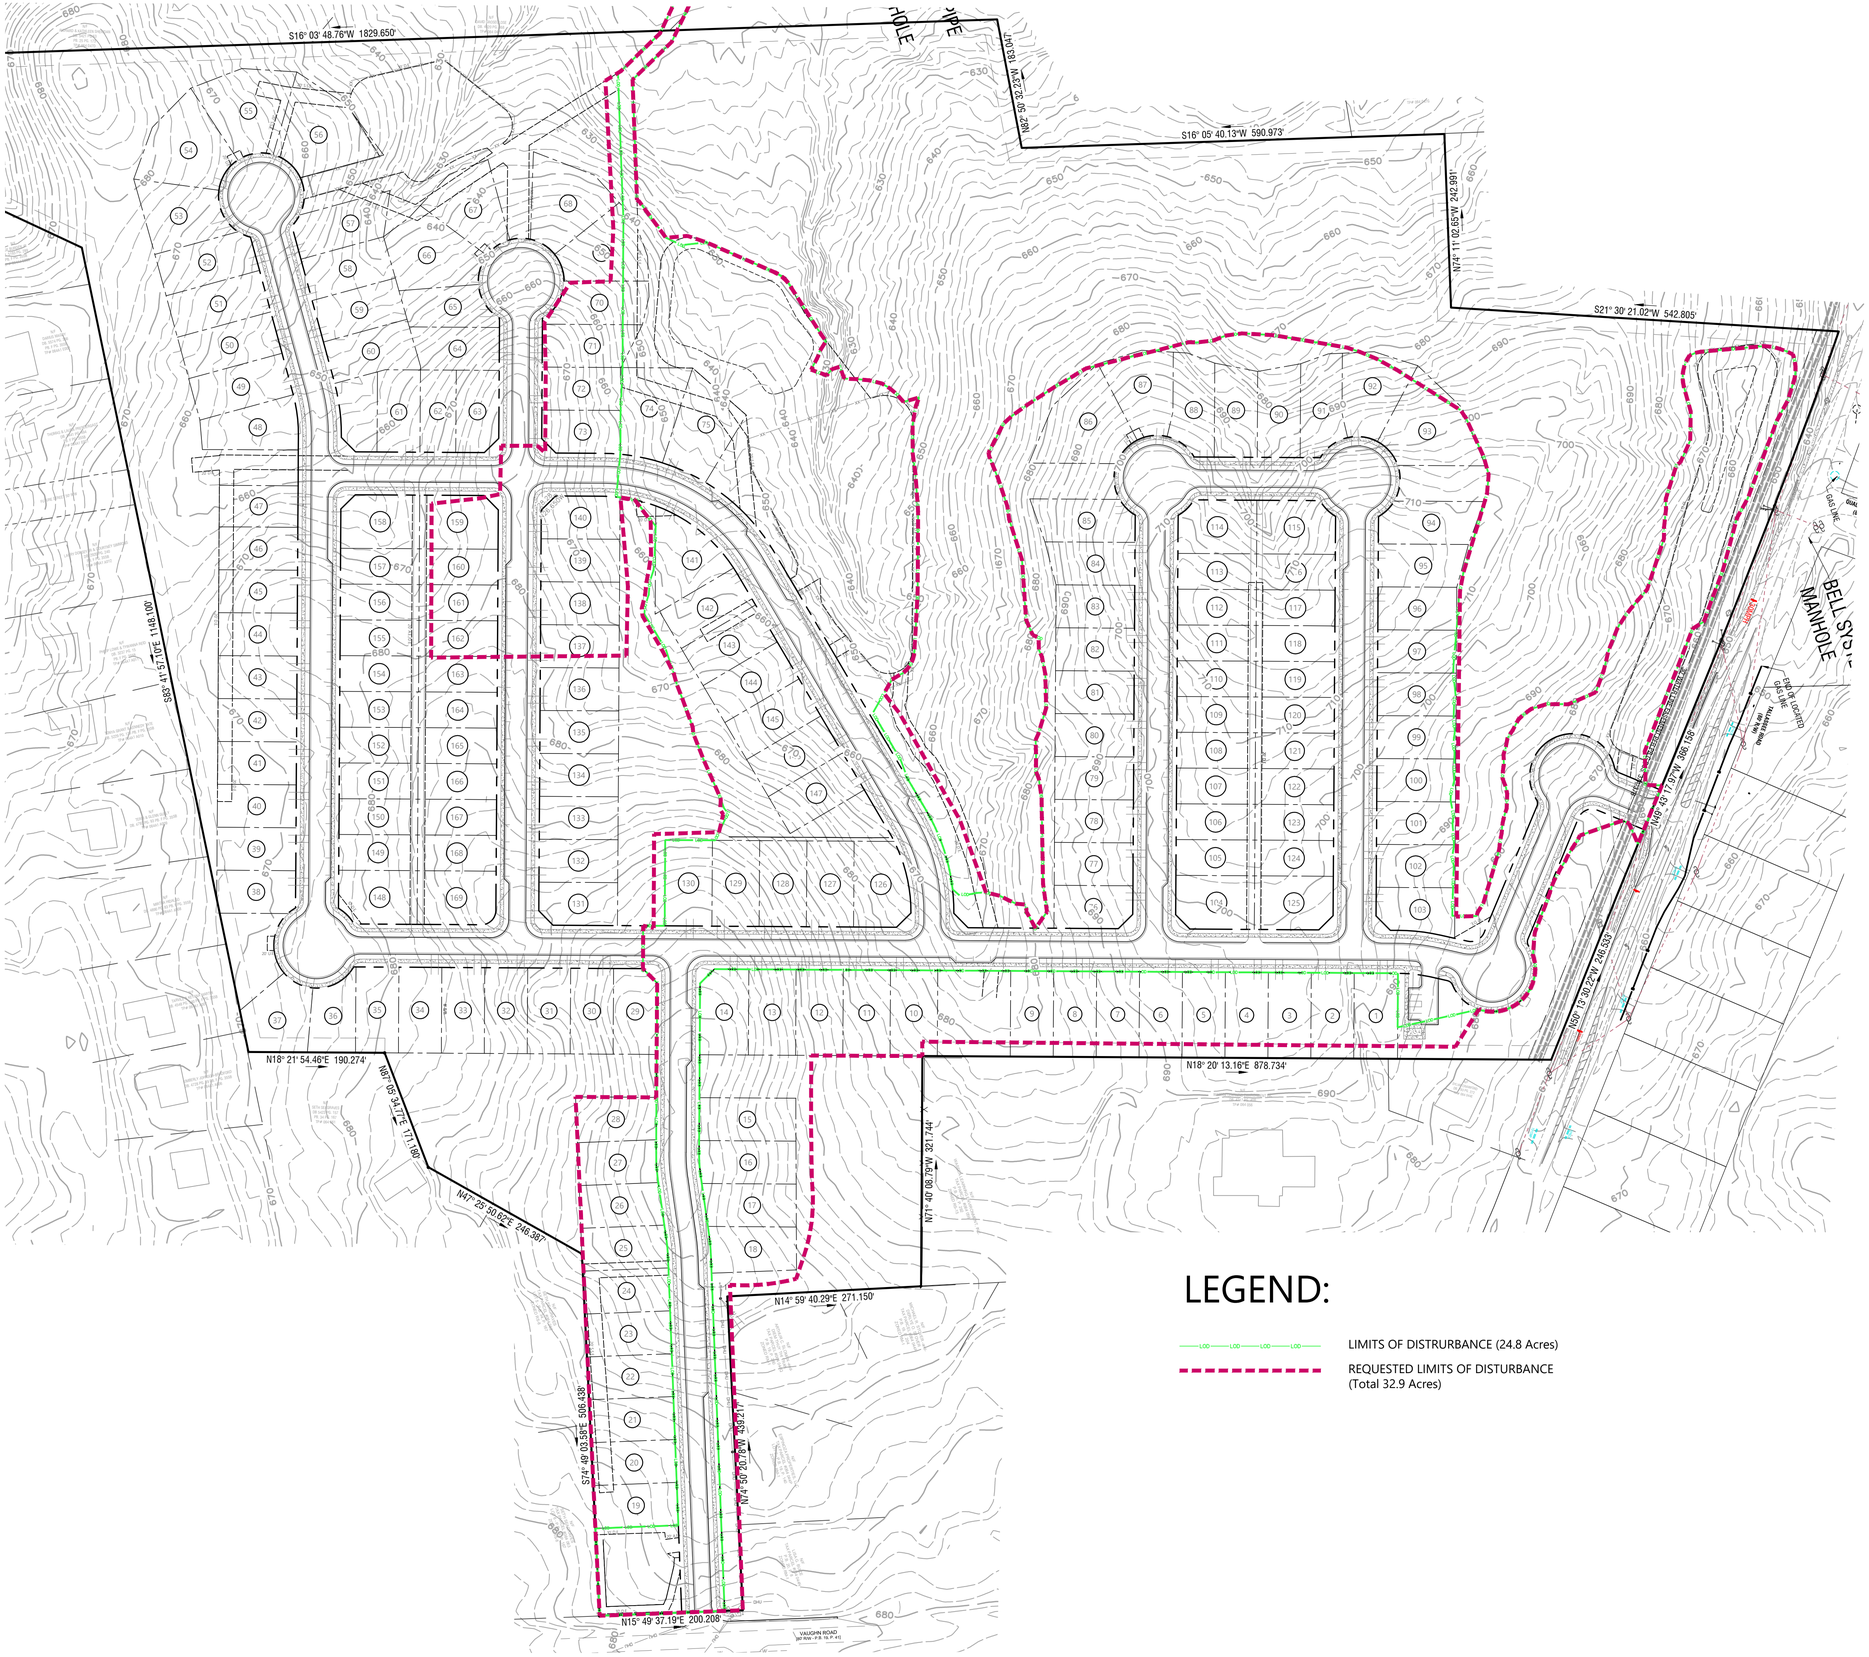

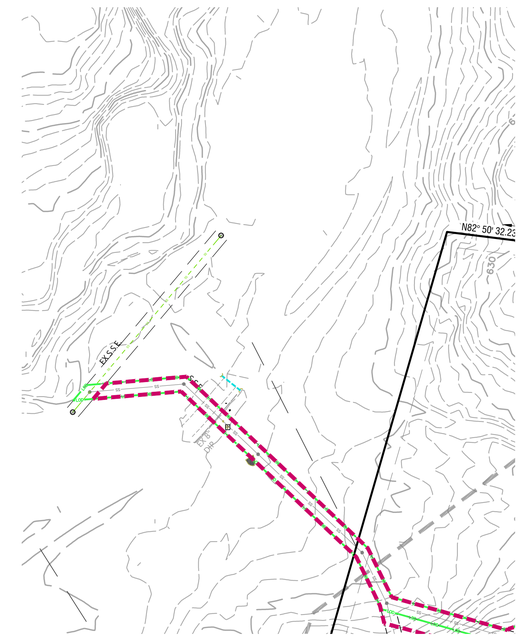

LEGEND:

LIMITS OF DISTRURBANCE (24.8 Acres)

REQUESTED LIMITS OF DISTURBANCE
(Total 32.9 Acres)

TALLASSEE ROAD SUBDIVISION

655 TALLASSEE ROAD

ACC REFERENCE No. PR-2024-08-1593
APPROVED MARCH 3, 2025

SCALE: 1" = 100'