


PROJECT DATA

LENGTH OF PROJECT	1.28 MILES	
	SIDEWALK	TOTAL
NET LENGTH OF MULTI-USE TRAIL	1.28	1.28
NET LENGTH OF BRIDGES	0.00	0.00
NET LENGTH OF PROJECT	1.28	1.28
NET LENGTH OF EXCEPTION	0.00	0.00
GROSS LENGTH OF PROJECT	1.28	1.28
PERCENT LENGTH OF PROJECT COUNTY		100%
THIS PROJECT IS LOCATED WITHIN CONGRESSIONAL DISTRICT 10		
THIS PROJECT IS LOCATED WITHIN ATHENS-CLARKE COUNTY		

MITCHELL BRIDGE ROAD SHARED USE PATH

FOR ATHENS-CLARKE COUNTY TRANSPORTATION & PUBLIC WORKS

LOCATION MAP

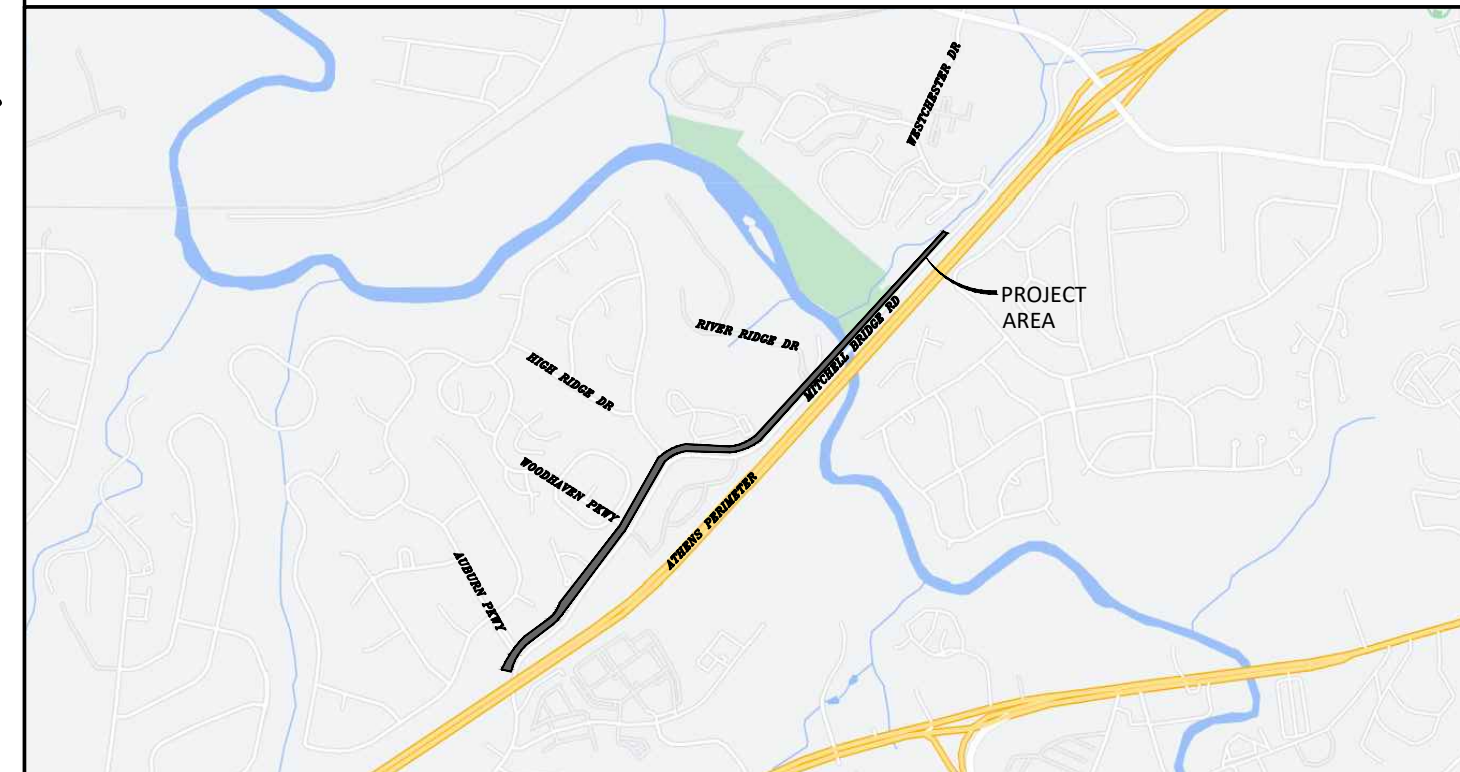

N.T.S.

"MUST HAVES"

TIER 1

Develop a Share-Use Path along the northern side of Mitchell Bridge Road between Auburn Parkway and High Ridge Apartments with street crossings where appropriate. (As Defined by Station 10+10 to Station 41+82 on Sheets 13-001 to 13-007 in the Plan Sheets.)

"HIGHLY WANTED"

TIER 2

Develop a Share-Use Path along the northern side of Mitchell Bridge Road between Westchester Drive to Ben Burton Park where no facilities exists. (As Defined by Station 72+30 to Station 77+54 on Sheets 13-013 to 13-014 in the Plan Sheets.)

DISTURBED AREA = #### AC
A NOI IS REQUIRED

NOTE:
PROJECT TO BE CONSTRUCTED AS PER GEORGIA DOT STANDARD SPECIFICATIONS, 2013 EDITION AND 2016 STANDARD SUPPLEMENTAL SPECIFICATIONS, AS APPROVED BY THE FEDERAL HIGHWAY ADMINISTRATION AND AS MODIFIED BY CONTRACT DOCUMENTS.

THE DATA, TOGETHER WITH ALL OTHER INFORMATION SHOWN ON THESE PLANS OR IN ANYWAY INDICATED THEREBY, WHETHER BY DRAWINGS OR NOTES, OR IN ANY OTHER MANNER, ARE BASED UPON FIELD INVESTIGATIONS AND ARE BELIEVED TO BE INDICATIVE OF ACTUAL CONDITIONS. HOWEVER, THE SAME ARE SHOWN AS INFORMATION ONLY, ARE NOT GUARANTEED, AND DO NOT BIND THE DEPARTMENT OF TRANSPORTATION IN ANY WAY. THE ATTENTION OF BIDDER IS SPECIFICALLY DIRECTED TO SUBSECTIONS 102.04, 102.05, AND 104.03 OF THE SPECIFICATIONS.

NOTE:
ALL REFERENCES IN THIS DOCUMENT, WHICH INCLUDES ALL PAPERS, WRITINGS, DOCUMENTS, DRAWINGS, OR PHOTOGRAPHS USED, OR TO BE USED IN CONNECTION WITH THIS DOCUMENT, TO "STATE HIGHWAY DEPARTMENT OF GEORGIA", "STATE HIGHWAY DEPARTMENT", "GEORGIA STATE HIGHWAY DEPARTMENT", "HIGHWAY DEPARTMENT", OR "DEPARTMENT" WHEN THE CONTEXT THEREOF MEANS THE STATE HIGHWAY DEPARTMENT OF GEORGIA MEAN, AND SHALL BE DEEMED TO MEAN THE DEPARTMENT OF TRANSPORTATION AND/OR THE UNIFIED GOVERNMENT OF ATHENS-CLARKE COUNTY.



N.T.S.



Alfred Benesch & Company
1005 Broad Street, Suite 200 Augusta, GA 30901
P 706.722.4114 - www.benesch.com

OWNER
24 HR. CONTACT
ATHENS-CLARKE COUNTY
DEREK DOSTER
301 COLLEGE AVE., SUITE 101
ATHENS, GA. 30603
706-613-3025

"NICE TO HAVE"

TIER 3

Replace Mitchell Bridge Road over Loop 10 bridge and connecting to existing facilities. (To Be Developed in Future Phases.)






Develop a Share-Use Path along the northern side of Mitchell Bridge Road between High Ridge Apartments and Ben Burton Park. (As Defined by Station 41+82 to Station 72+30 on Sheets 13-007 to 13-013 in the Plan Sheets.)

Begin	
Latitude	33.947242 N
Longitude	83.449510 W
End	
Latitude	33.959603 N
Longitude	83.434269 W



SUBMITTED BY VICTOR A. CONOVER

PLANS COMPLETED	JULY 27, 2022
REVISIONS	

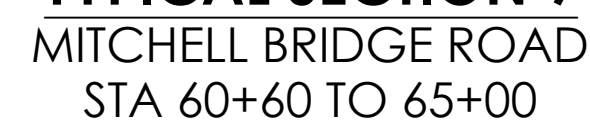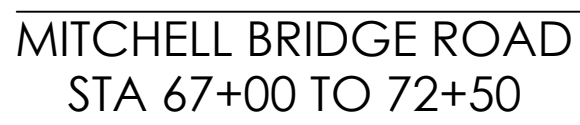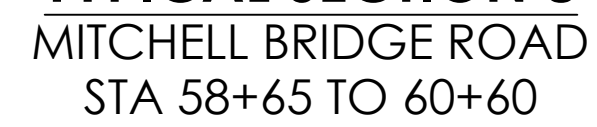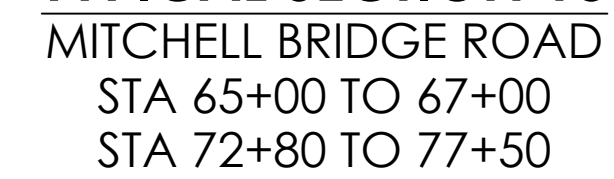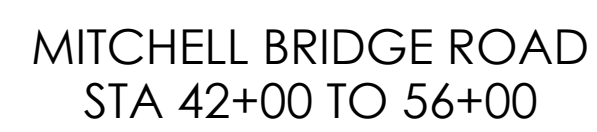

- (A) EXISTING ASPHALT ROADWAY
- (B) EXISTING CONC. CURB AND GUTTER
- (C) NEW CONCRETE PATH, 4 IN THICK
- (D) NEW CONC. CURB AND GUTTER
- (E) NEW RETAINING WALL
- (F) NEW GUARDRAIL
- (G) EXISTING BRIDGE BARRIER
- (H) NEW JERSEY BARRIER
- (I) EXISTING BRIDGE DECK
- (J) GRADED AGGREGATE BASE
- (K) WOVEN WIRE MESH

[illegible]

ATHENS-CLARKE
COUNTY, GA


HEET TITLE:
TYPICAL SECTIONS

PROJECT NAME
**MITCHELL BRIDGE
ROAD SHARED USE
PATH**

PROJECT INFORMATION	
JOB NO:	19023003
DRAWN BY:	KC
CHECKED BY:	EH
DRAWING FILE:	19023003E.DWG
DRAWING SCALE:	N.T.S.
ORIGINAL RELEASE DATE: JULY 27, 2022	


Sheet:
05-002

A diagram showing a line with a loop and a label "GRID NORTH (GEORGIA EAST)".

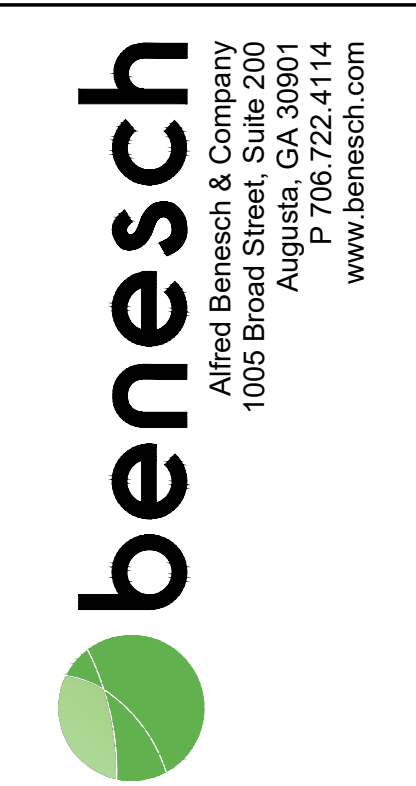


ATHENS-CLARKE COUNTY, GA	
-----------------------------	--

SHEET TITLE:	CONSTRUCTION PLAN AND PROFILE
PROJECT NAME	MITCHELL BRIDGE ROAD SHARED USE PATH

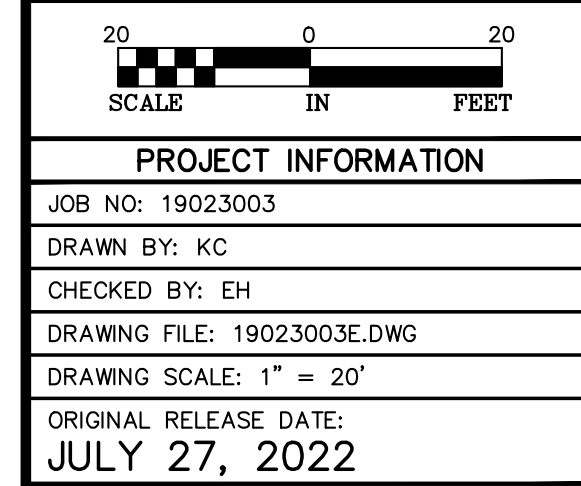

Sheet:
13-002

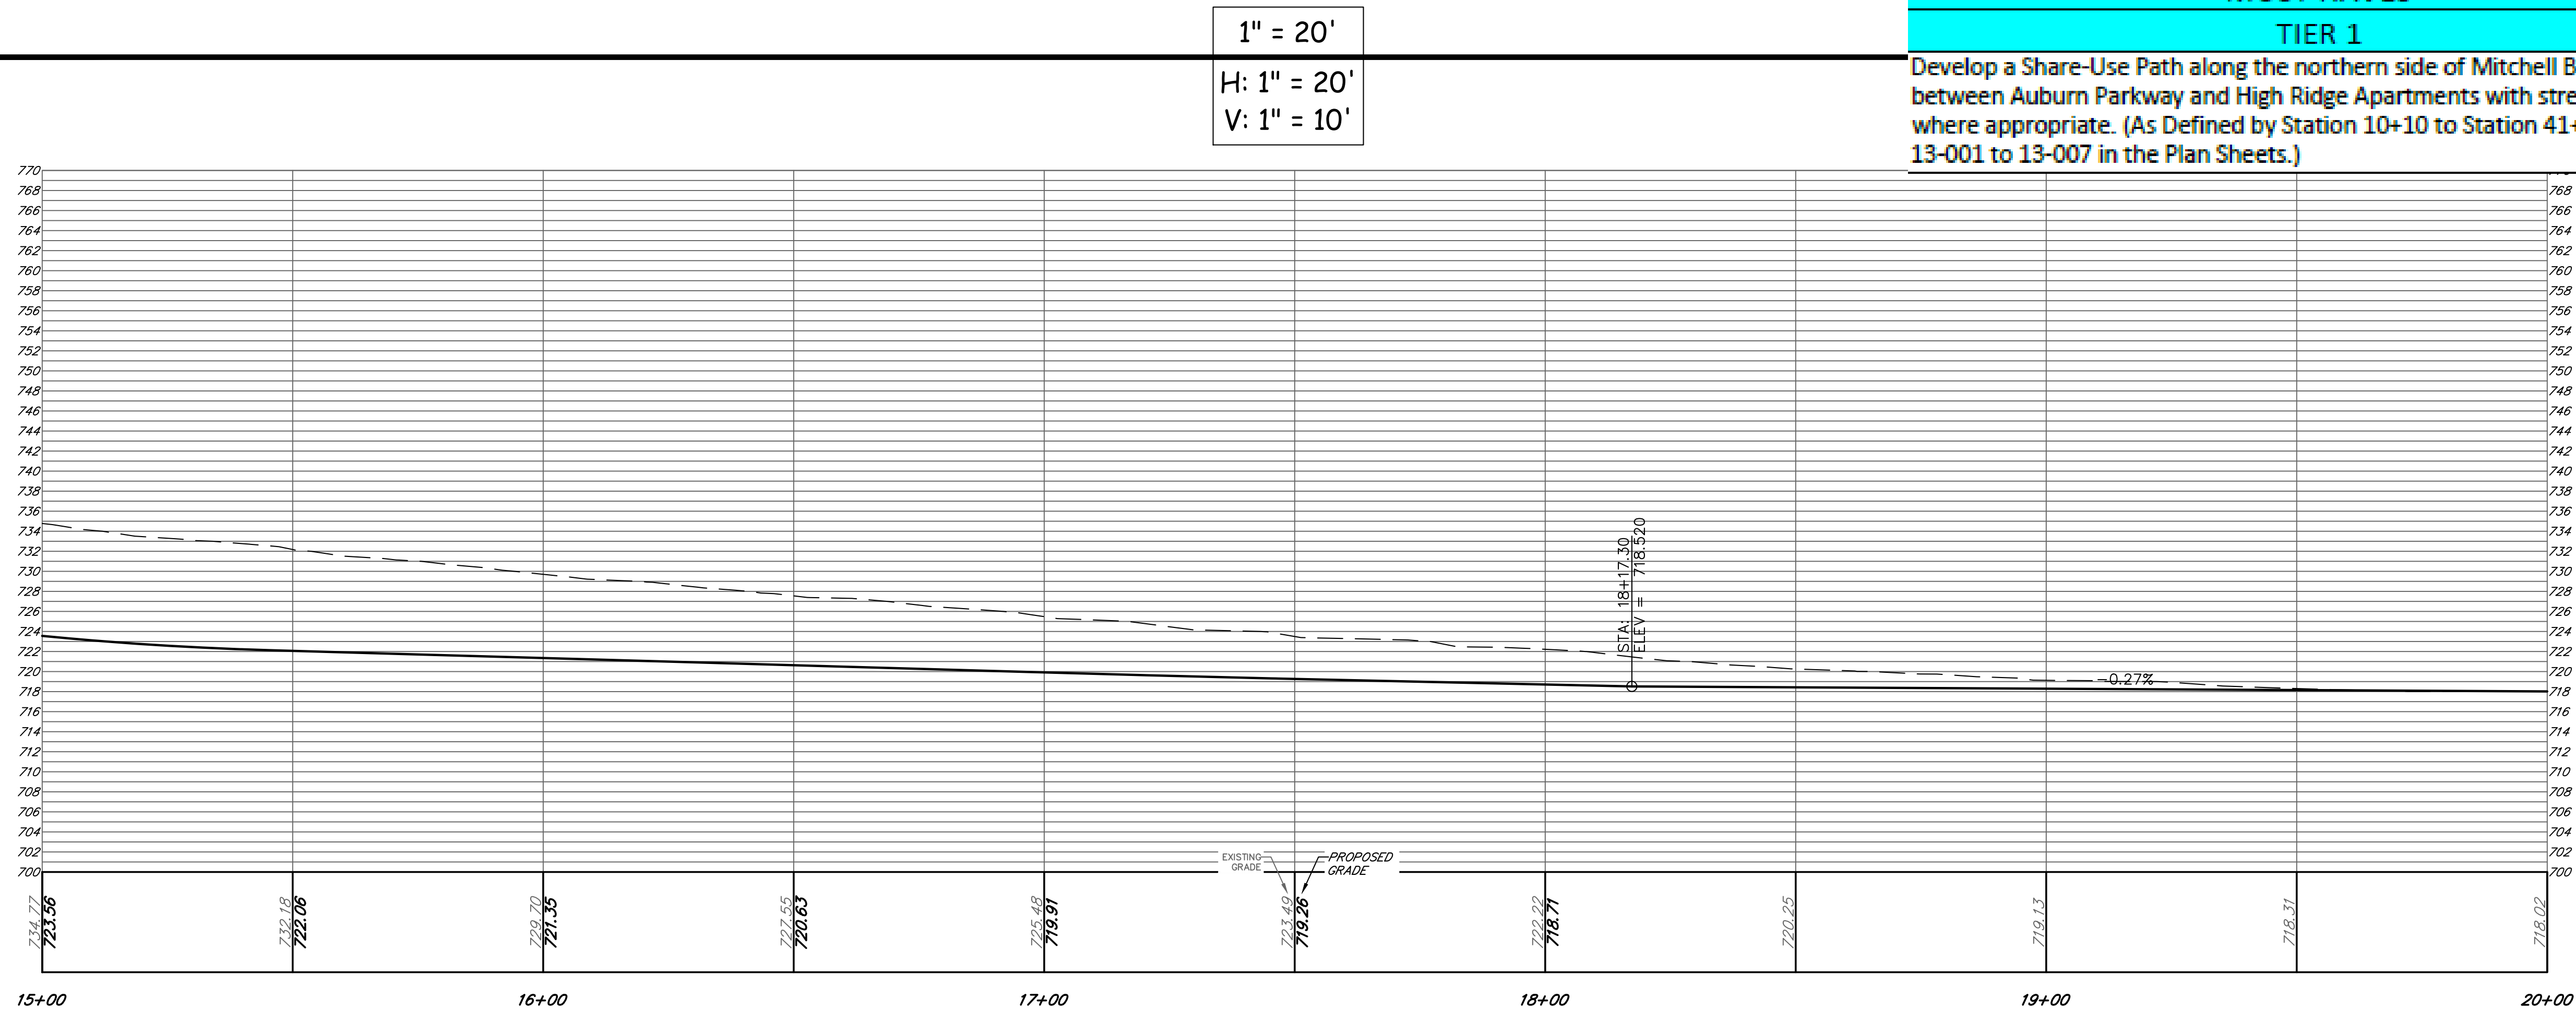


H: $1'' = 20'$
V: $1'' = 10'$

TIER 1


Profile view of the proposed road grade. The vertical axis shows elevation in feet (680 to 750). The horizontal axis shows stationing (25+00 to 30+00). The profile includes a vertical curve with a 0.97% grade, a 0.09% grade, and a high point at station 28+93.00. Key points include BVC at 28+40.21, PVI at 29+15.21, and EVC at 29+40.21. The profile is labeled 'EXISTING GRADE' and 'PROPOSED GRADE'.

Station	Elevation (ft)	Notes
25+00	714.59	Existing Grade
25+00	713.02	Proposed Grade
26+00	715.40	Existing Grade
26+00	715.50	Proposed Grade
27+00	715.93	Existing Grade
27+00	715.99	Proposed Grade
28+00	716.11	Existing Grade
28+00	716.47	Proposed Grade
28+40.21	717.906	BVC (Beginning of Vertical Curve)
28+93.00	717.95	High Point
29+15.21	717.97	PVI (Point of Vertical Intersection)
29+40.21	717.94	EVC (End of Vertical Curve)
29+00	716.99	Existing Grade
29+00	717.44	Proposed Grade
30+00	716.70	Existing Grade
30+00	716.89	Proposed Grade

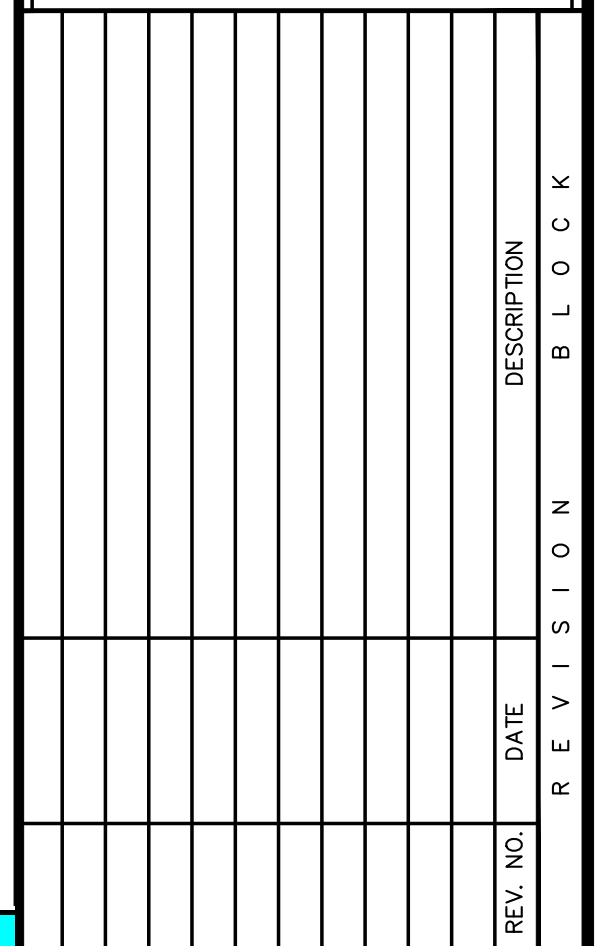

HEET TITLE: CONSTRUCTION PLAN AND PROFILE

PROJECT NAME
**MITCHELL BRIDGE
ROAD SHARED USE
PATH**


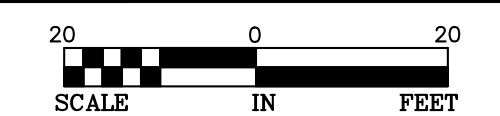


PROJECT INFORMATION

JOB NO: 19023003
DRAWN BY: KC
CHECKED BY: EH
DRAWING FILE: 19023003E.DWG
DRAWING SCALE: 1" = 20'
ORIGINAL RELEASE DATE:
JULY 27, 2022

Sheet:
13-004

PROPERTY INFORMATION					
PARCEL NO.	TAX PARCEL I.D.	OWNER	STREET ADDRESS	REQUIRED RIGHT OF WAY	REQUIRED TEMPORARY CONSTRUCTION EASEMENT AREA
10	072A4 C001	WOOD BETTY ANNE & ALICE FAYE MITCHAM	100 WOODHAVEN CIRCLE	620 SF	780 SF
11	072A4 C002	CHADWICK SARA G	106 WOODHAVEN CIRCLE	290 SF	720 SF
12	072A4 C003	VEALE MALLARY W	110 WOODHAVEN CIRCLE	180 SF	1280 SF
13	072A4 C004	BLUETT MELANIE E & ROBERT W BLUETT	116 WOODHAVEN CIRCLE	220 SF	3160 SF

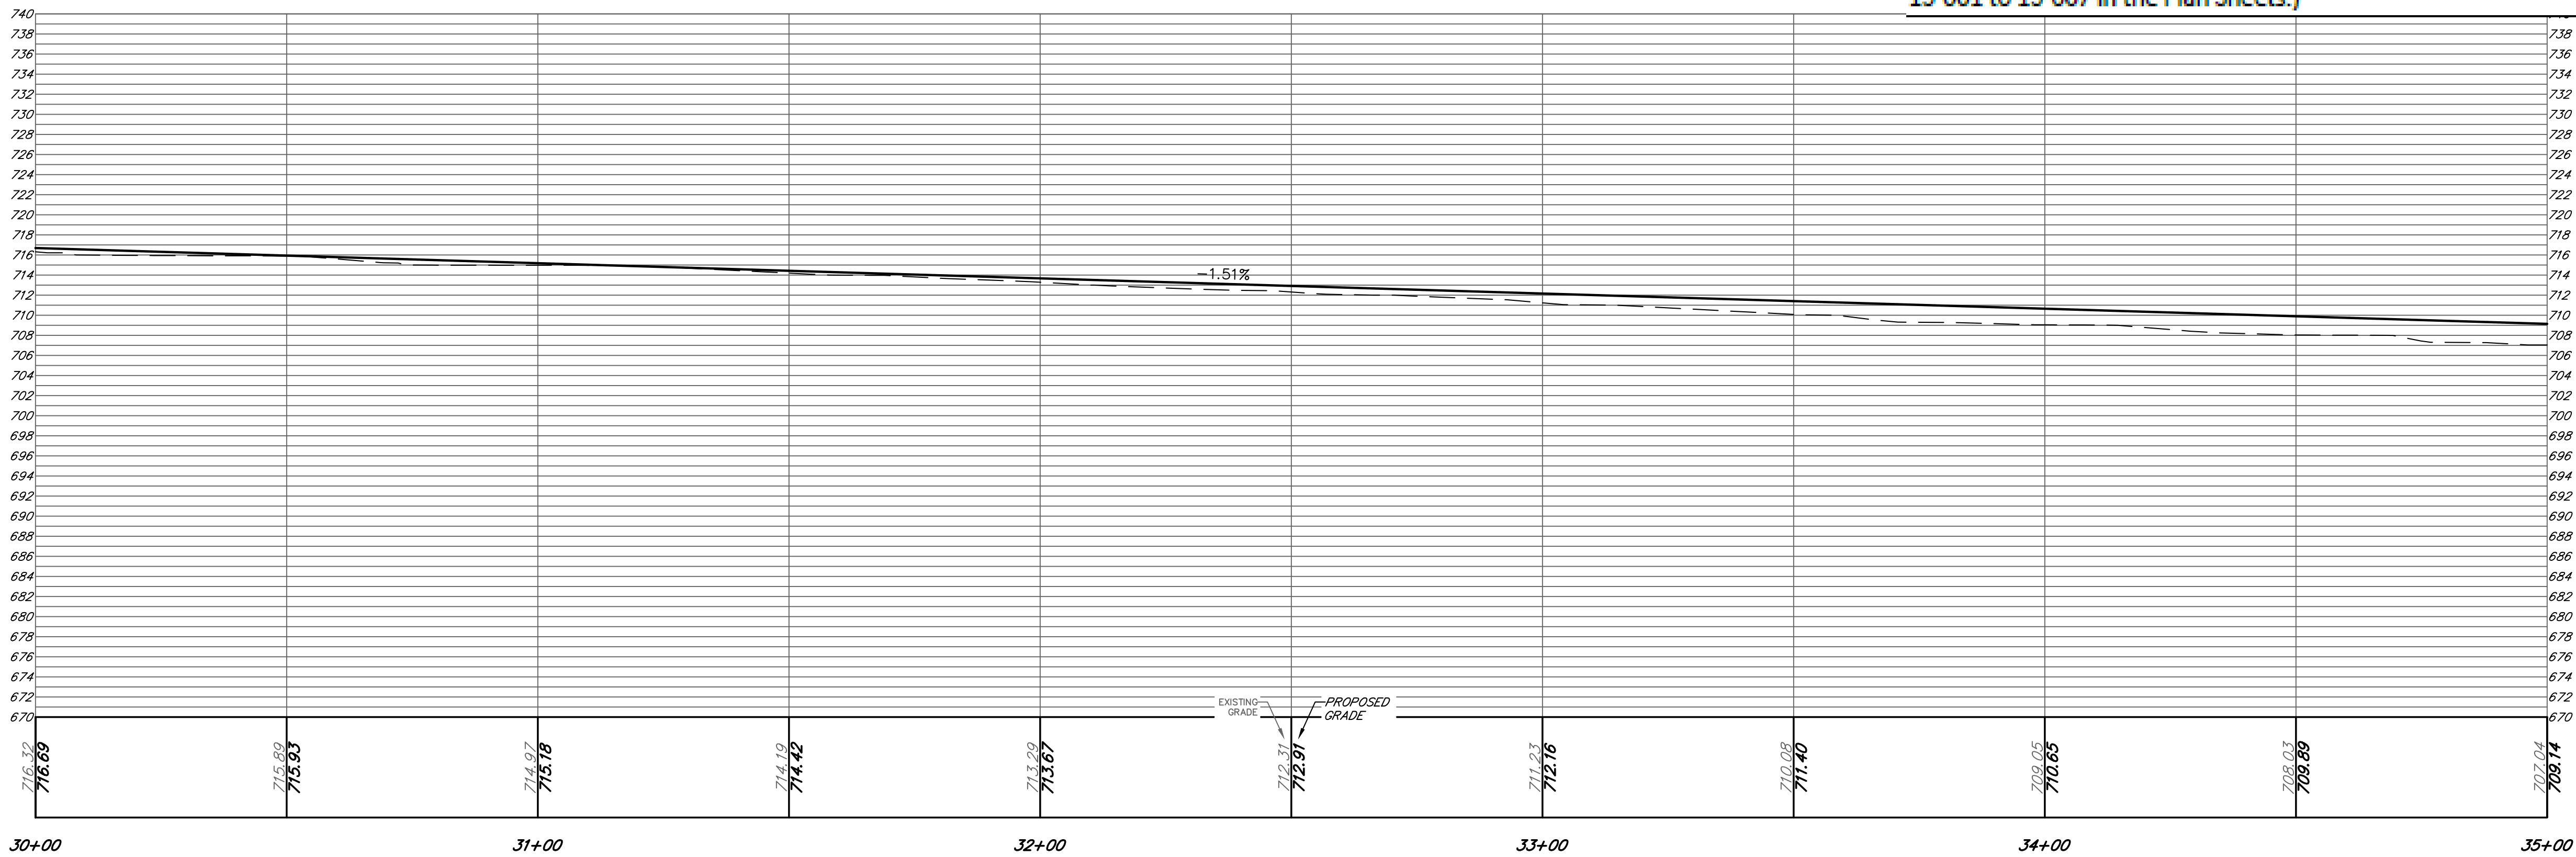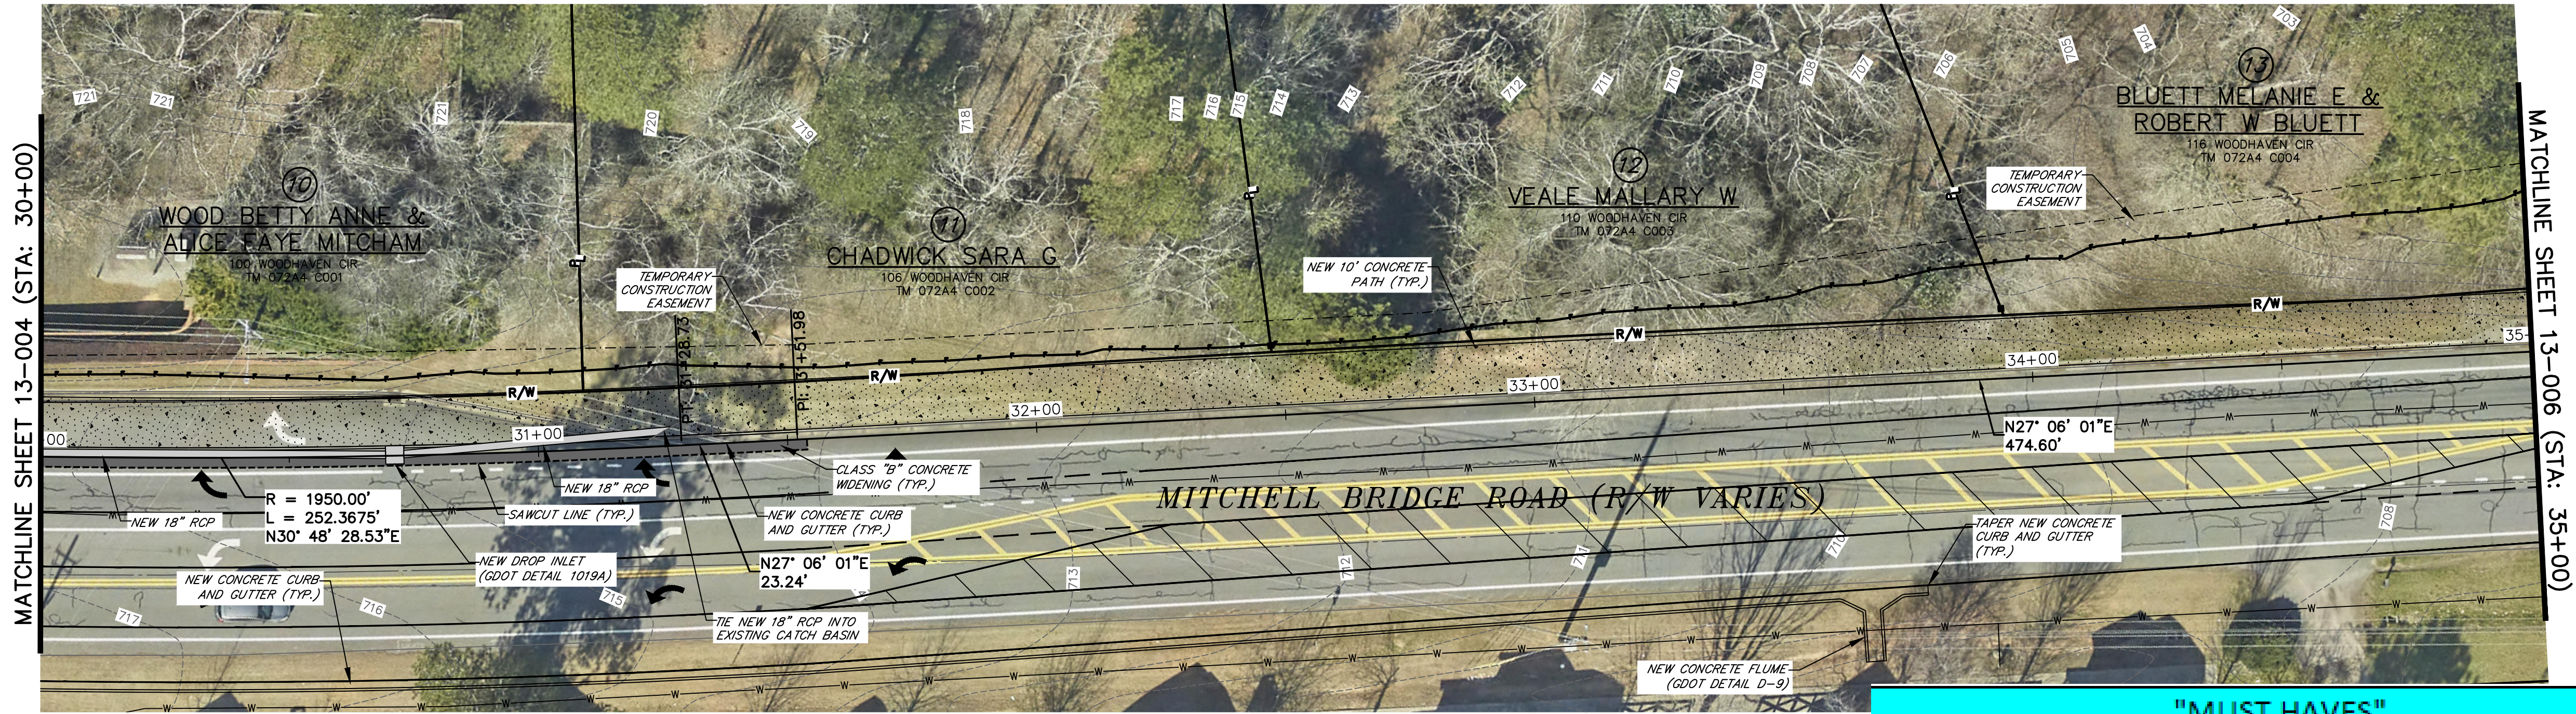

1" = 20'
H: 1" = 20'
V: 1" = 10'

"MUST HAVES"
TIER 1
Develop a Share-Use Path along the northern side of Mitchell Bridge Road between Auburn Parkway and High Ridge Apartments with street crossings where appropriate. (As Defined by Station 10+10 to Station 41+82 on Sheets 13-001 to 13-007 in the Plan Sheets.)






Alfred Benesch & Company
1005 Broad Street, Suite 200
Augusta, GA 30901
P 706.722.4114
www.benesch.com

REVISION		BLOCK	
REV. NO.	DATE	DESCRIPTION	

ATHENS-CLARKE COUNTY, GA

SHEET TITLE: CONSTRUCTION PLAN AND PROFILE

PROJECT NAME: MITCHELL BRIDGE ROAD SHARED USE PATH

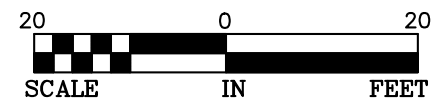

SCALE IN FEET


PROJECT INFORMATION	
JOB NO:	19023003
DRAWN BY:	KC
CHECKED BY:	EH
DRAWING FILE:	19023003E.DWG
DRAWING SCALE:	1" = 20'
ORIGINAL RELEASE DATE:	JULY 27, 2022

Sheet: 13-005




ATHENS-CLARKE
COUNTY, GA


SHEET TITLE: CONSTRUCTION PLAN AND PROFILE
PROJECT NAME: MITCHELL BRIDGE ROAD SHARED USE PATH

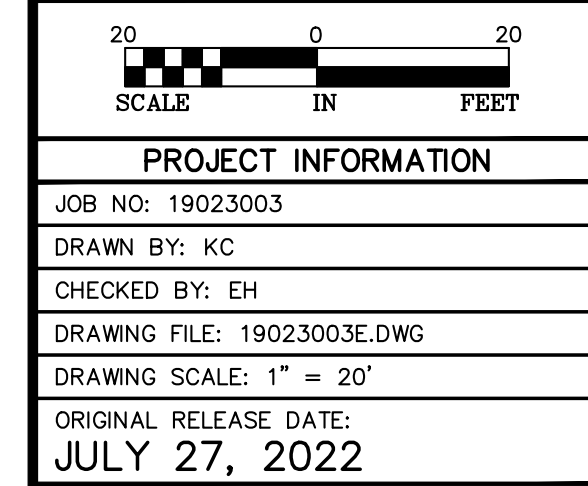

Sheet:
13-006

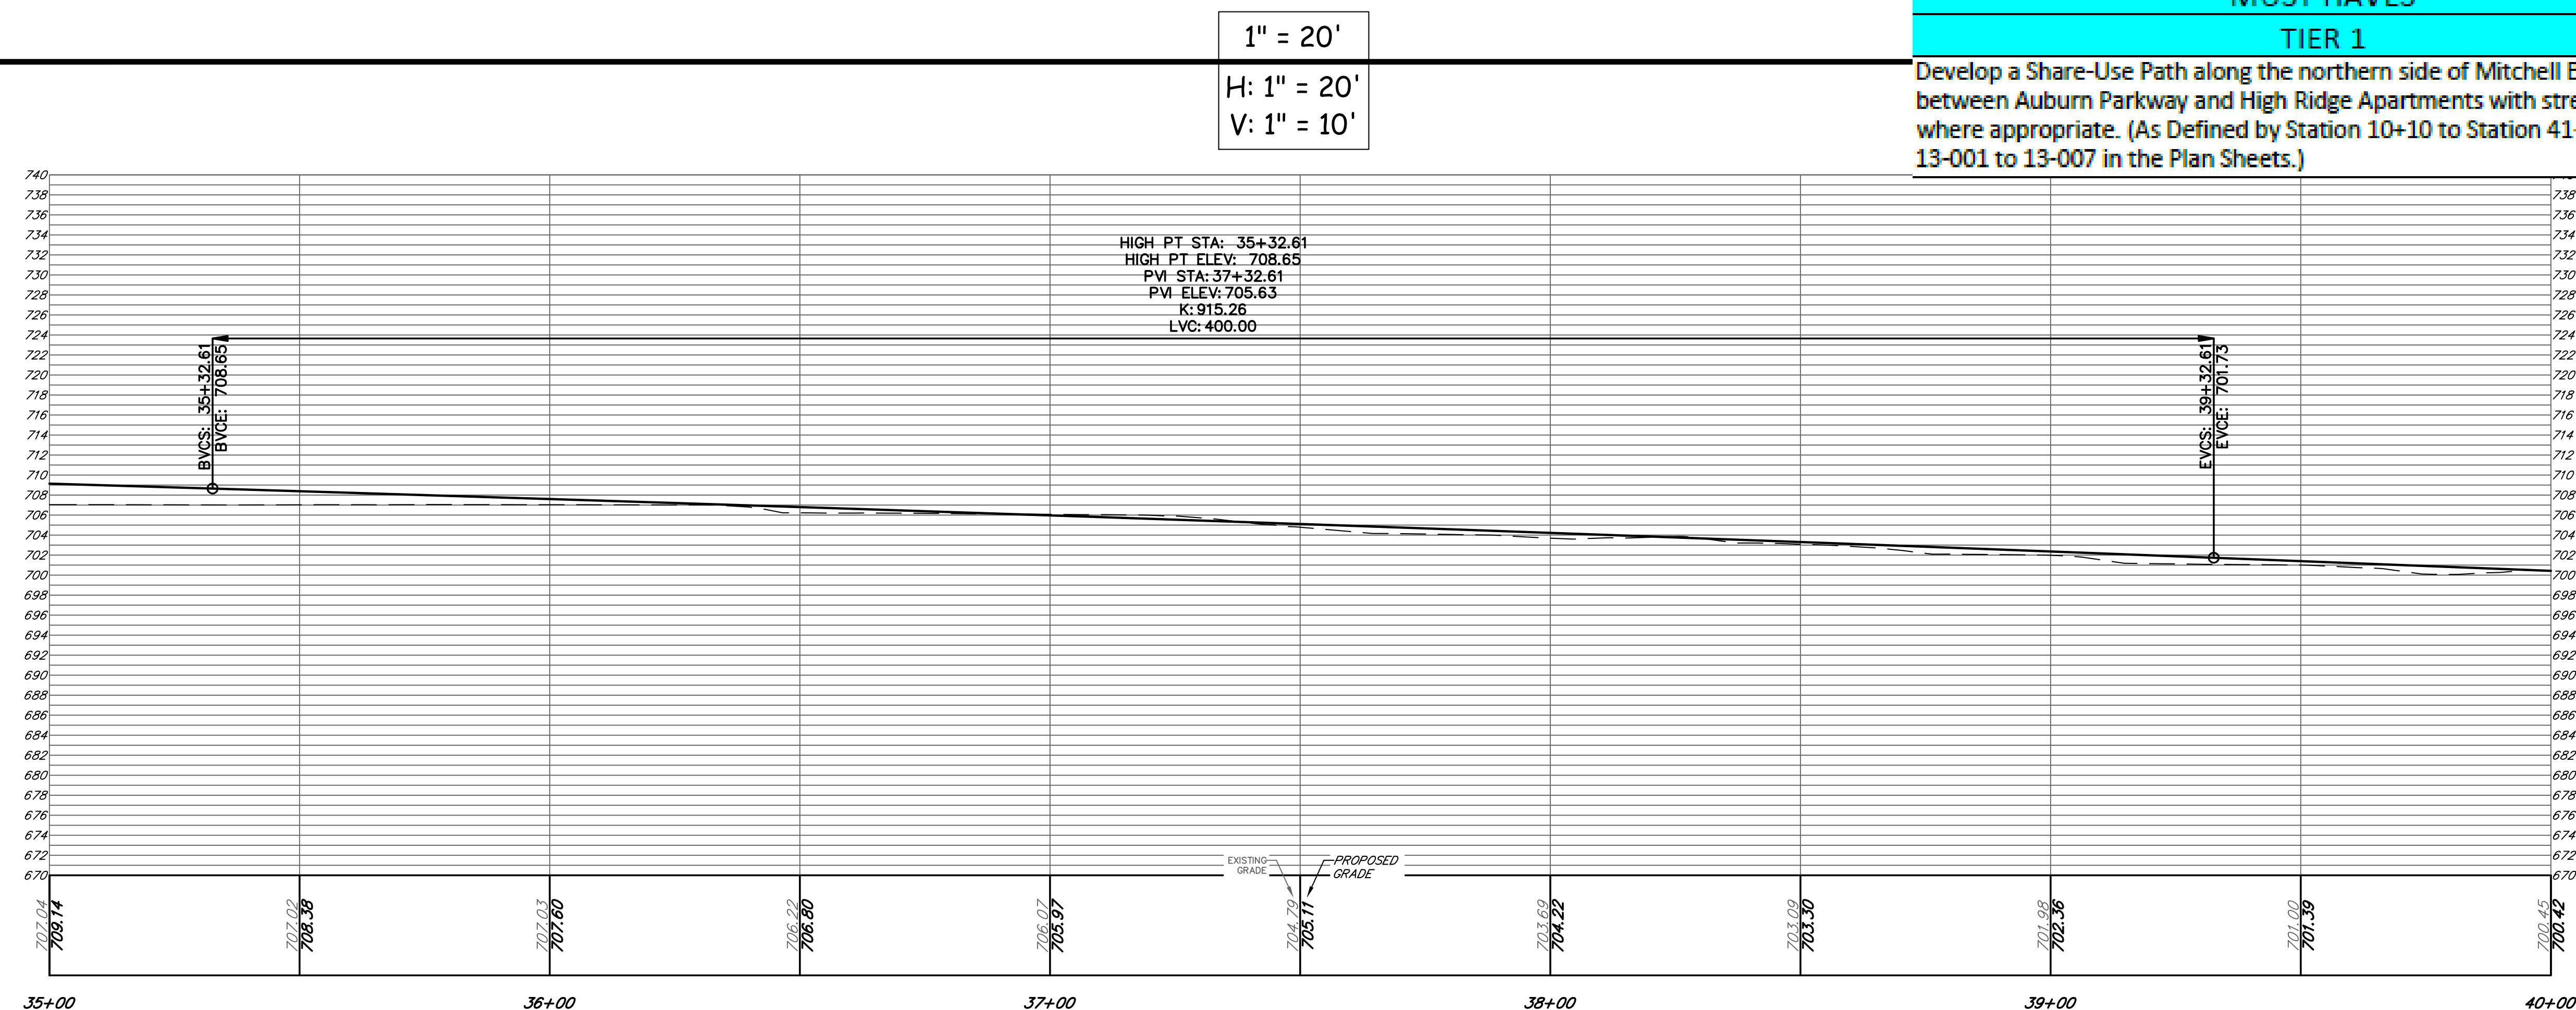



PROPERTY INFORMATION					
PARCEL NO.	TAX PARCEL I.D.	OWNER	STREET ADDRESS	REQUIRED RIGHT OF WAY	REQUIRED TEMPORARY CONSTRUCTION EASEMENT AREA
17	072 006	PINE TOPS LLC	680 MITCHELL BRIDGE ROAD	2230 SF	9640 SF
18	072A8 A099	RIVER SHOALS PHASE 1 HOMEOWNERS ASSOCIAT	RIVER RIDGE DRIVE	3870 SF	1080 SF
19	072 006C	PINE TOPS LLC	660 MITCHELL BRIDGE ROAD	1960 SF	710 SF
20	072 006D	PINE TOPS LLC	640 MITCHELL BRIDGE ROAD	2920 SF	1640 SF

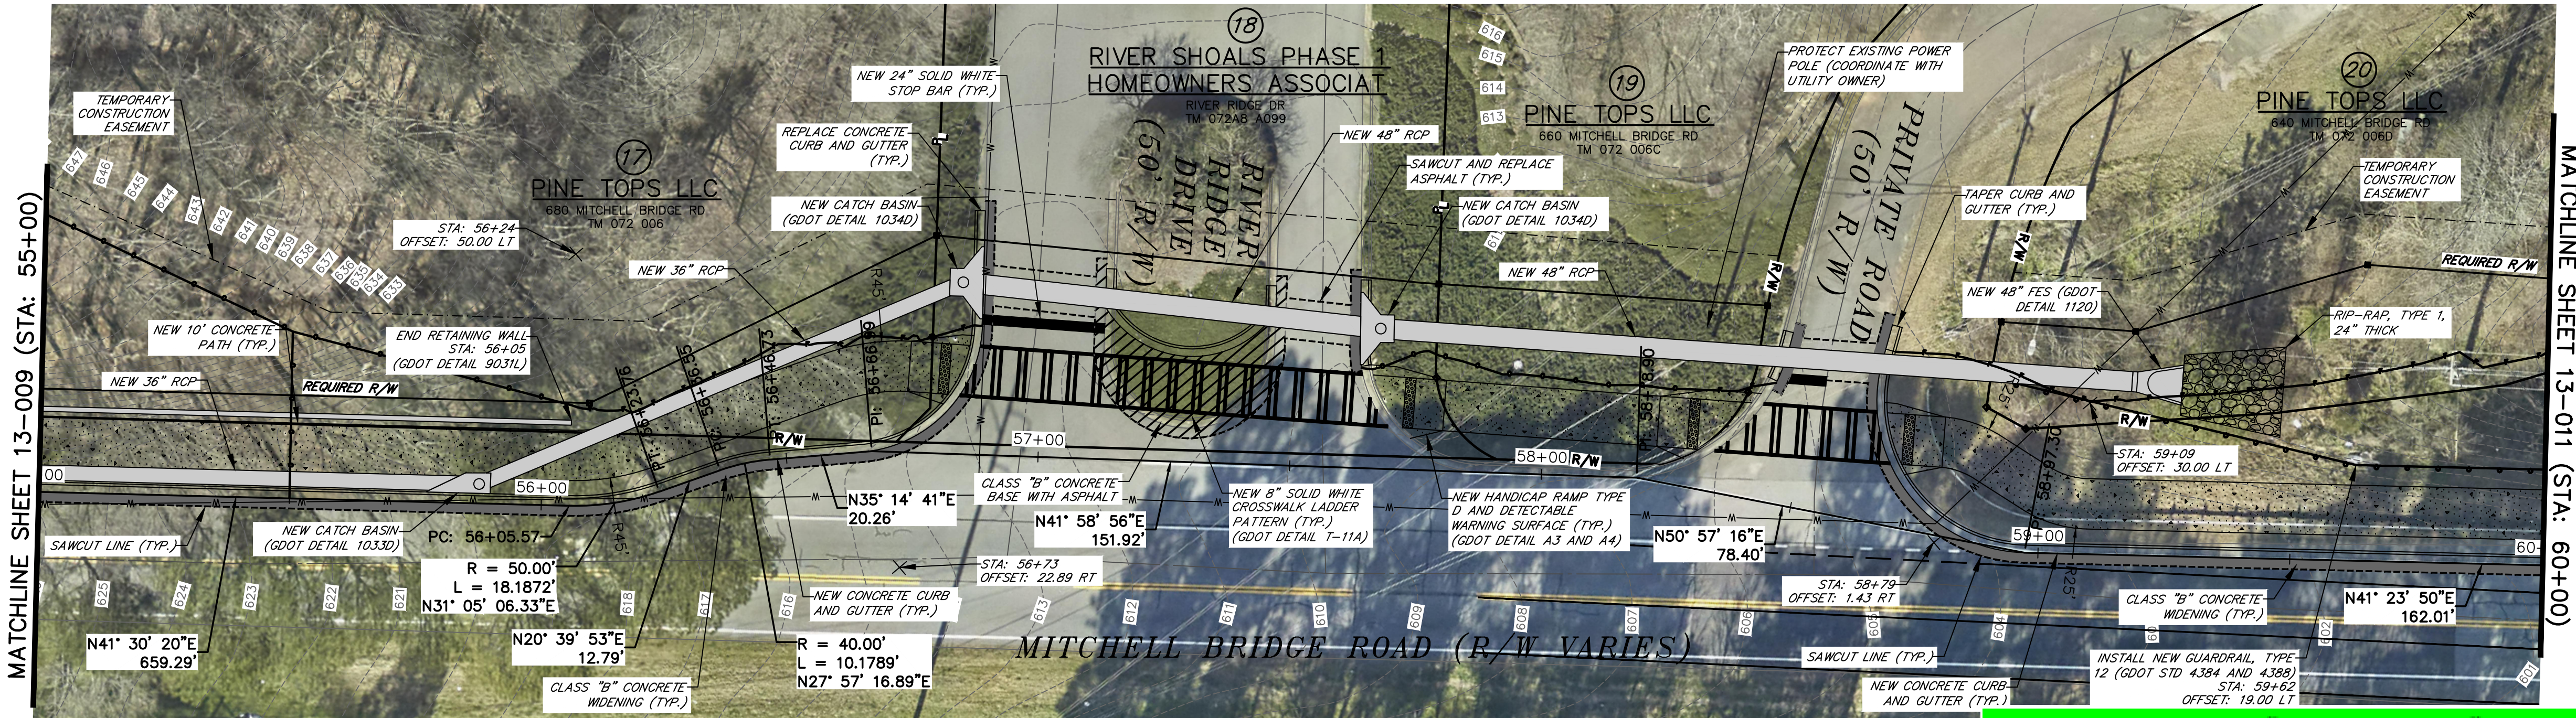

1" = 20'
H: 1" = 20'
V: 1" = 10'

"NICE TO HAVE"
TIER 3

Develop a Share-Use Path along the northern side of Mitchell Bridge Road between High Ridge Apartments and Ben Burton Park. (As Defined by Station 41+82 to Station 72+30 on Sheets 13-007 to 13-013 in the Plan Sheets.)

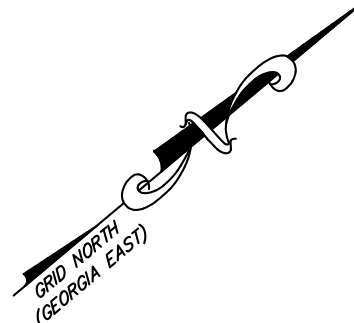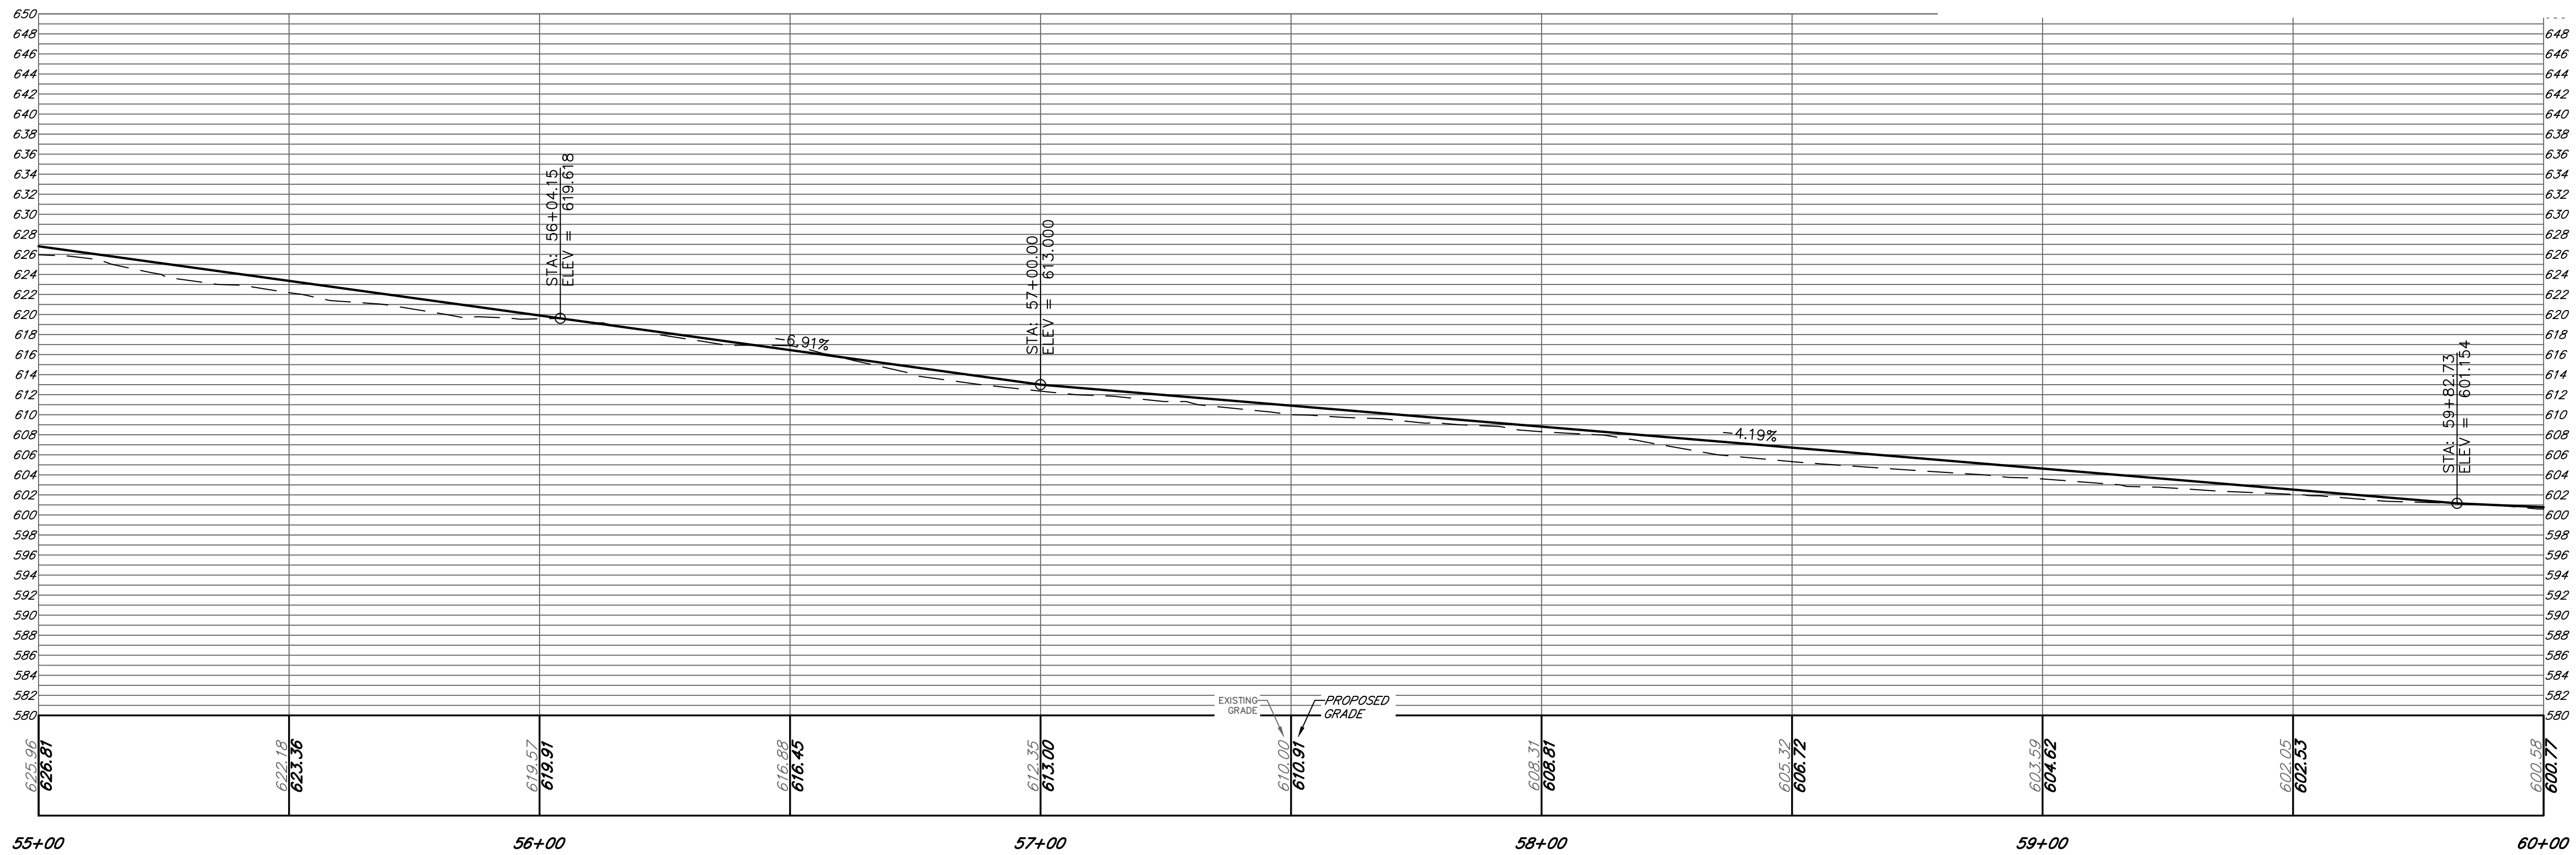

REVISION BLOCK			
REV. NO.	DATE	DESCRIPTION	BLOCK

ATHENS-CLARKE COUNTY, GA

SHEET TITLE:
CONSTRUCTION PLAN AND PROFILE


PROJECT NAME:
MITCHELL BRIDGE ROAD SHARED USE PATH



PROJECT INFORMATION	
JOB NO:	19023003
DRAWN BY:	KC
CHECKED BY:	EH
DRAWING FILE:	19023003E.DWG
DRAWING SCALE:	1" = 20'
ORIGINAL RELEASE DATE:	JULY 27, 2022

Sheet:
13-010

PROPERTY INFORMATION					
PARCEL NO.	TAX PARCEL I.D.	OWNER	STREET ADDRESS	REQUIRED RIGHT OF WAY	REQUIRED TEMPORARY CONSTRUCTION EASEMENT AREA
22	072 020A	BOULDER CREEK CONDOMINIUM ASSOCIATION I	600 MITCHELL BRIDGE ROAD	--	1260 SF

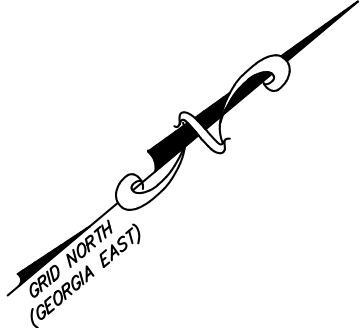

MATCHLINE SHEET 13-012 (STA: 70+00)

MATCHLINE SHEET 13-014 (STA: 75+00)

"HIGHLY WANTED"

TIER 2

Develop a Share-Use Path along the northern side of Mitchell Bridge Road between Westchester Drive to Ben Burton Park where no facilities exists. (As Defined by Station 72+30 to Station 77+54 on Sheets 13-013 to 13-014 in the Plan Sheets.)

"NICE TO HAVE"


TIER 3

Develop a Share-Use Path along the northern side of Mitchell Bridge Road between High Ridge Apartments and Ben Burton Park. (As Defined by Station 41+82 to Station 72+30 on Sheets 13-007 to 13-013 in the Plan Sheets.)

1" = 20'

H: 1" = 20'

V: 1" = 10'

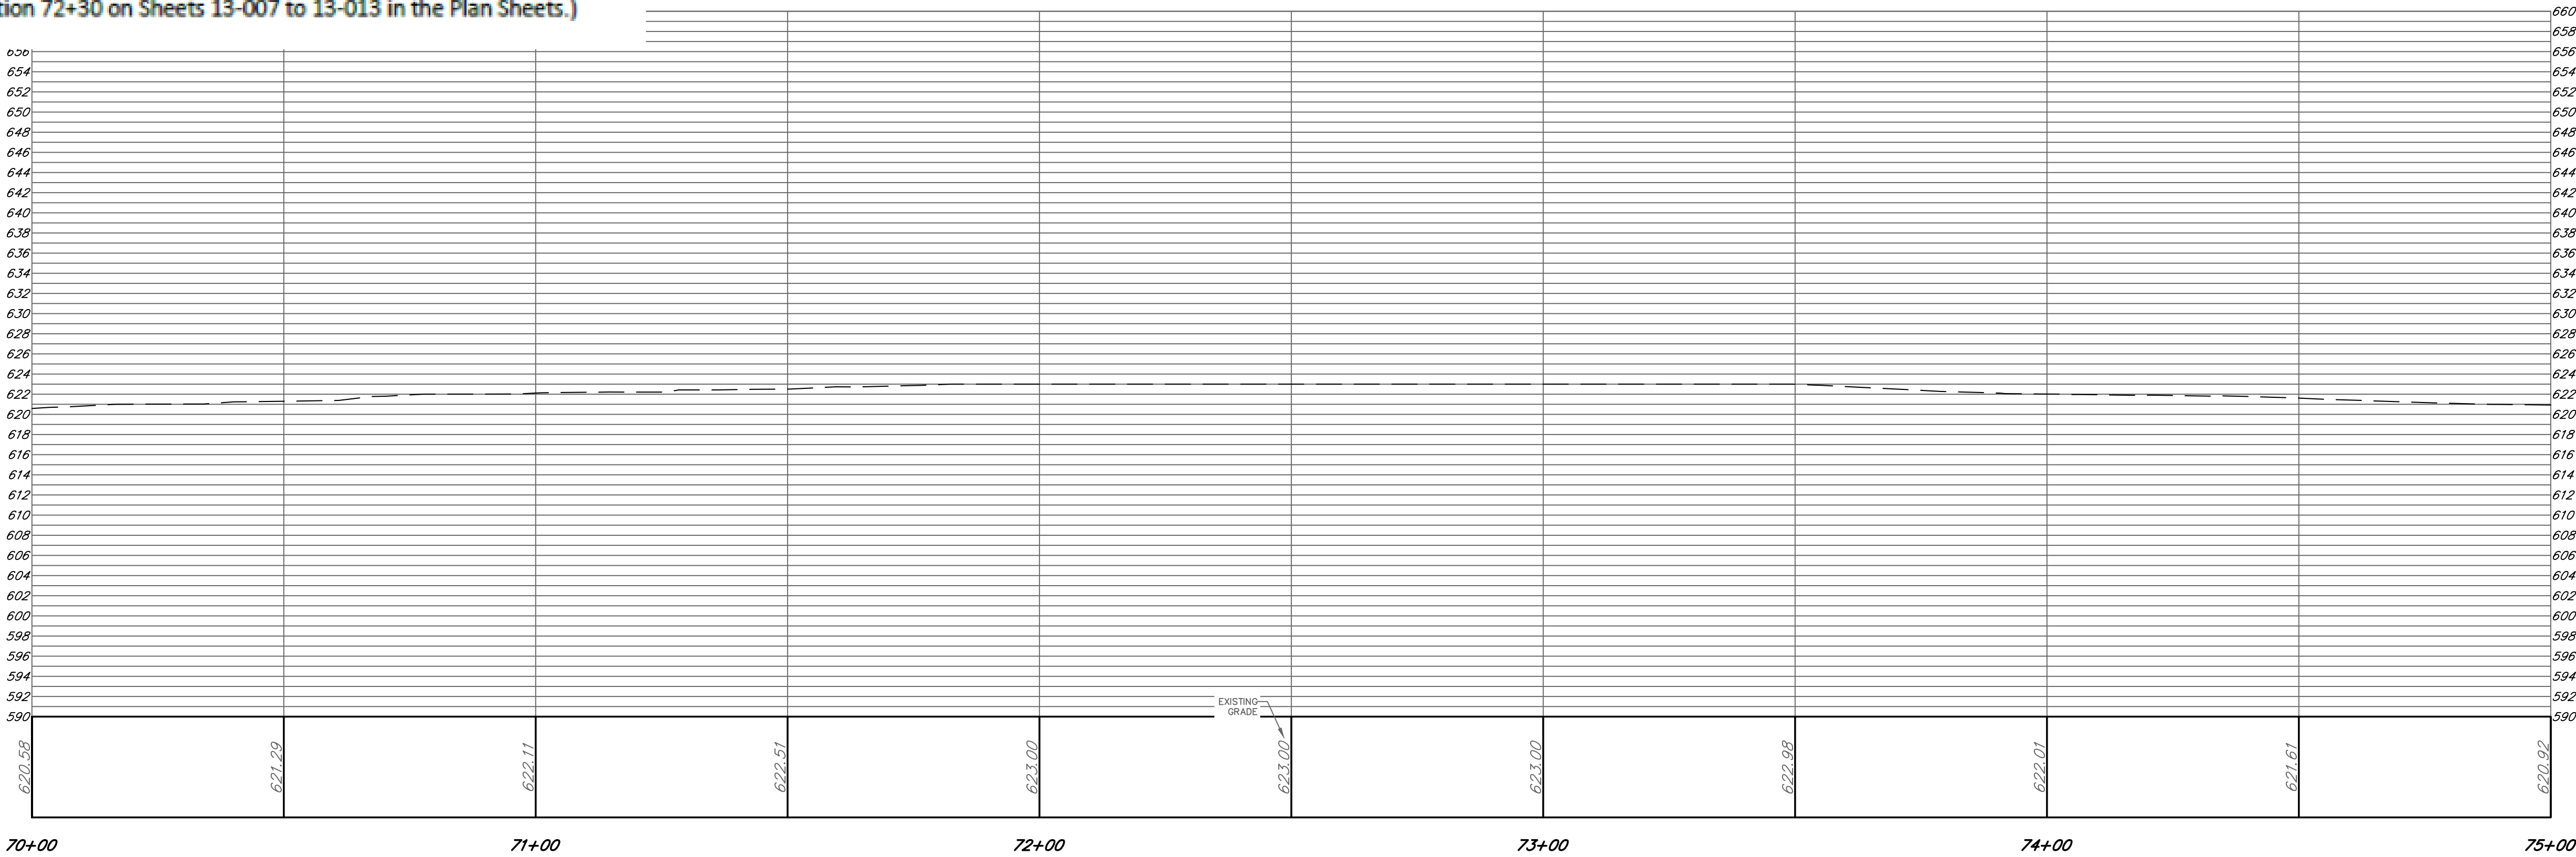

Alfred Benesch & Company
1005 Broad Street, Suite 200
Augusta, GA 30901
P 706.722.4114
www.benesch.com

REVISION		BLOCK	
REV. NO.	DATE	DESCRIPTION	

ATHENS-CLARKE COUNTY, GA

SHEET TITLE:
CONSTRUCTION PLAN AND PROFILE

PROJECT NAME:
MITCHELL BRIDGE ROAD SHARED USE PATH

PROJECT INFORMATION

JOB NO: 19023003

DRAWN BY: KC

CHECKED BY: EH

DRAWING FILE: 19023003E.DWG

DRAWING SCALE: 1" = 20'

ORIGINAL RELEASE DATE:
JULY 27, 2022

Sheet:
13-013

